

REVISIONS

Rev	Description	Date	By

NOTES

Job:
Proposed Extensions/Alterations,
8, The Gables,
Desford,
Leics.

For
MR & MRS L.FEARN

Title :
Planning


Scale:	Drwg No:	Date:	Rev:
1:100	3224/2	Apr 23	

J.E.D. Design
(Architectural Services) Ltd

Member of the Chartered Institute of Architectural Technologists
The Drawing Room, Gunnsbrooke Close, Great Bowden, Leics, LE16 7HB
Email: jed@btconnect.com Mobile: 07760 224851




PROPOSED NORTH ELEVATION

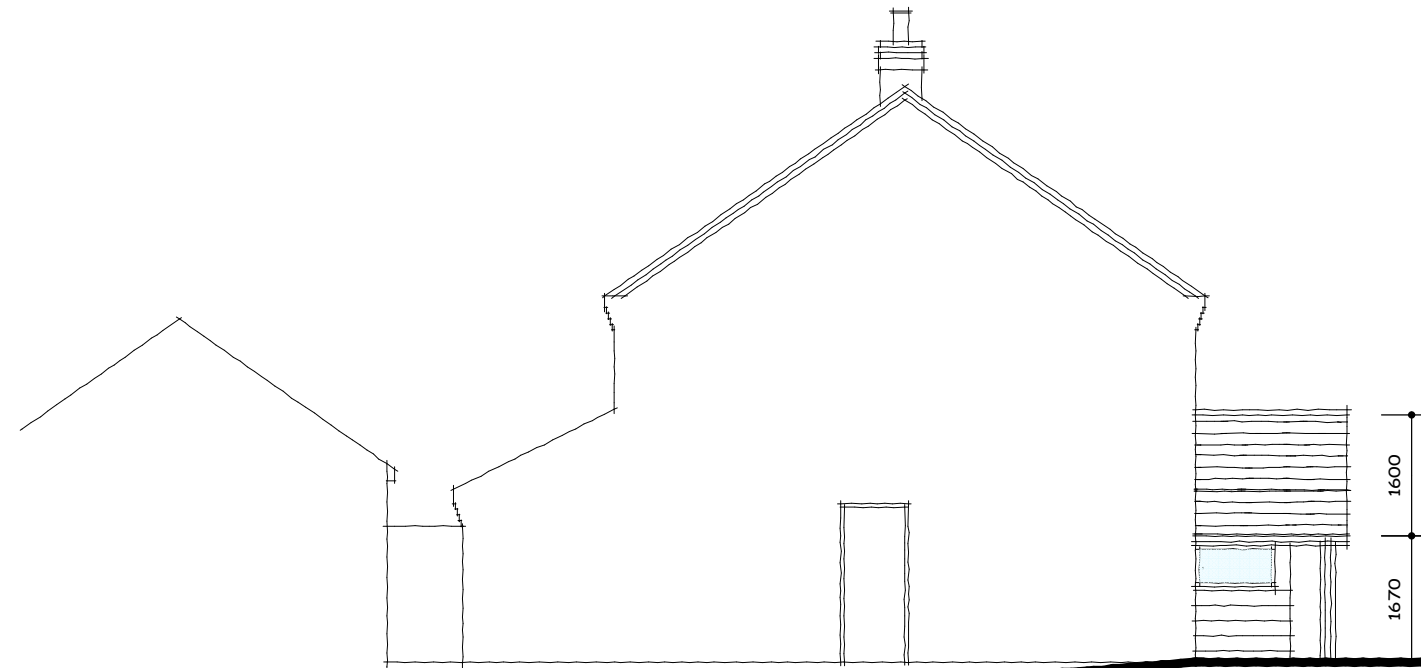


PROPOSED EAST ELEVATION



PROPOSED SOUTH ELEVATION

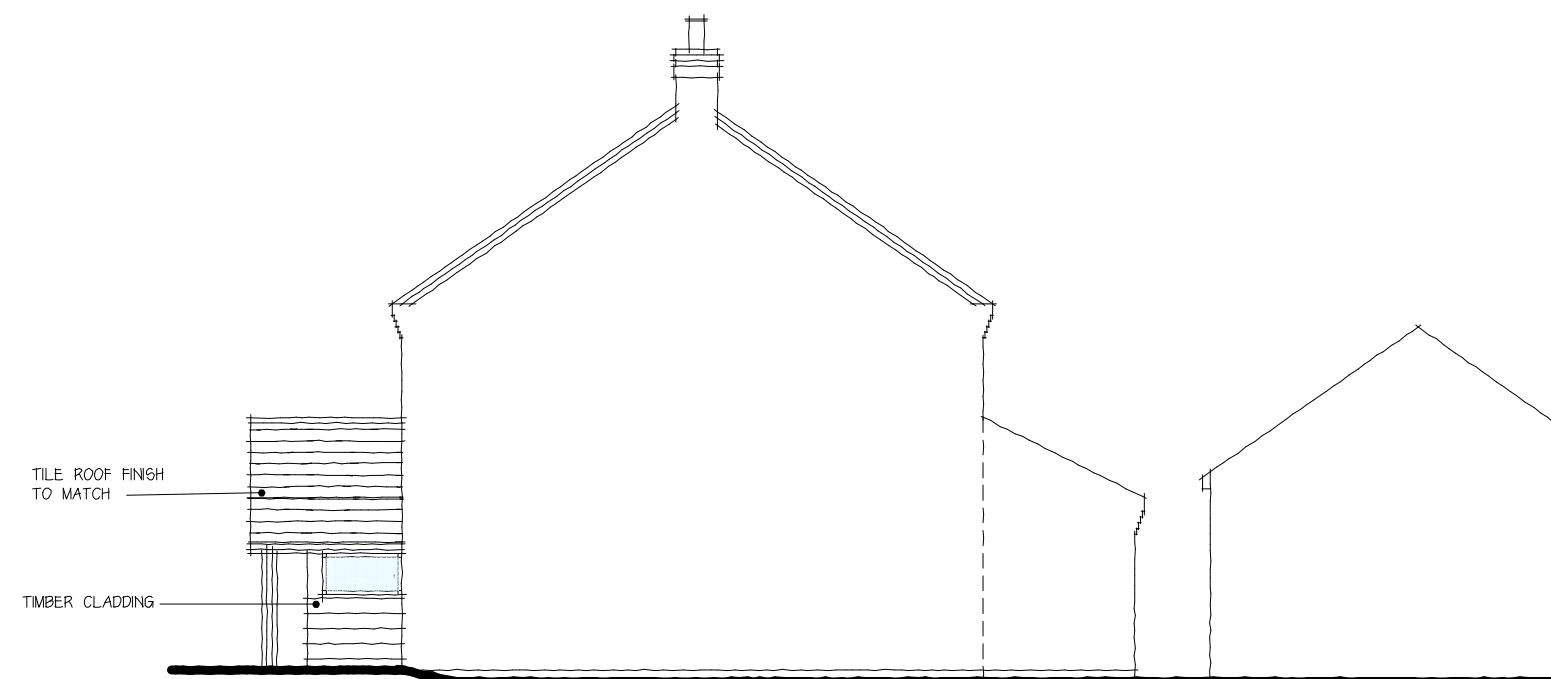

PROPOSED WEST ELEVATION

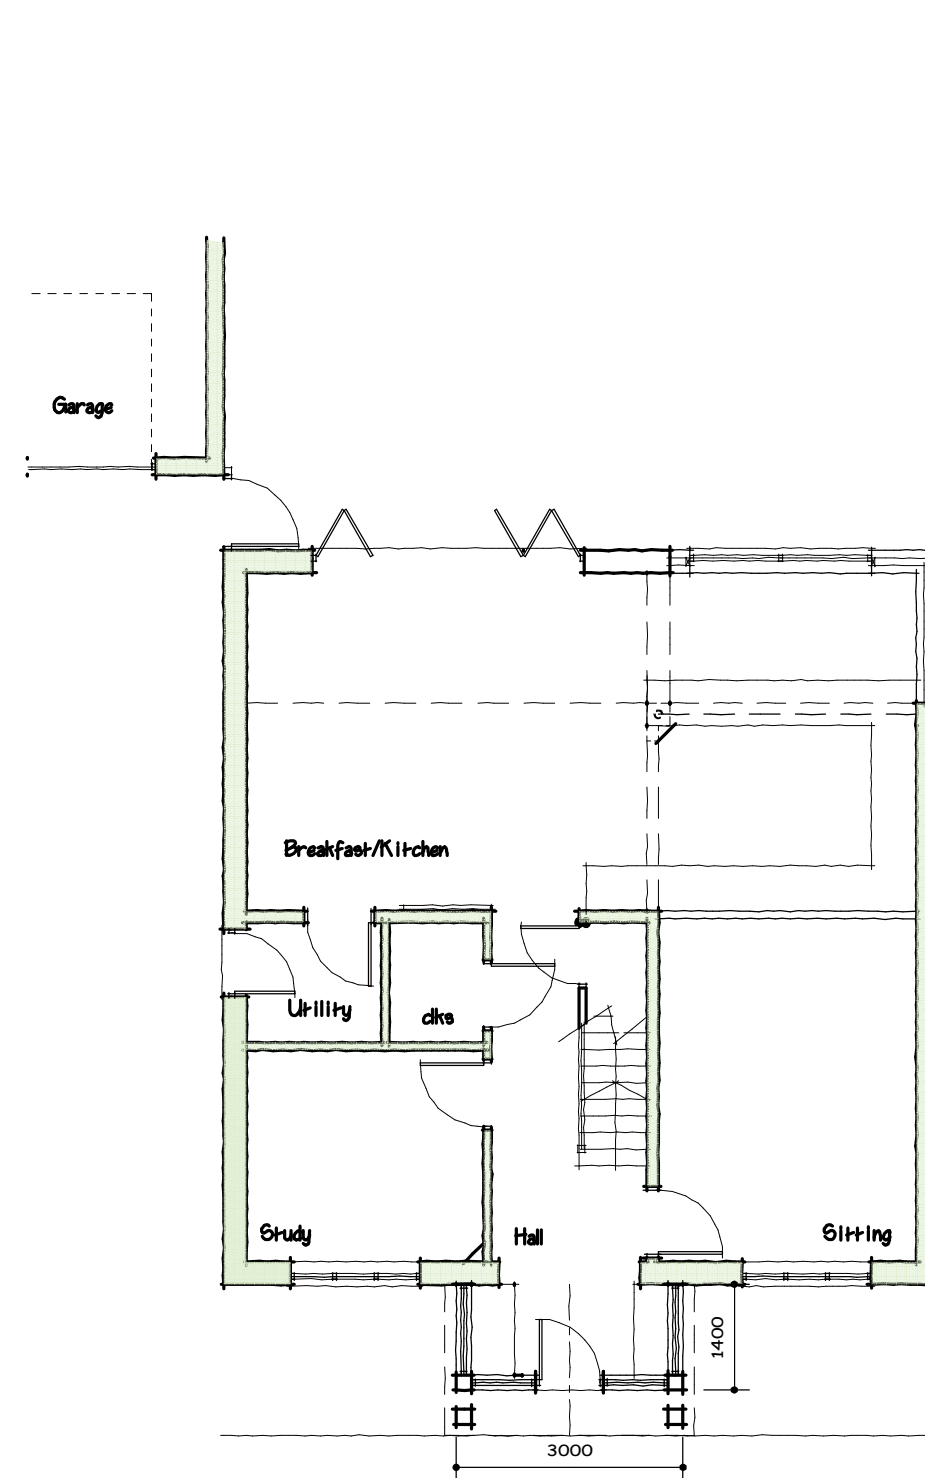

PROPOSED GROUND FLOOR LAYOUT

