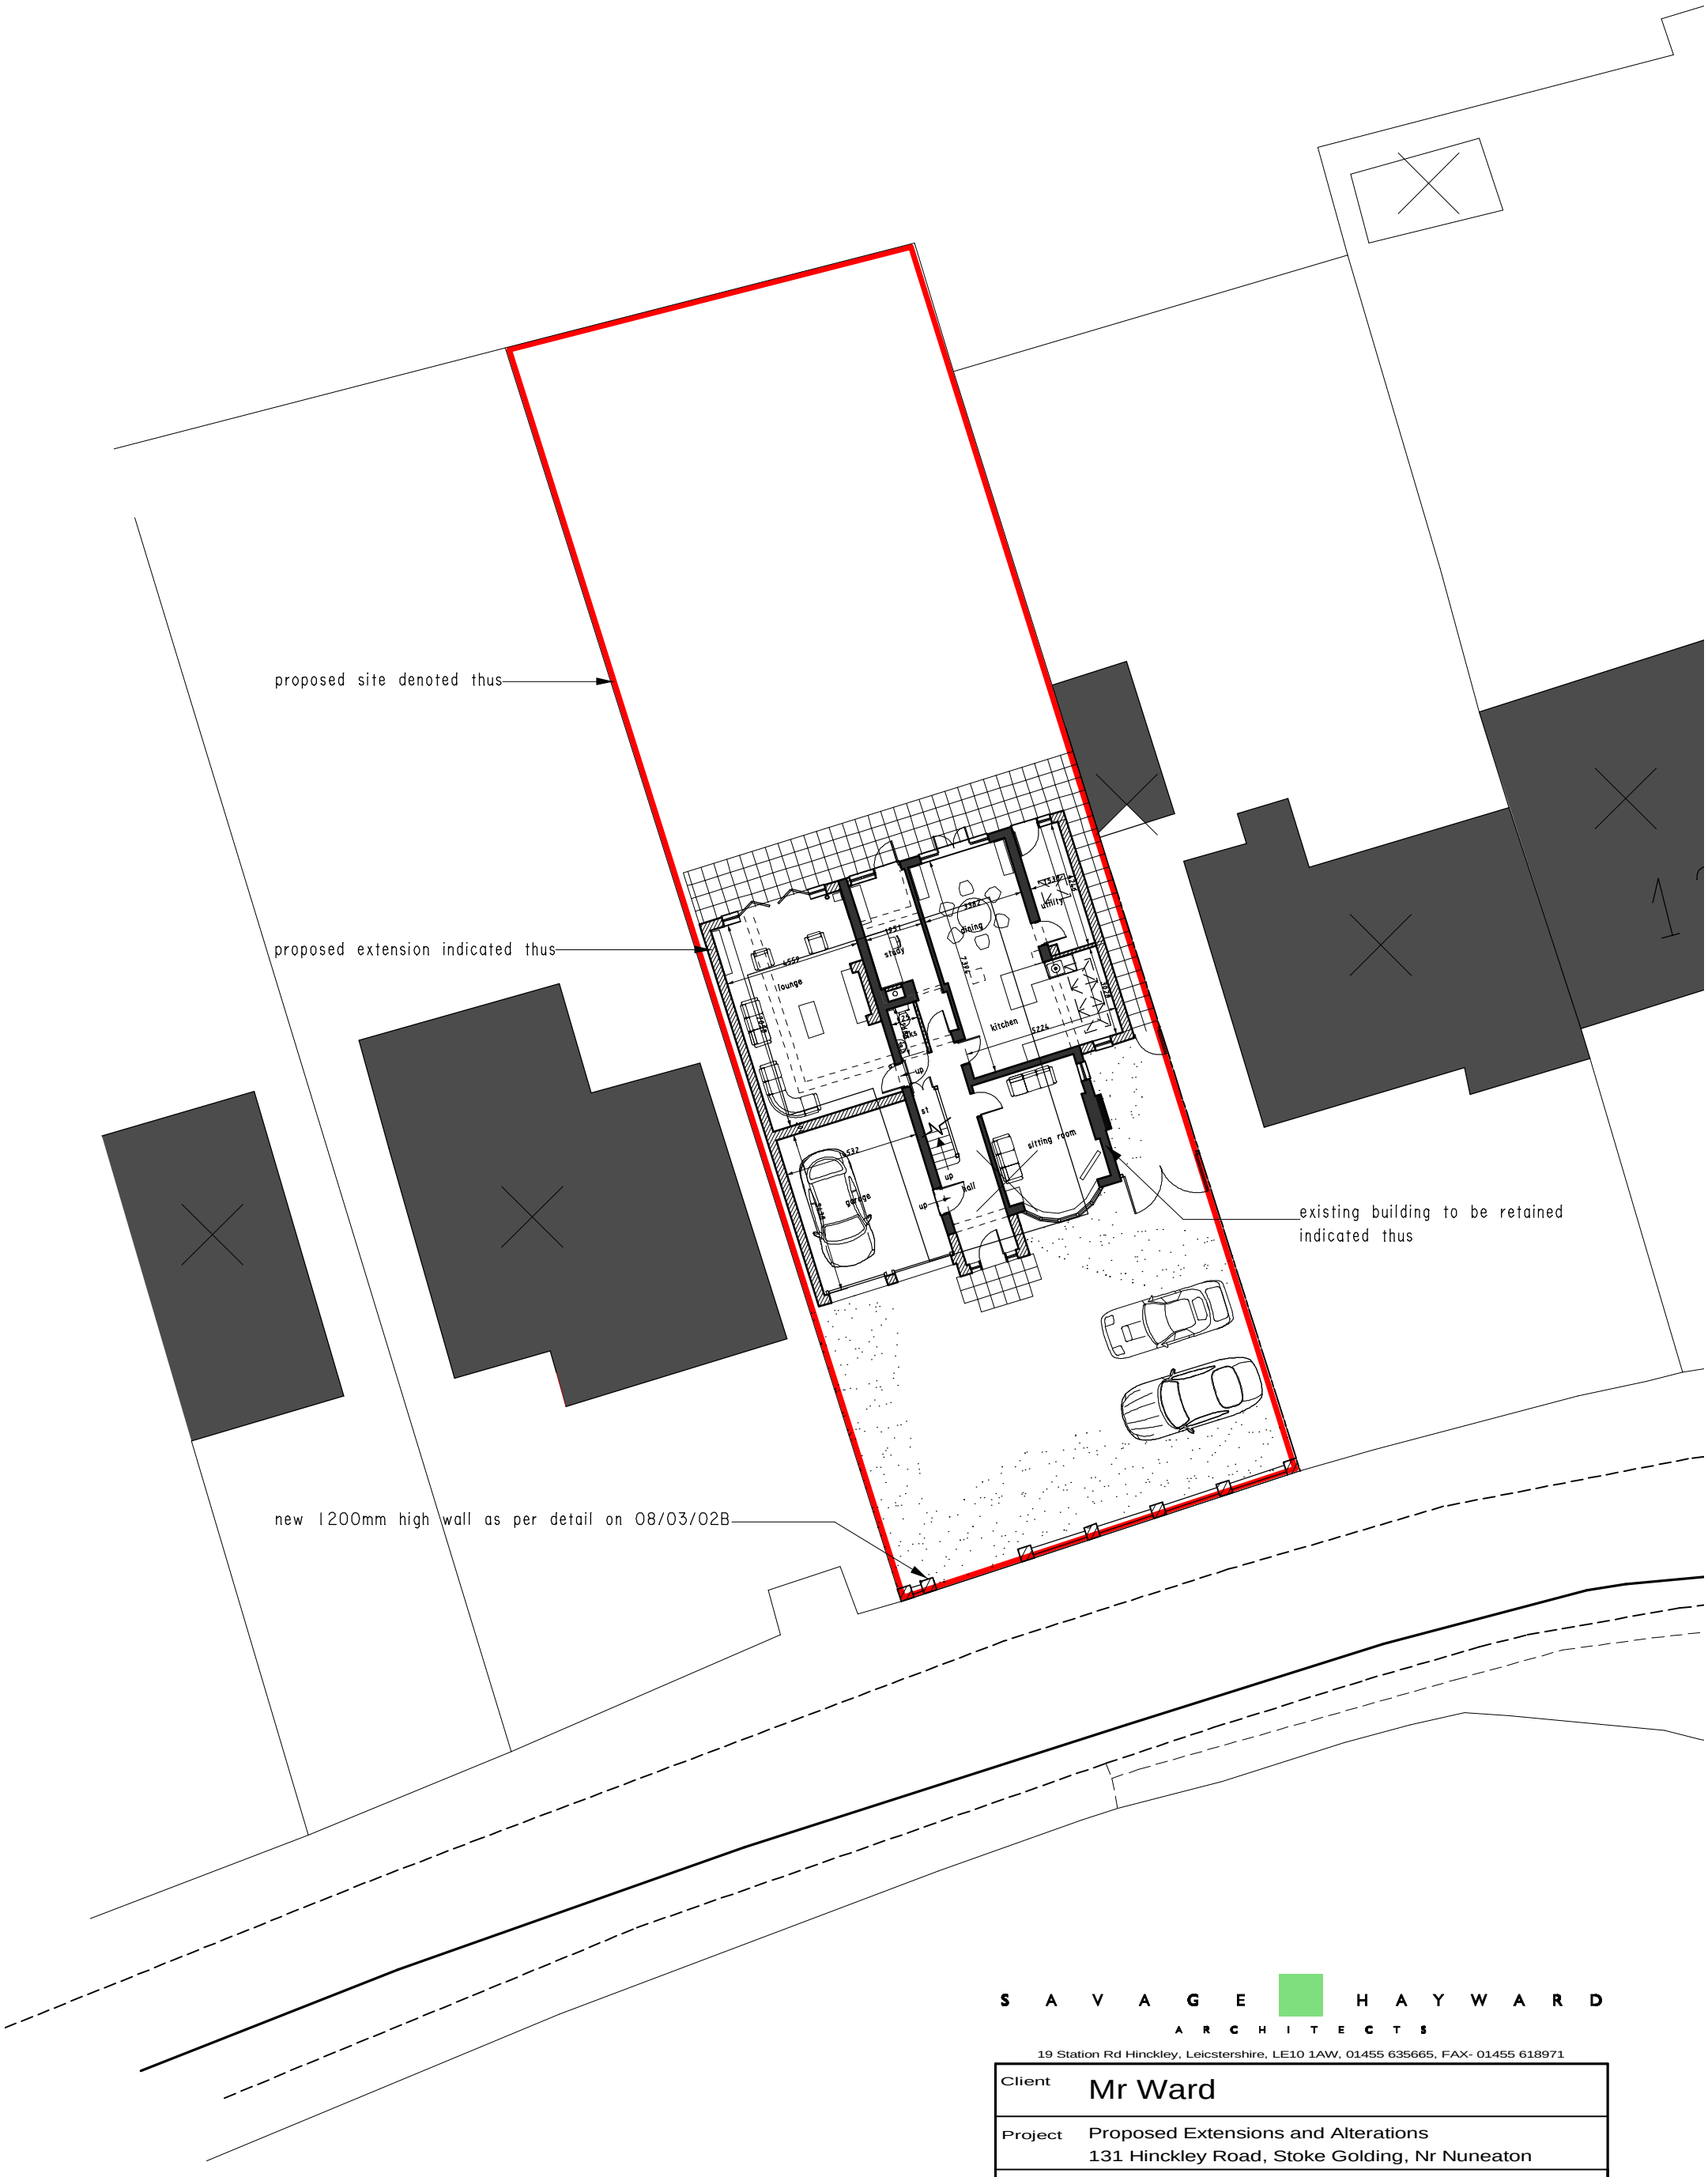

S A V A G E H A Y W A R D

A R C H I T E C T S

19 Station Rd Hinckley, Leicstershire, LE10 1AW, 01455 635665, FAX- 01455 618971

Client	Mr Ward		
Project	Proposed Extensions and Alterations 131 Hinckley Road, Stoke Golding, Nr Nuneaton		
Drawing	Proposed Site Plan		Drawing No
Auth	JAF	Date Mar 08	04
Scale	1 : 200	Job No 08 / 03	

THIS DRAWING IS THE COPYRIGHT OF SAVAGE HAYWARD REPRODUCTION IN ANY FORM OF WHOLE OR PART IS FORBIDDEN WITHOUT PRIOR WRITTEN PERMISSION OF THE COPYRIGHT HOLDER
DO NOT SCALE FROM DRAWING AND ONLY FIGURE DIMENSIONS ARE TO BE USED

PDF created with pdfFactory Pro trial version www.software-partners.co.uk