



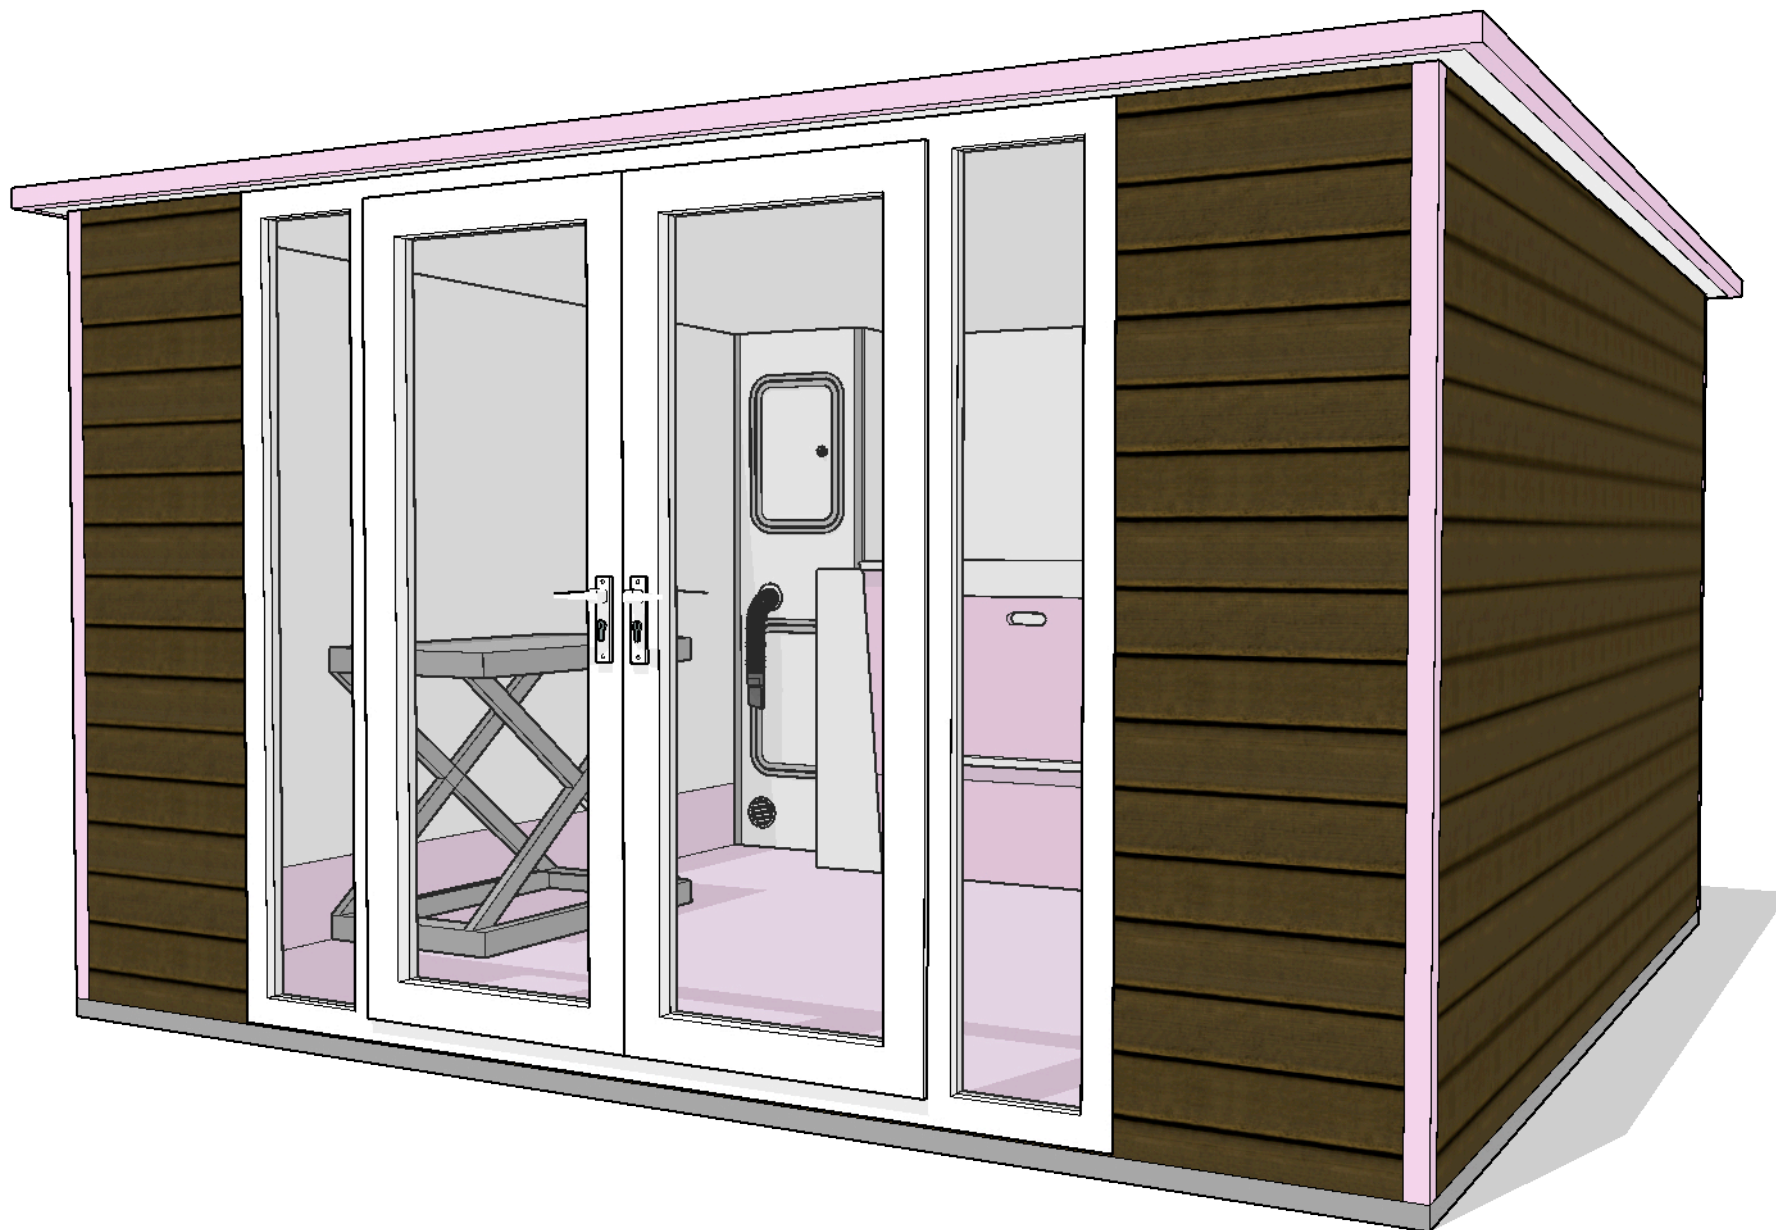

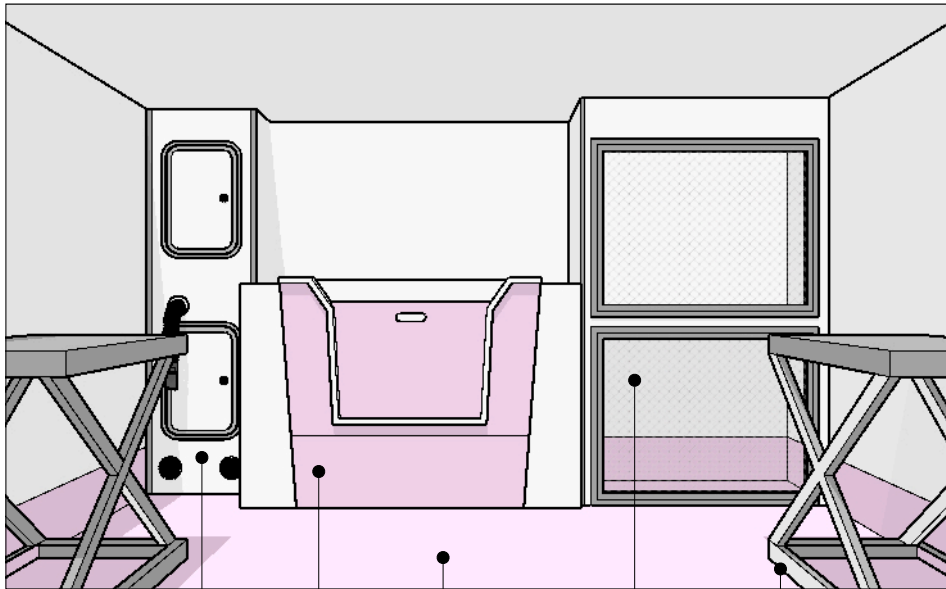


Full height double
locker unit housing
blaster

Hydrobath with side storage
RAL 3015


Flooring RAL 3015

Dog cages


Table

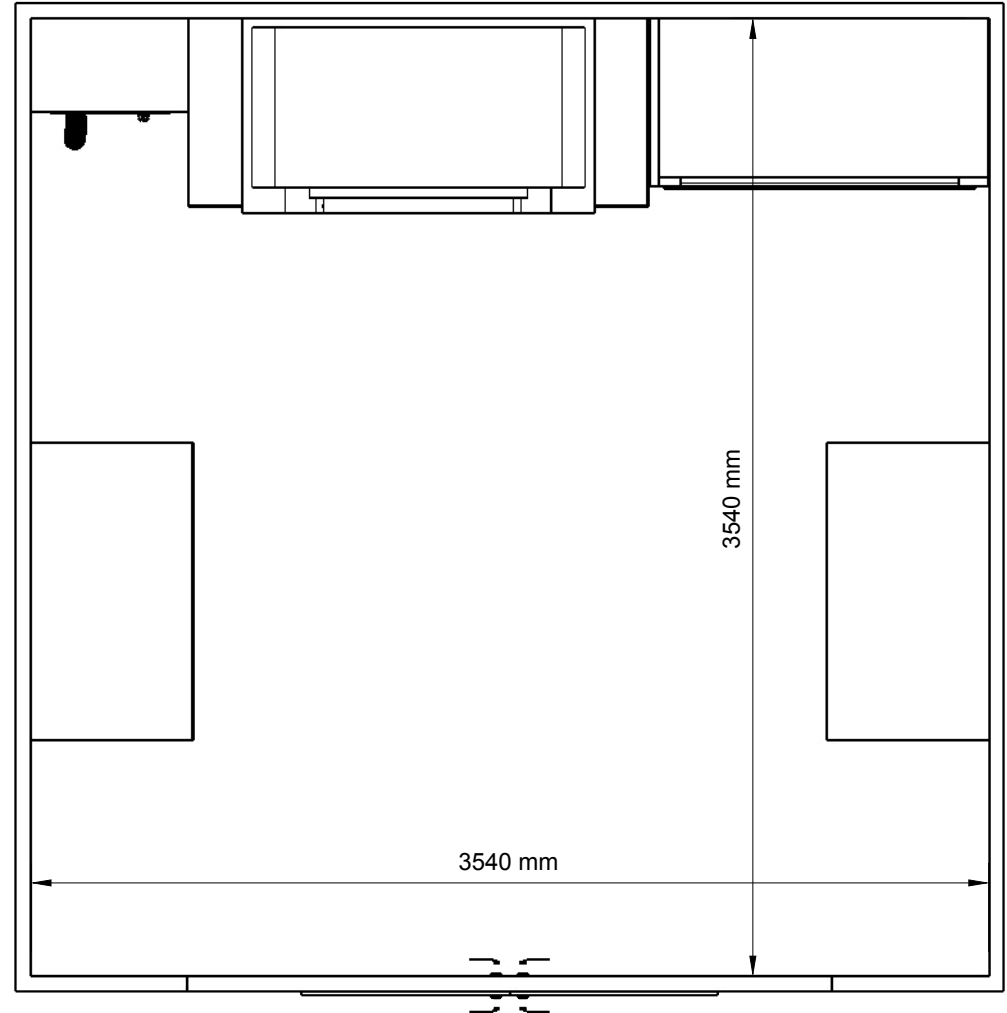


FLOOR PLAN

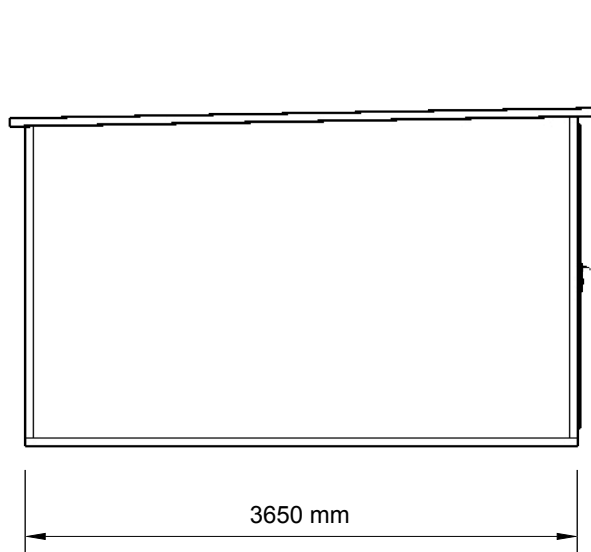


LEFTHAND ELEVATION

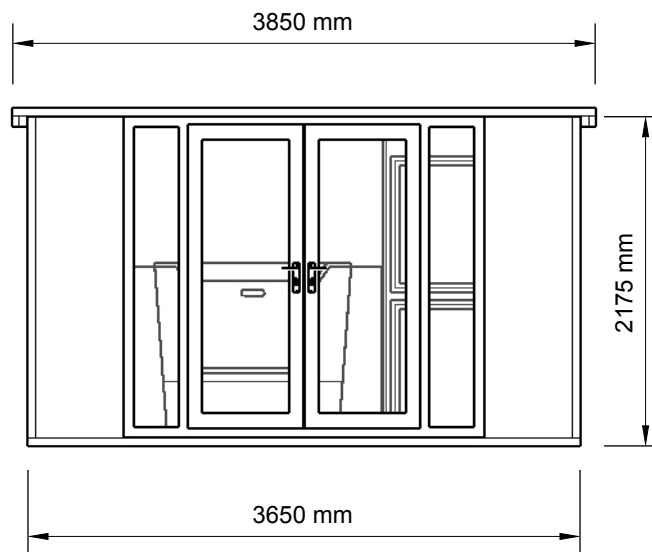


FRONT ELEVATION

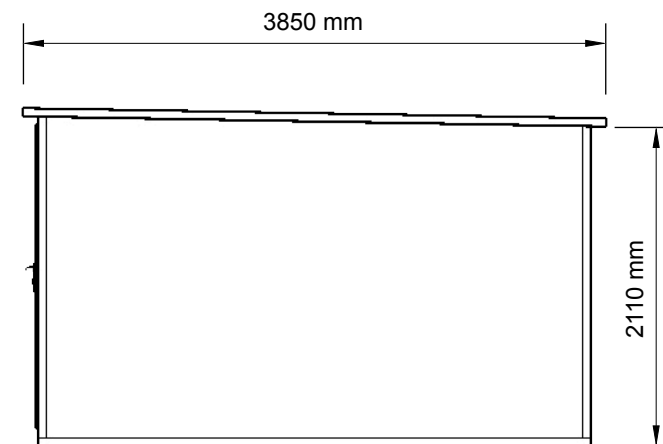

RIGHTHAND ELEVATION

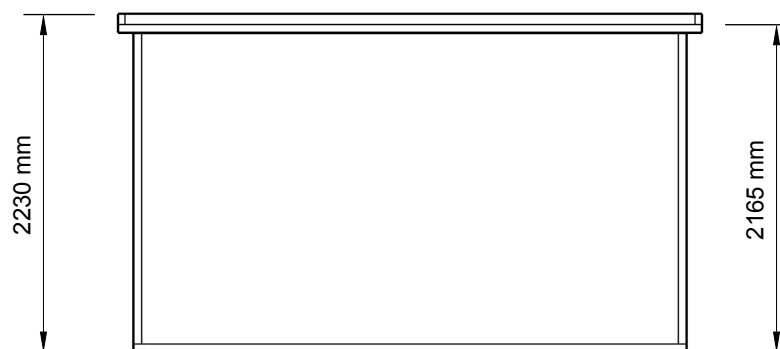

REAR ELEVATION

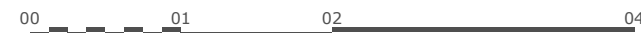

SCALE 1:50