
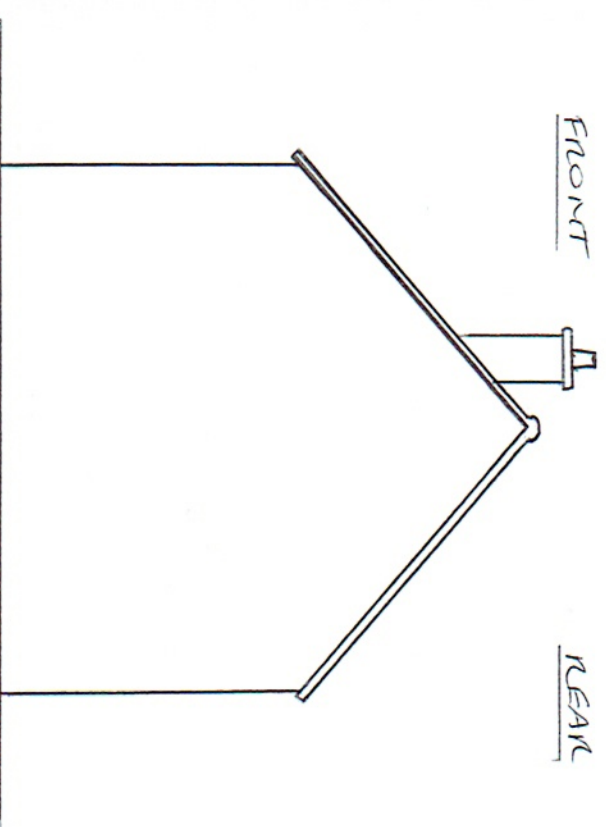
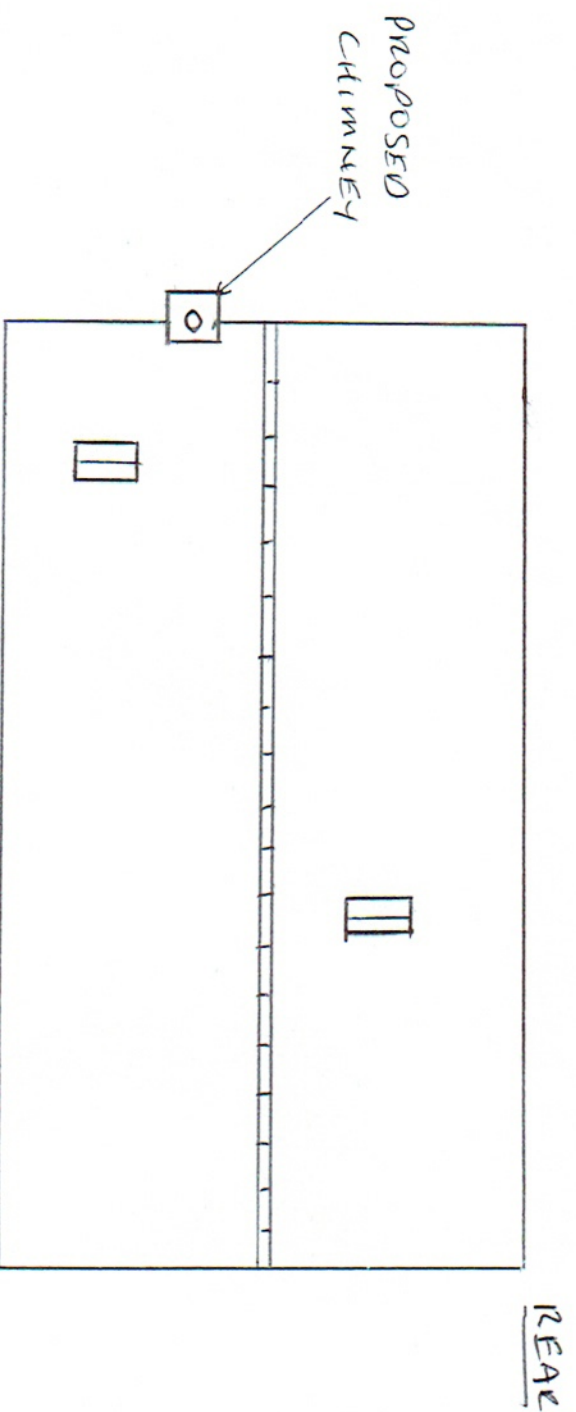


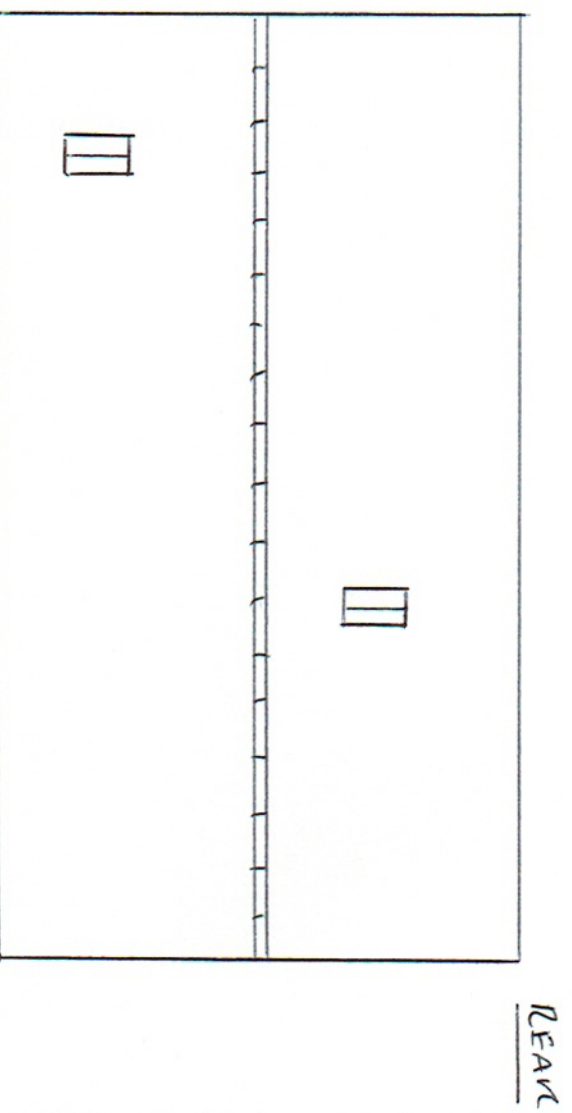

Proposed erection of a chimney to the side elevation for:-
Miss S Kullar
4 Old Hall Barns, Markfield Road, Groby. LE6 0FL
Drawing N° A3-09-05-2018 Sheet 1 of 2
Robin Taylor 01664 857456, taylorrobin@ntlworld.com