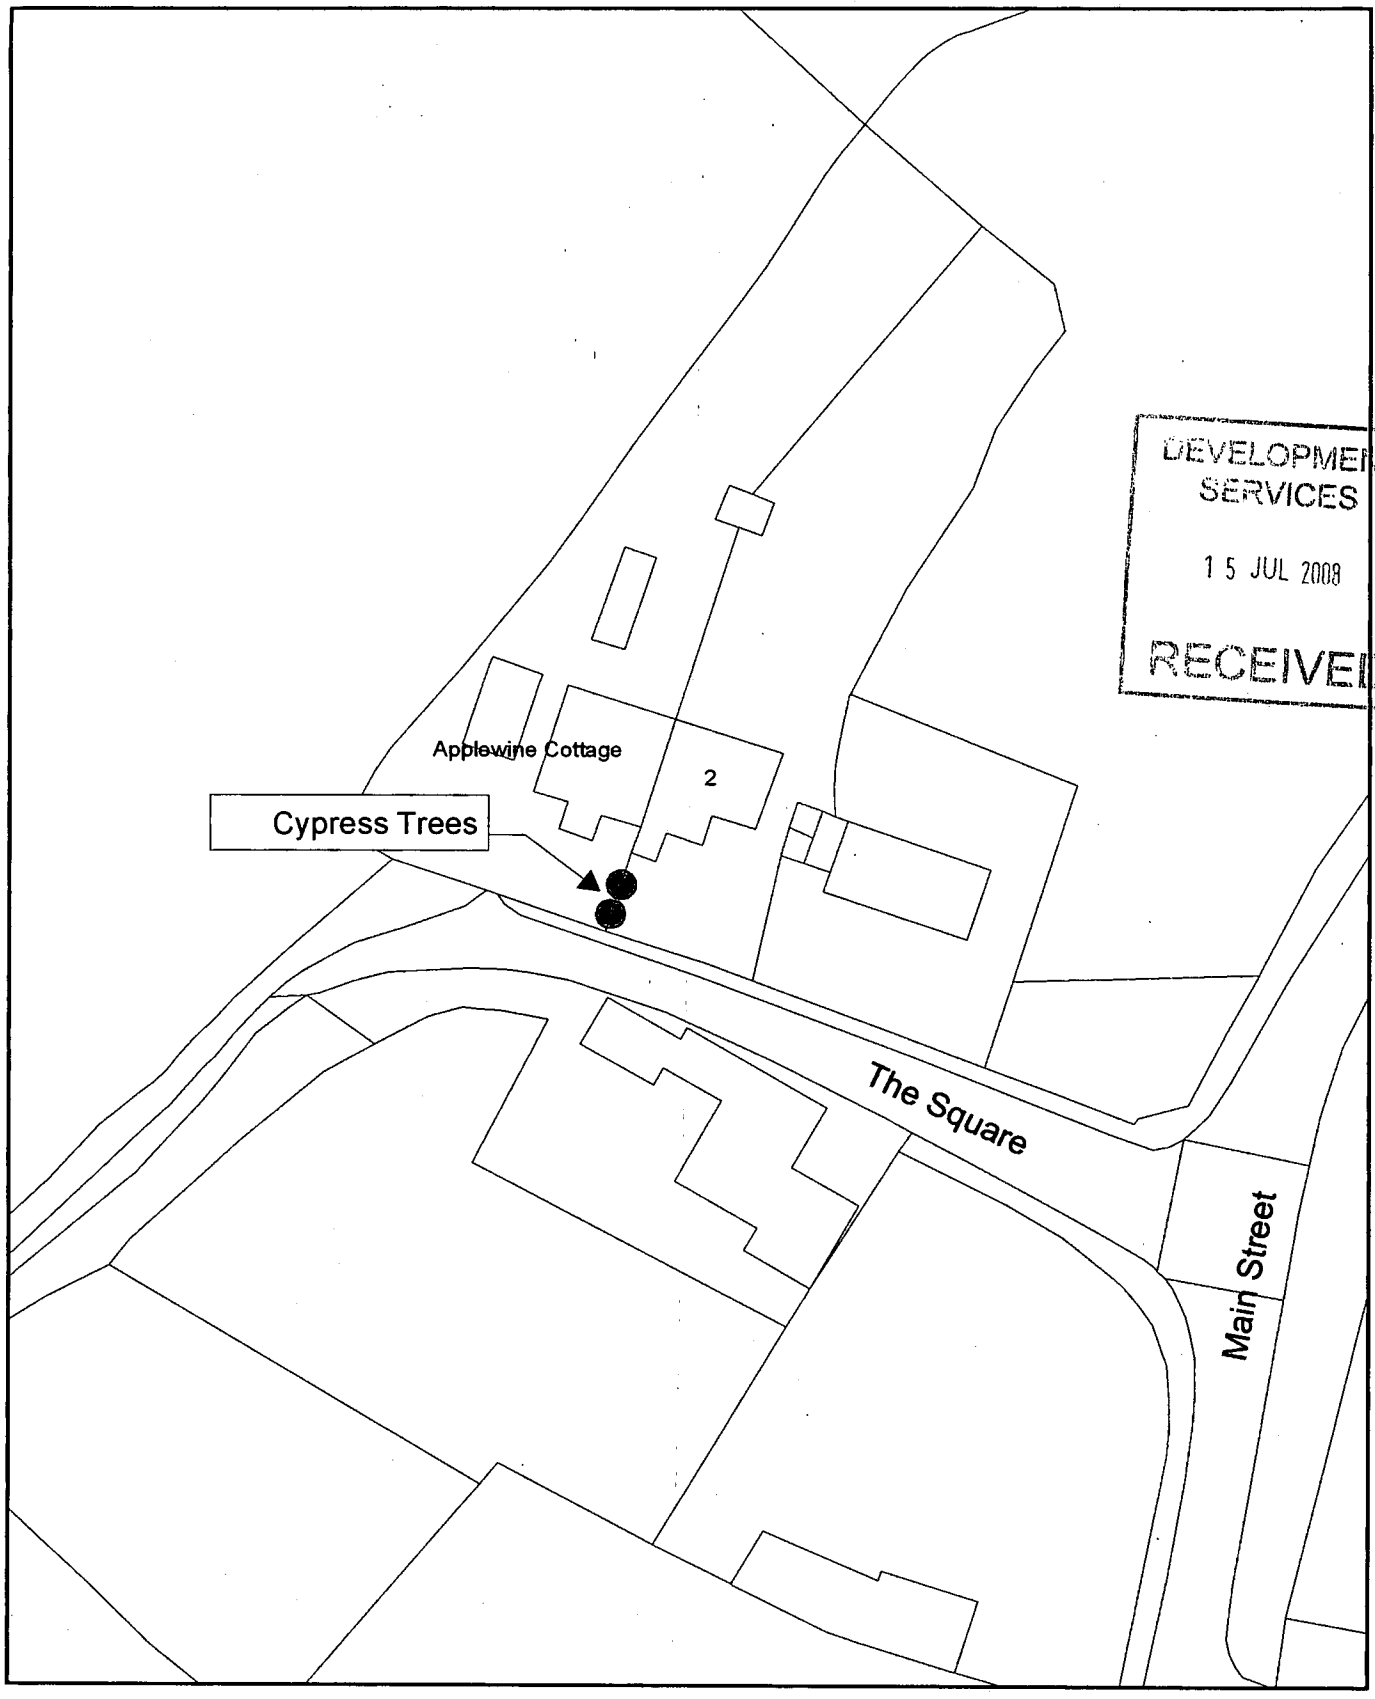

DEVELOPMENT SERVICES
15 JUL 2008
RECEIVED

Application for Tree Works
Applewine Cottage &
2 The Square,
Sutton Cheney
KW81/08

KING WEST

JULY 2008
SCALE 1:500

By permission of Ordnance Survey on behalf of HMSO. Crown copyright and database right 2005. All rights reserved.