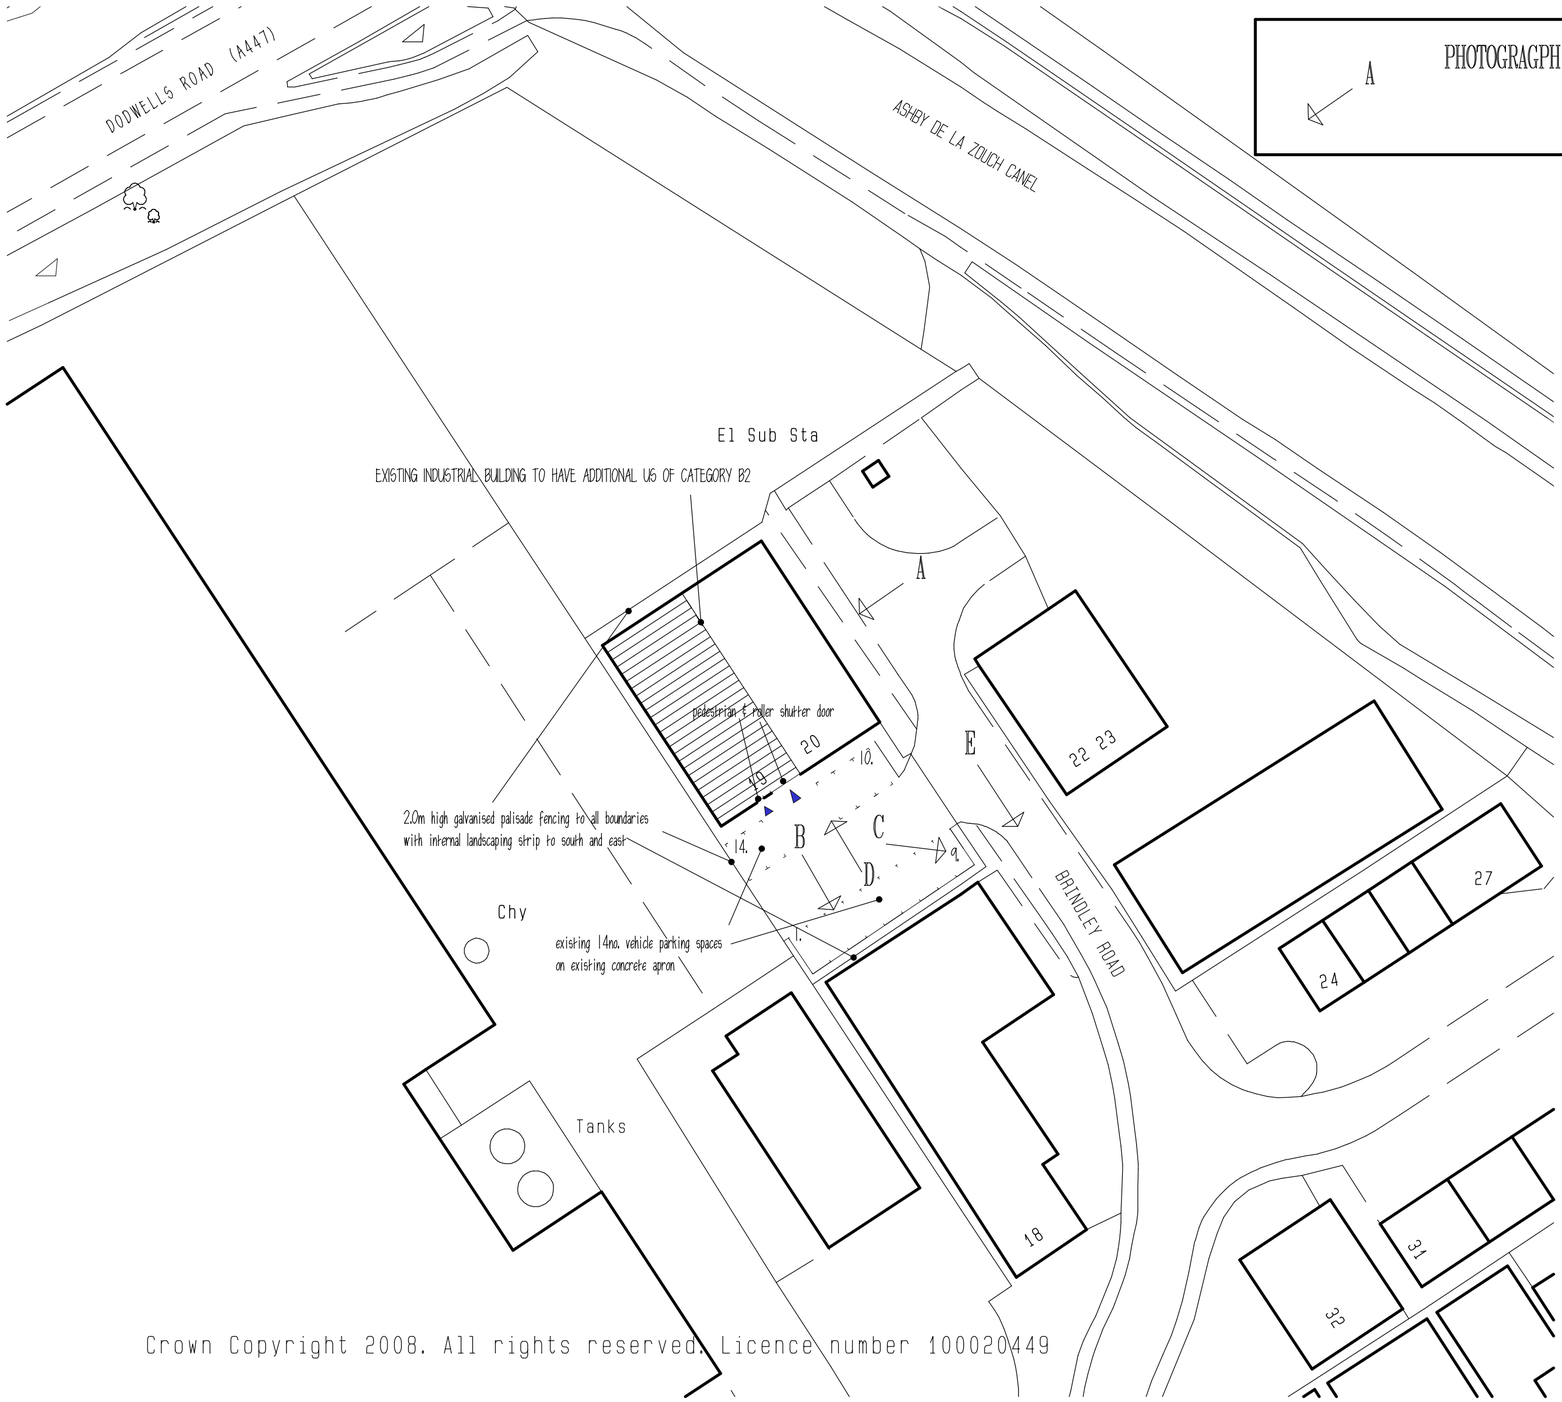

Crown Copyright 2008. All rights reserved. Licence number 100020449

LOCATION PLAN
scale 1:500

PHOTOGRAGPH TAKEN FROM THIS POSITION
A

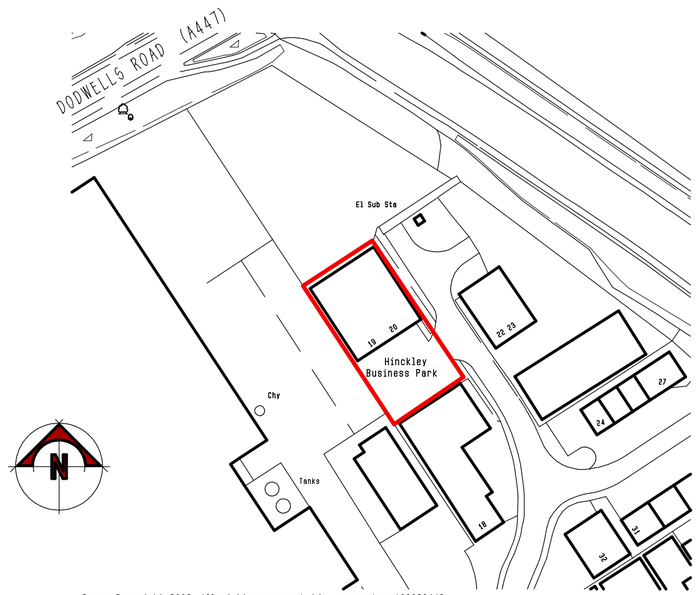

Crown Copyright 2008. All rights reserved. Licence number 100020449

LOCATION PLAN
scale 1:1250

A VEHICLE PARKING SPACES 15\07\08

rev.

client
ROGER CLARKE MOTORSPORT LTD

project
ADDITIONAL USE CATEGORY @ 19\20 BRINDLEY ROAD
DODWELLS BRIDGE INDUSTRIAL ESTATE HINCKLEY

title
BLOCK AND LOCATION PLAN

drawn	page size	scale		ref.	rev.
ARE	A2	1:1250	1:500	2008-82-LOC	A

EMERY ARCHITECTURAL DESIGN LTD
Greenacres
South Kilworth Road
North Kilworth
Leicestershire
LE17 6HE
Tel: 01858 881702
E-mail: emerydesign@btinternet.com
Chartered Institute of
Architectural Technologists