Proposed Barn

C:\Documents and Settings\Alder Mill\Alder Mill Title.jp

The Builder is to check and verify all building and site dimensions, levels and sewer invert levels prior to commencement of work. do not scale off this drawing, work to figured dimensions only. This drawing must be read and checked with all structural and relevant specialist drawings.
The builder is to comply in all aspects with the current Building Regulations and latest codes of practice.

PROPOSED

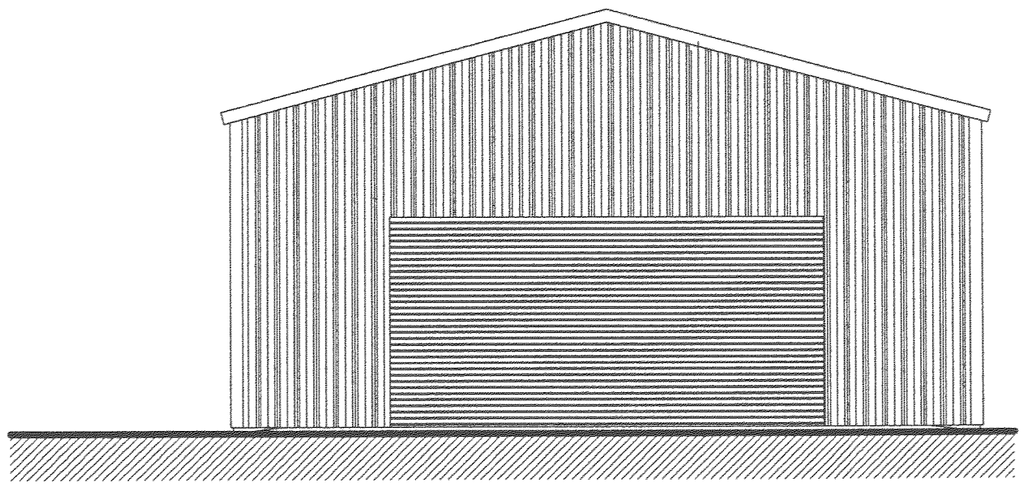

Front elevation.

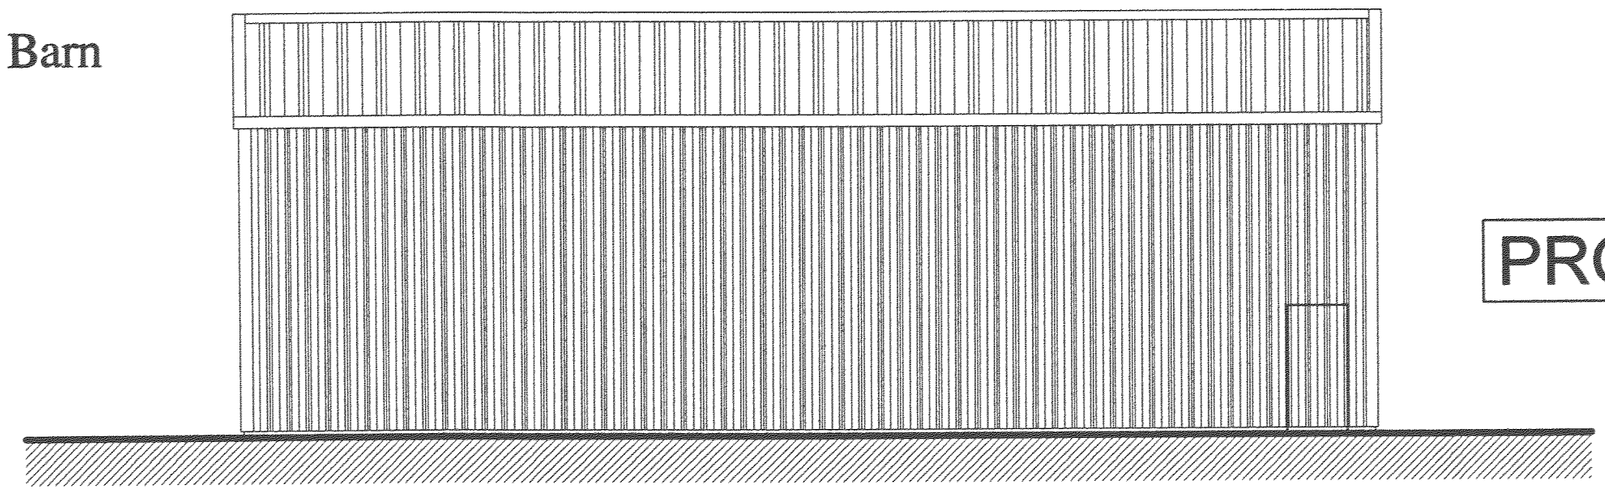

Side elevation.

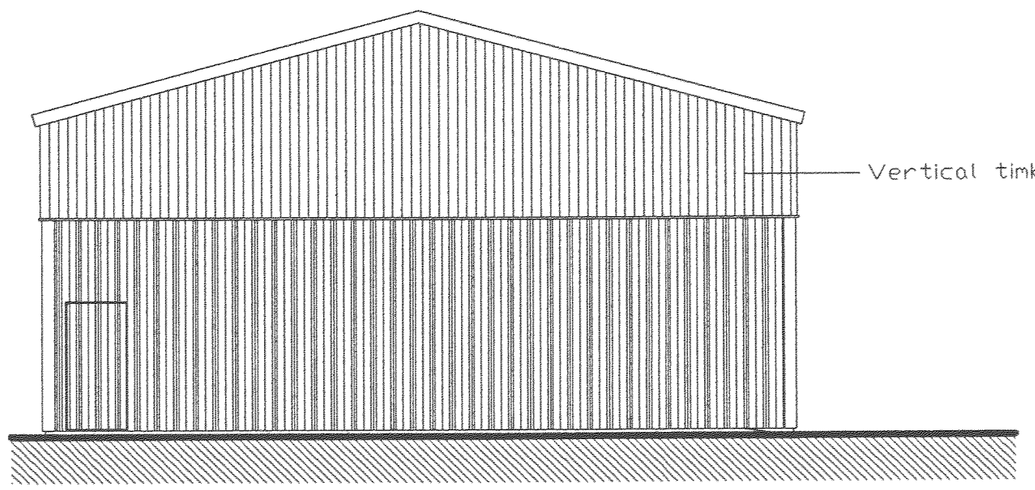

Rear elevation.

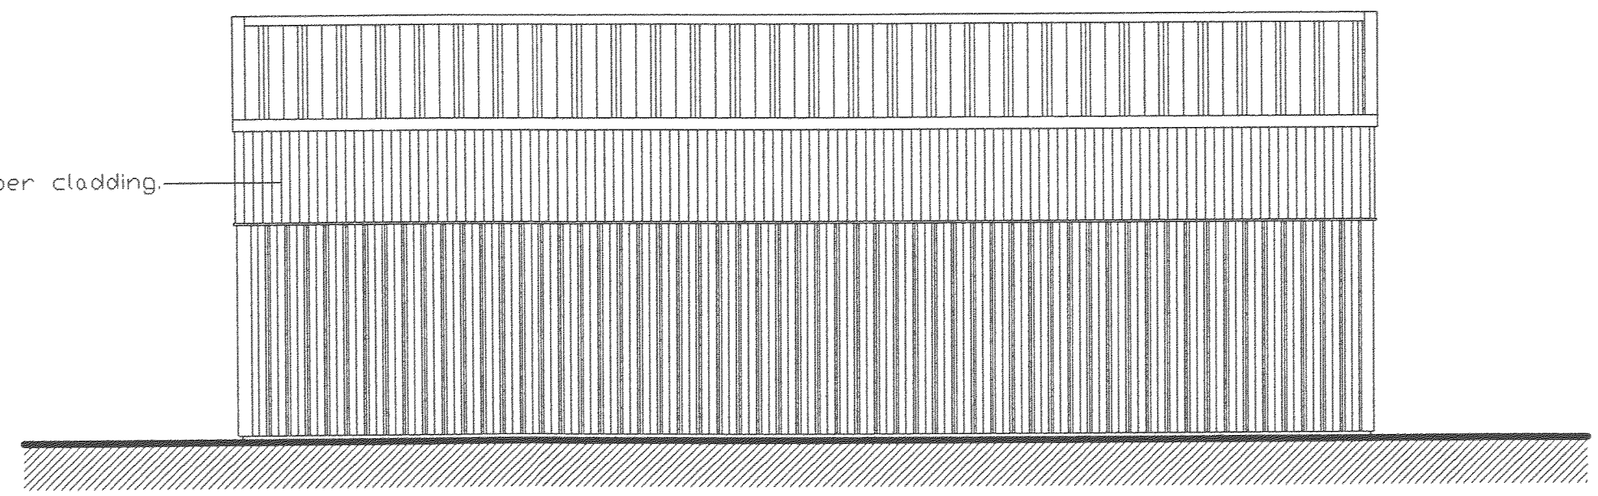

Side elevation.

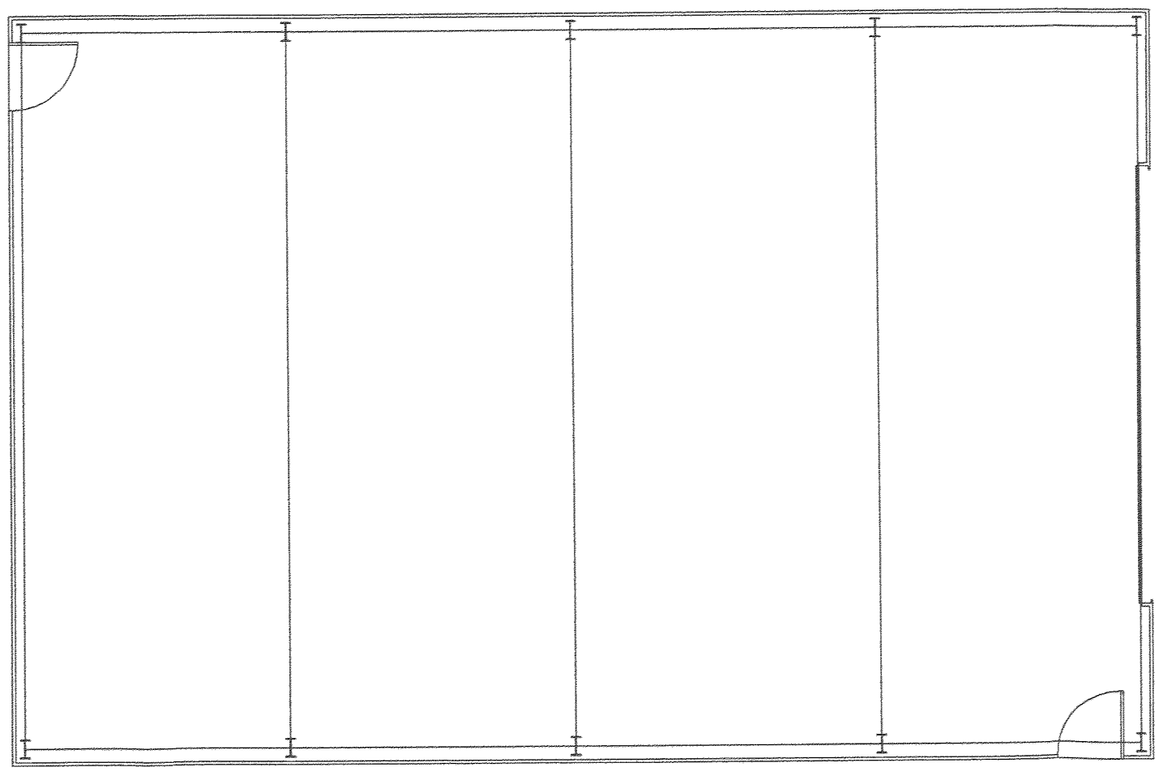

Floor plan.

DEVELOPMENT SERVICES
13 AUG 2008
RECEIVED

NOTE: IF DRAWING PRINTED @ A3: SCALE TO BE:
PROJECT WHITE GATE FARM
DRAWING PROPOSED BARN
DWG No 198 / P/28 /4
SCALE 1:100 @A1
DATE JUNE 08
ALDER MILL
SUBJECT TO CHANGE