




front elevation

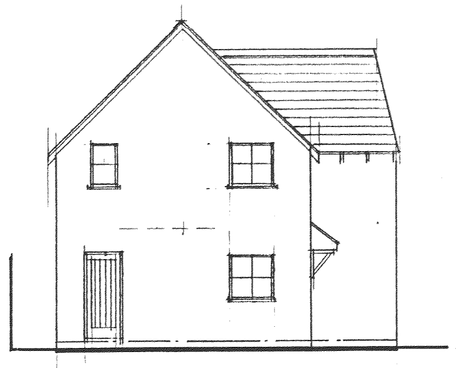


side elev: to no 19

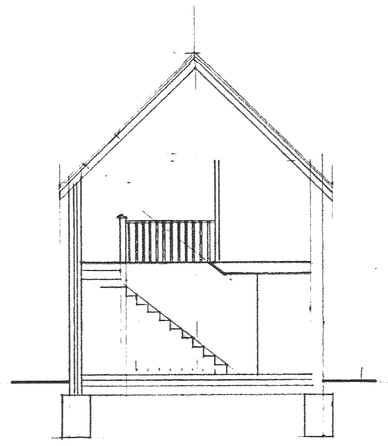


cross section

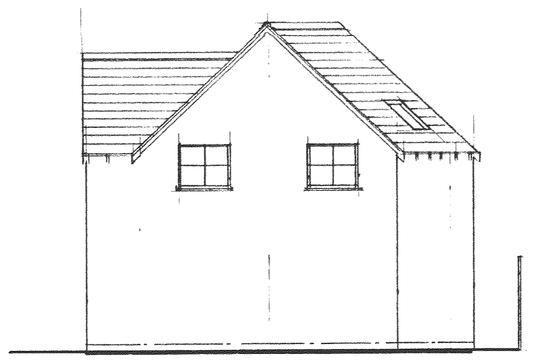

side elev: to boundary

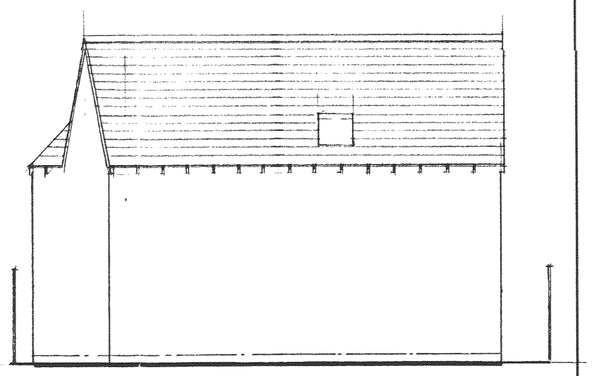



rear elevation

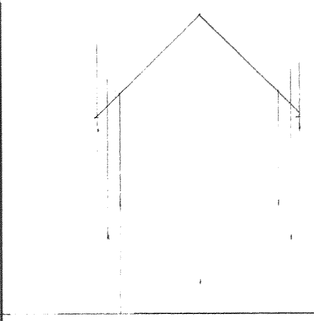

NOTES:

All dimensions must be checked on site and not scaled from this drawing.

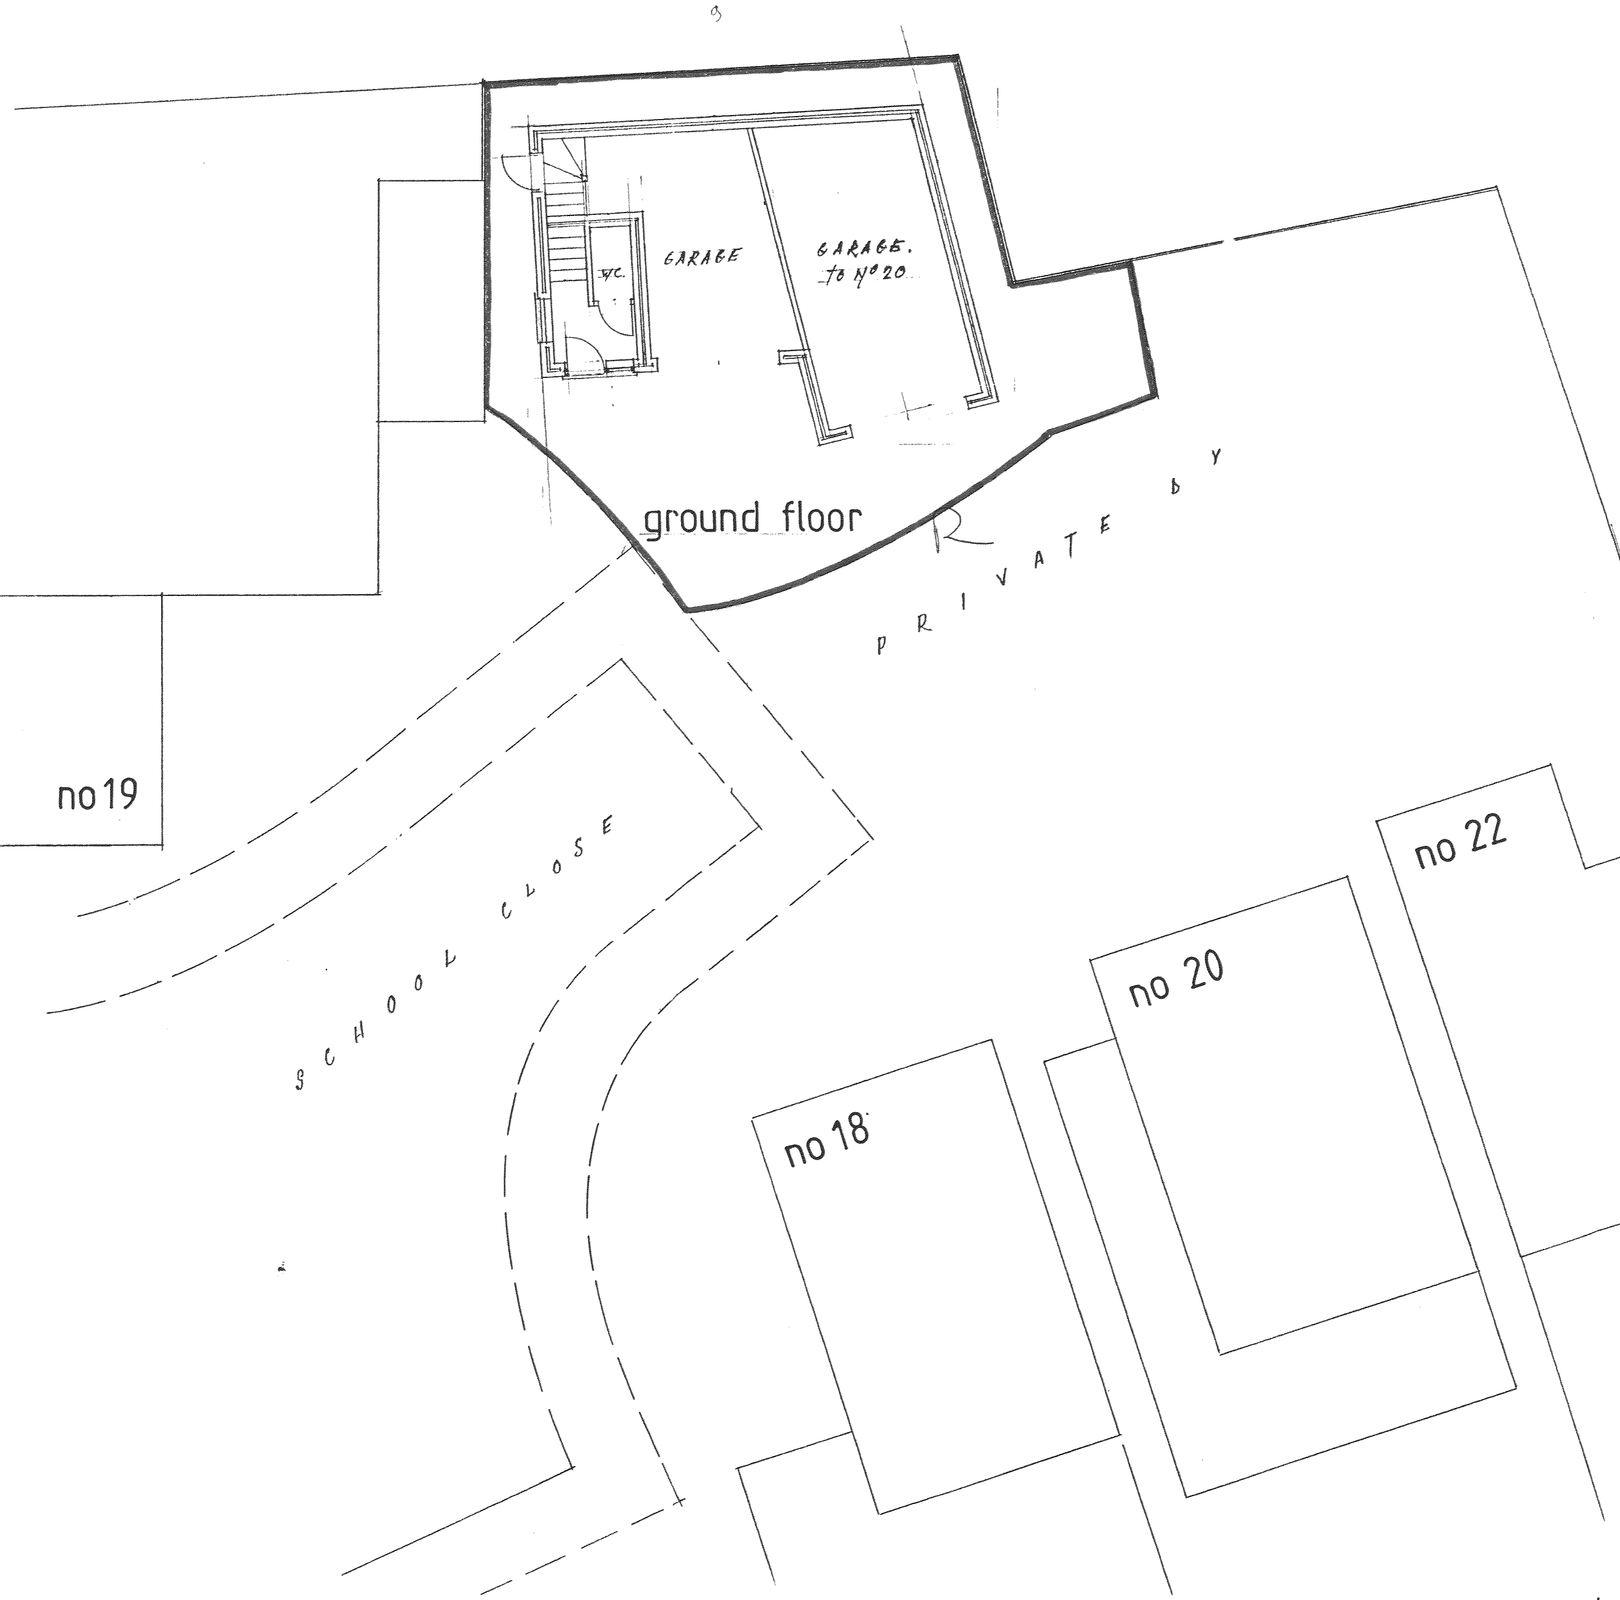

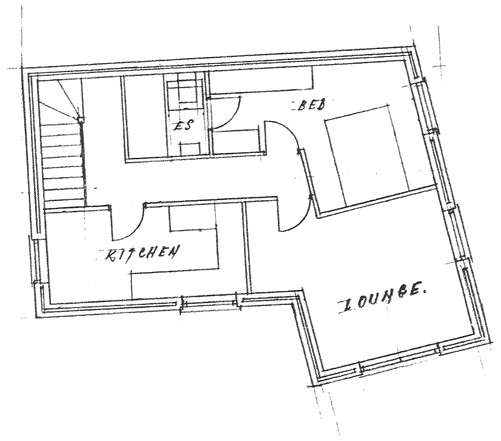

first floor

LOUNGE	4·50 × 3·50	15'-0"	× 11'-6"
KITCHEN	4·50 × 2·05	15'-0"	× 6'-9"
BEDROOM	4·60 × 3·20	15'-3"	× 10'-6"
EN-SUITE.	1·90 × 1·80.	6'-3"	× 6'-0"

A		
	Date	Revisions

© copyright

Client

MR. & MRS. A. WATTS.

Job Title

20, SCHOOL CLOSE,
BURBAGE.
LEICS.

Drawing Title

PROPOSED ONE BEDROOM APARTMENT WITH CAR ~ PARKING.

27800 705604.

Scale 1:100

Date JUNE 2008 | Drawn by S. WILKINSON.

P.P. 480103.

Drg. No. 4099 REVISED. | Rev.

JOHN E. WRIGHT 526657

594 x 841mm A1