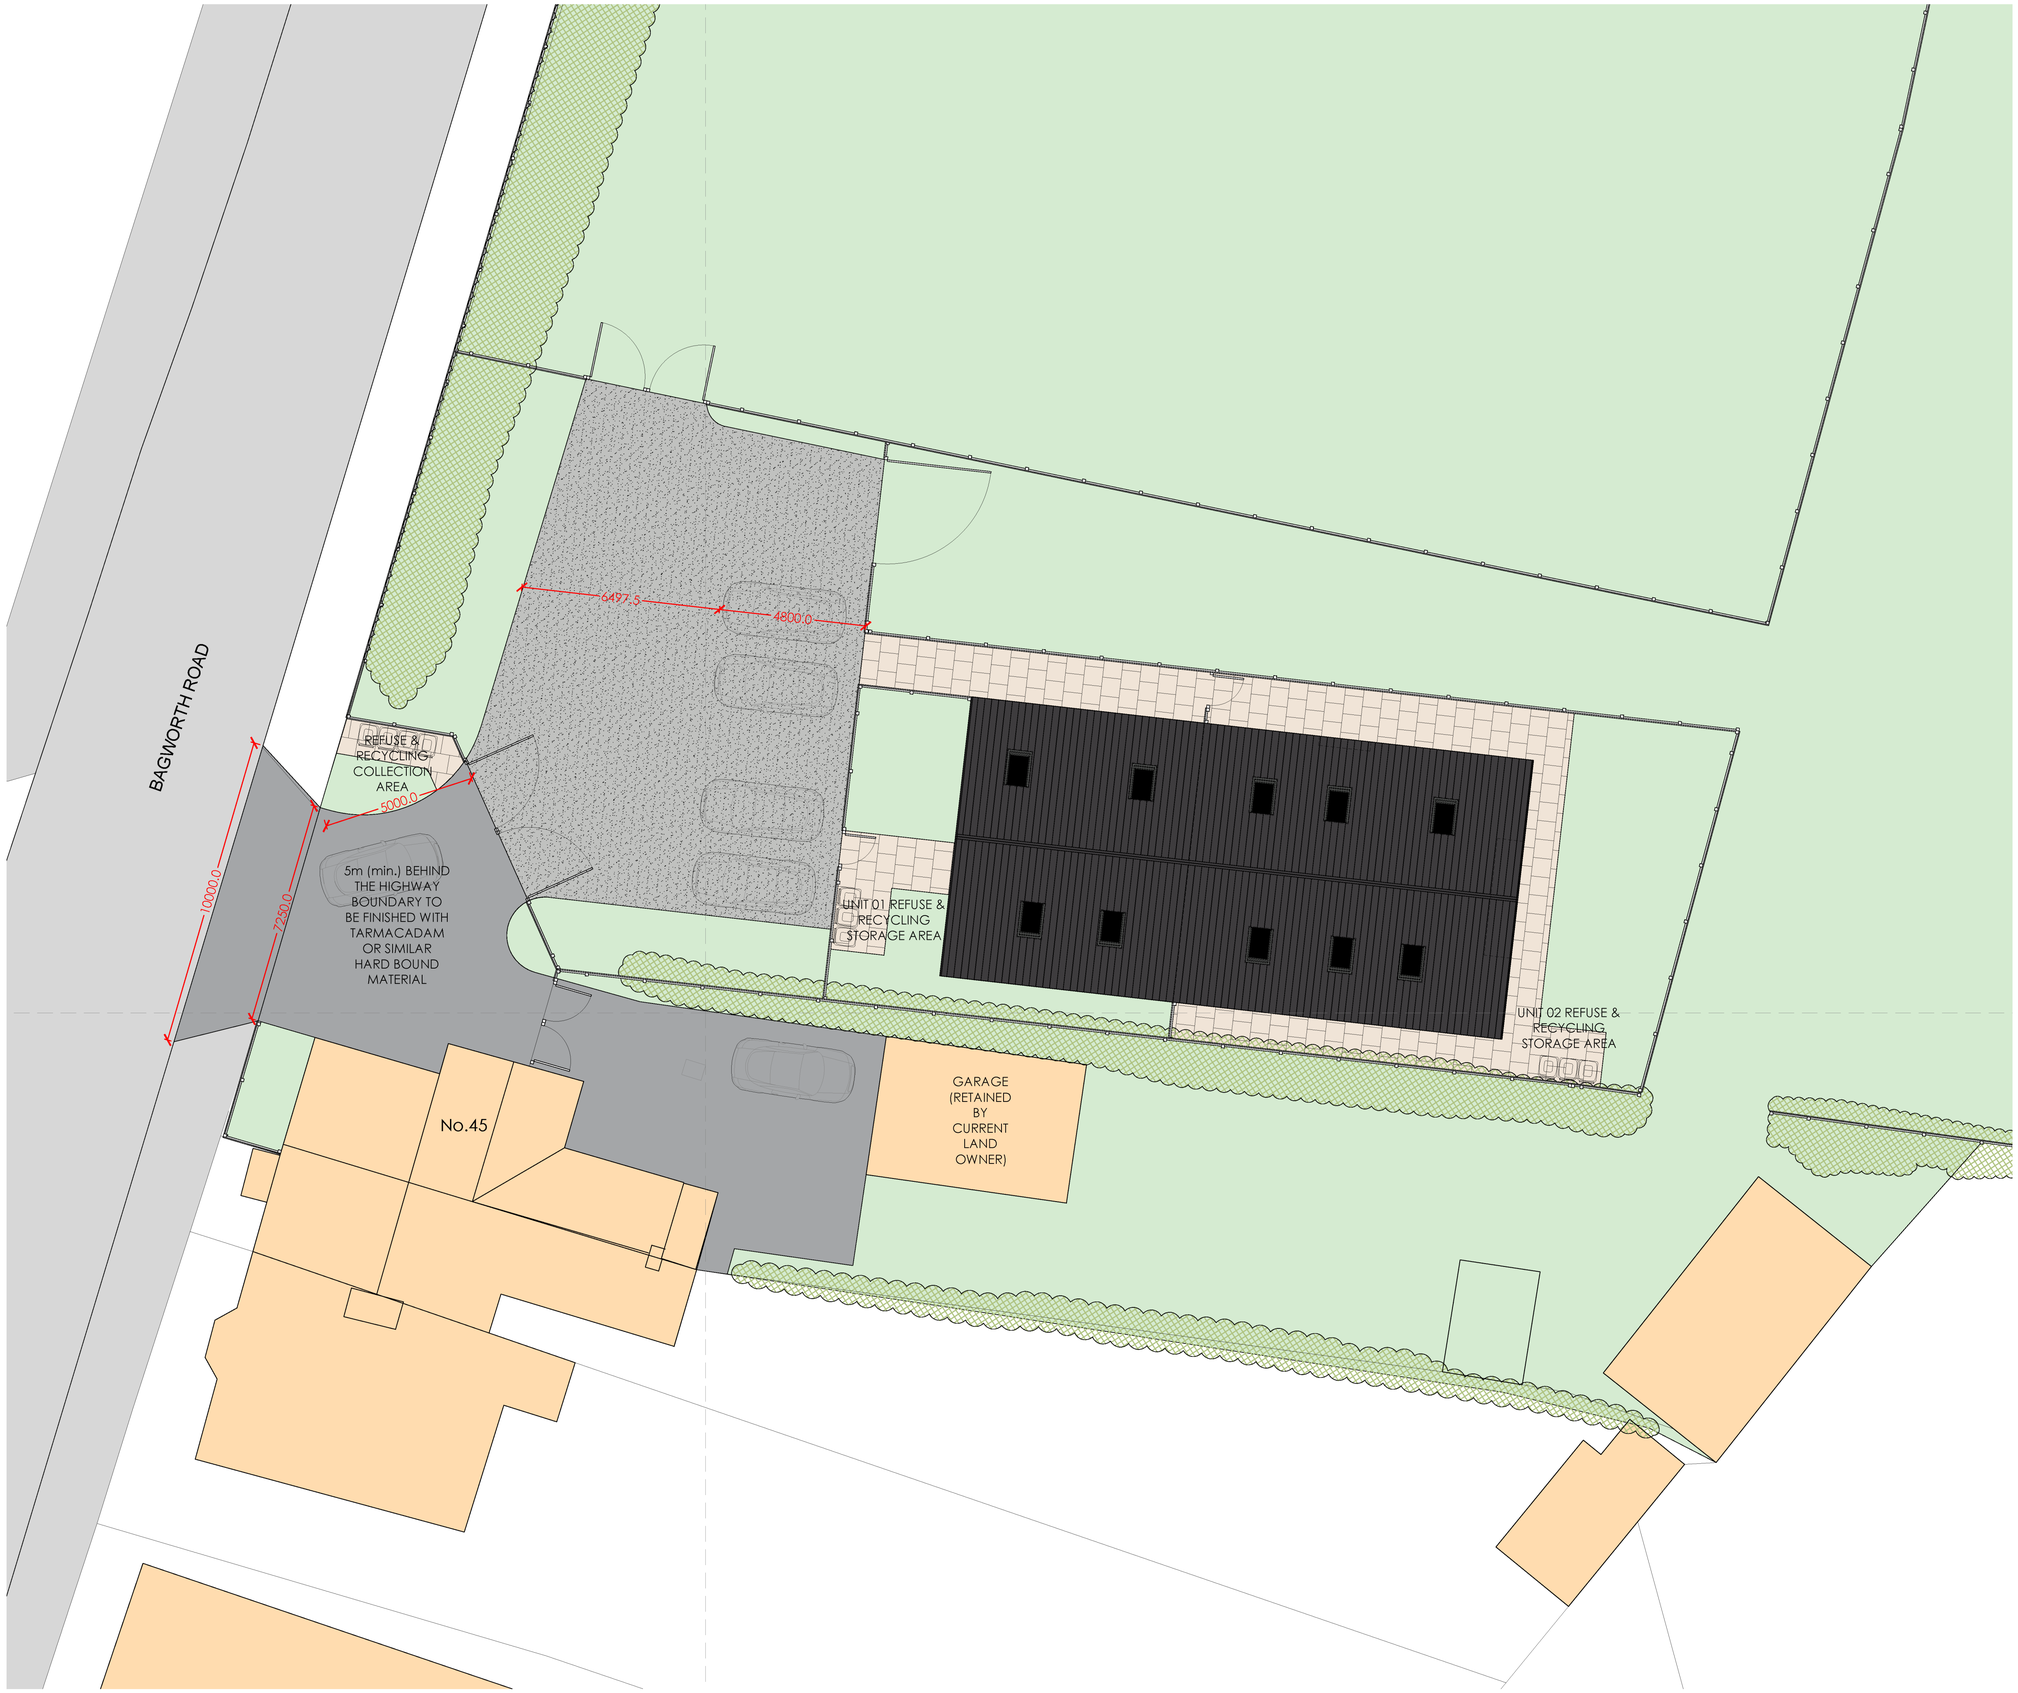


Note:

All dimensions must be checked on site and not scaled from this drawing. Drawings and designs are subject to Engineer's comments

This drawing, its contents and all information relating to the design herein depicted is the copyright of Benchmark Design Build Ltd . It may be used once only for its intended purpose under a contract with Benchmark Design Build Ltd or Benchmark Design & Build LLP. This drawing and information shall not be used in connection with the erection in full or part of this building unless the building is to be erected or the components supplied by Benchmark Design Build Ltd.

N

1:100 2m 4m 6m 8m 10m

REVISION:

PLANNING - DISCHARGE OF CONDITIONS

PROJECT NAME:

LAND ADJACENT TO No. 45 BAGWORTH ROAD, NEWBOLD HEATH

CLIENT:

Mr & Mrs S. KIRBY

DRAWING TITLE:

PROPOSED SITE ACCESS AND RECYCLING & REFUSE PLAN

DRAWING SCALE(S):

1:100 @ A1

DRAWING No:

SK-DOC-001.1

Benchmark Design Build Ltd
DESIGN STUDIO, GILBERRIES HALL FARM
GILBERRIES LANE, WALL-UNDER-HEYWOOD,
SHROPSHIRE SY6 7HZ
[redacted]

DATE:	DRAWN BY:	CHECKED BY:	REVISION:
NOV. 2025	A.H	M.T	*