


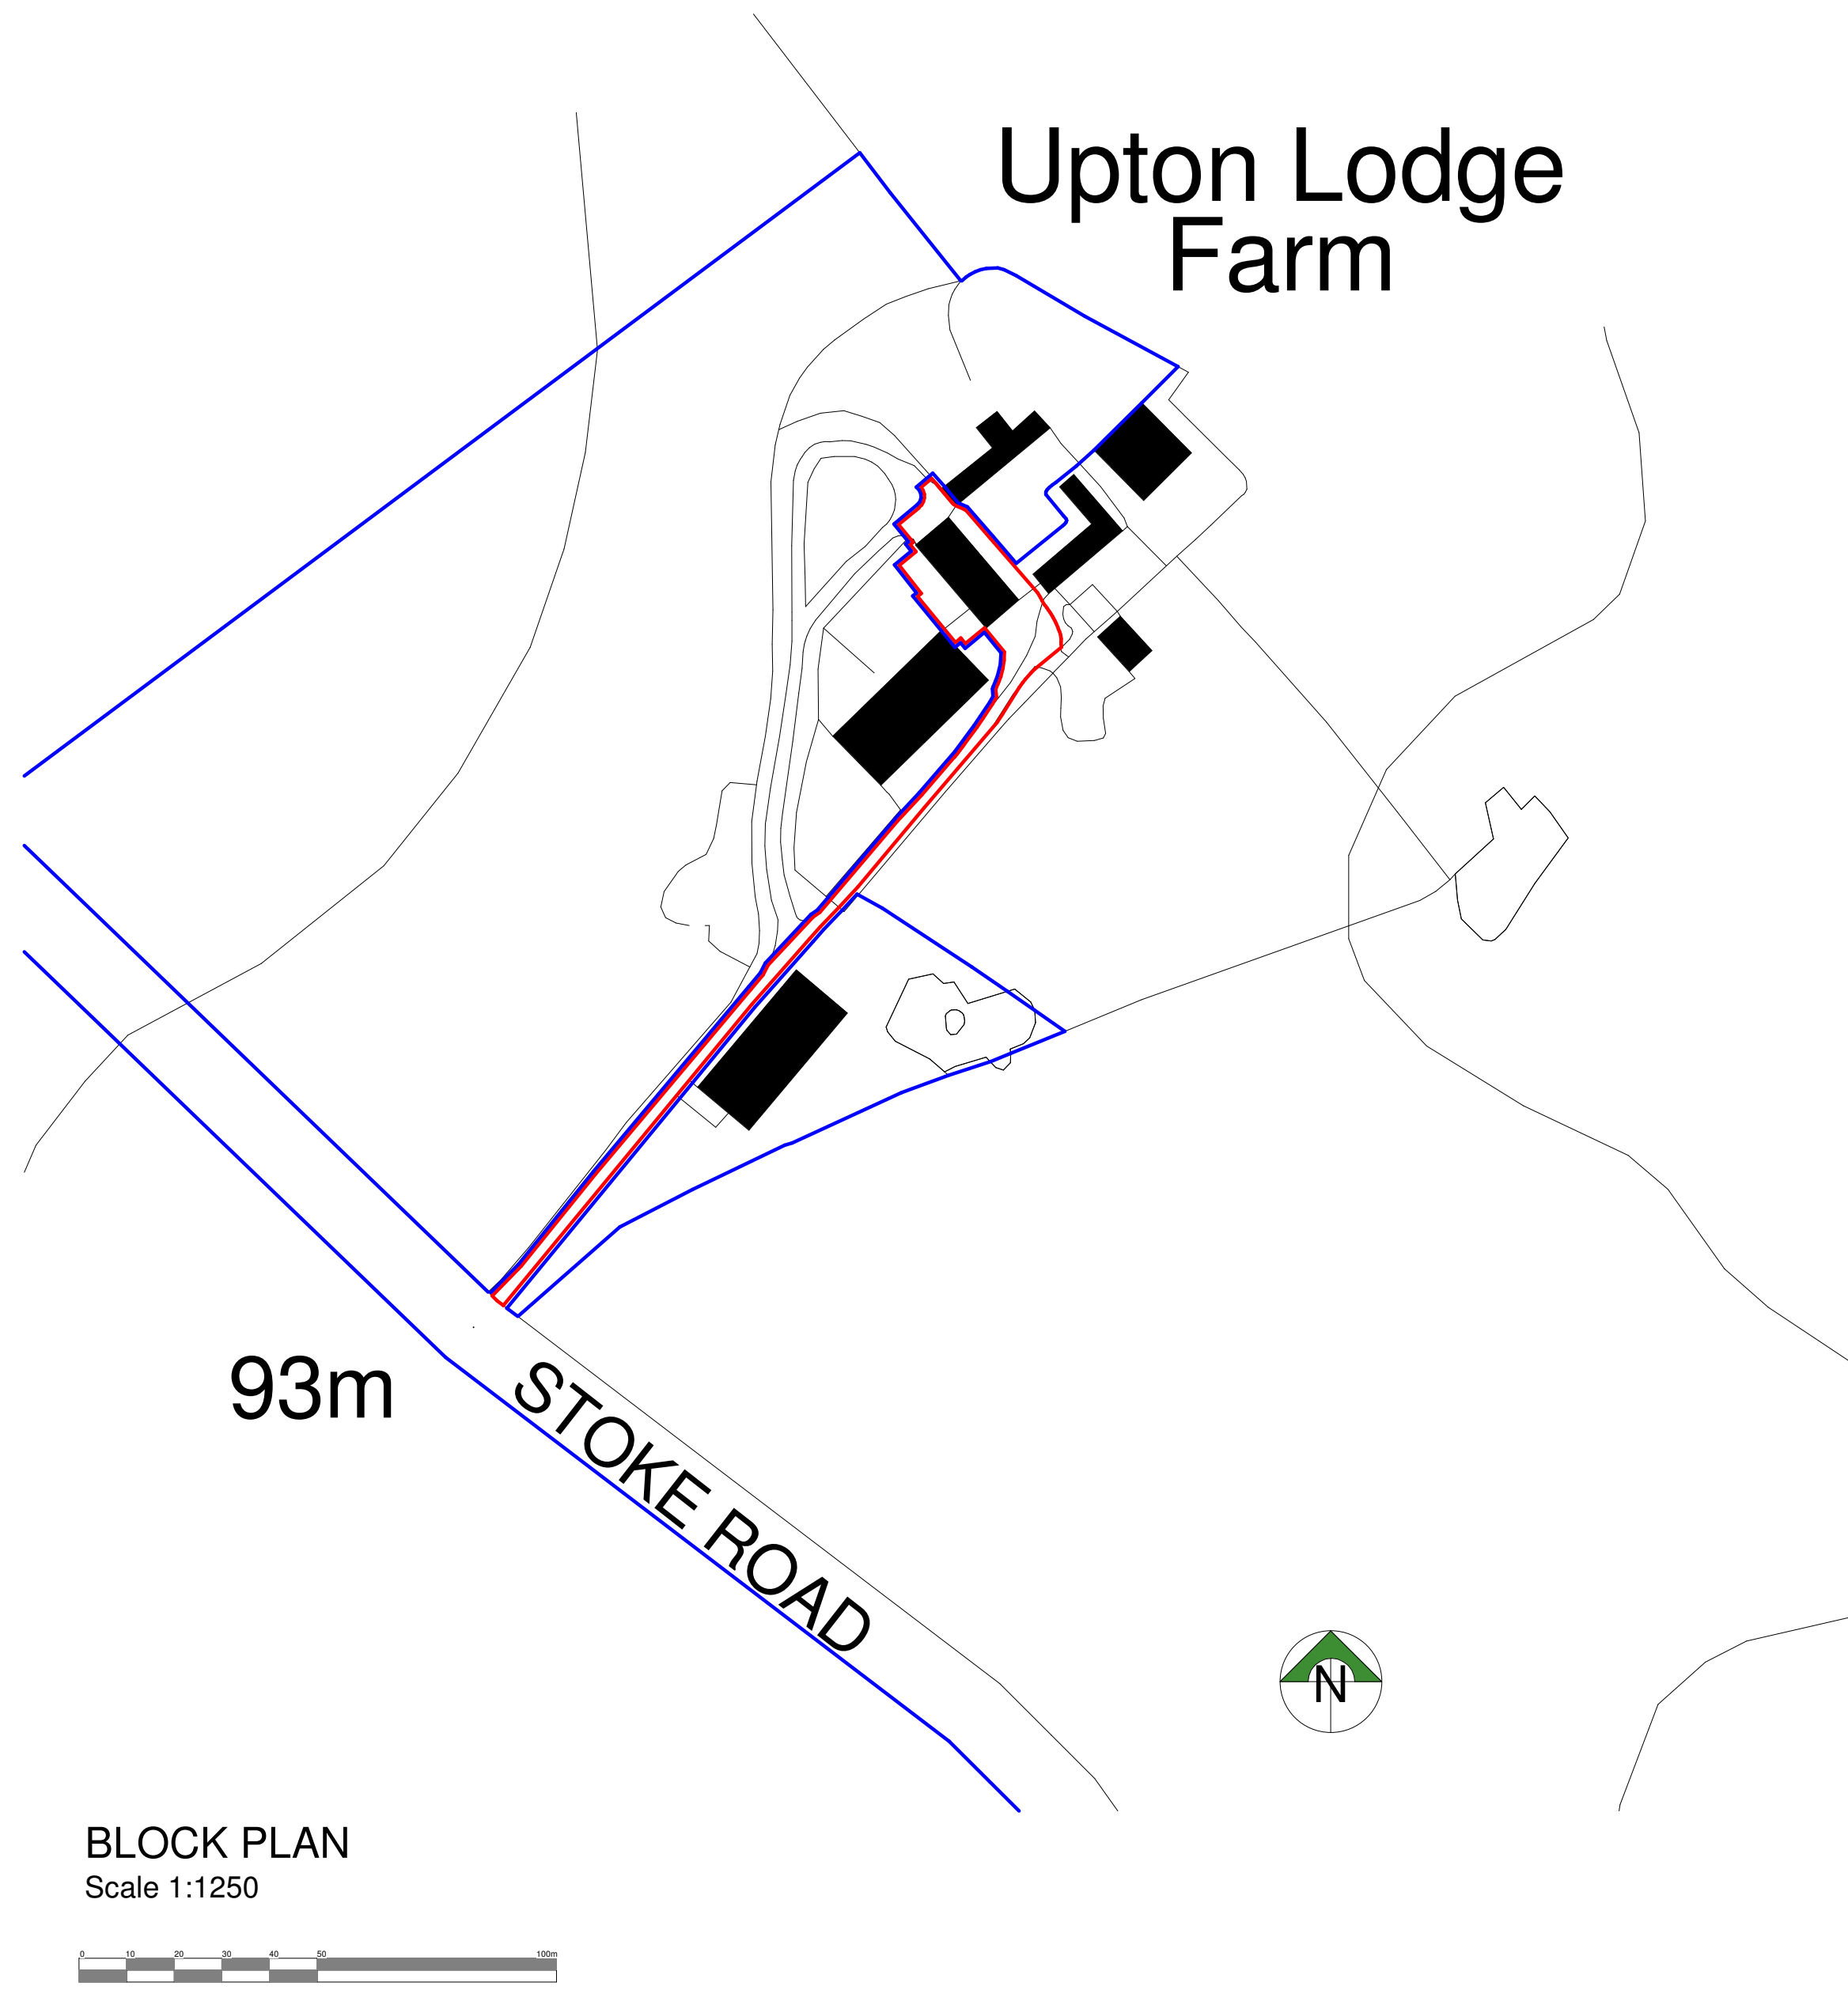

Client Mr Oliver		HAYWARD architects 19 Station Road Hinckley Leicestershire LE10 1AW Tel: 01455 635 665 www.haywardarchitects.co.uk	
Project Title Proposed development Lodge Farm Upton			
Drawing Title Location plan			
Scale 1:2500 / 1:1250	Date Nov 2025	Sheet A1	Job No. 25/85
Author ZLM	Checked by LJW		
Status PLANNING			