




EXISTING FRONT ELEVATION

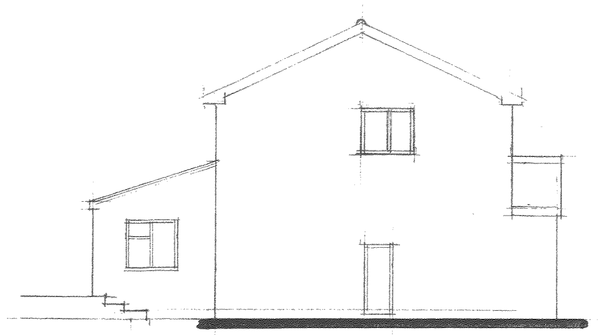

EXISTING SIDE ELEVATION

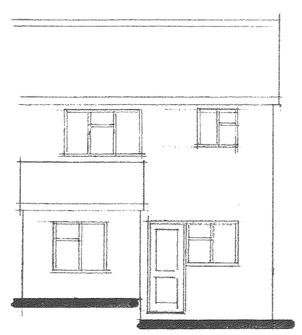


EXISTING REAR ELEVATION

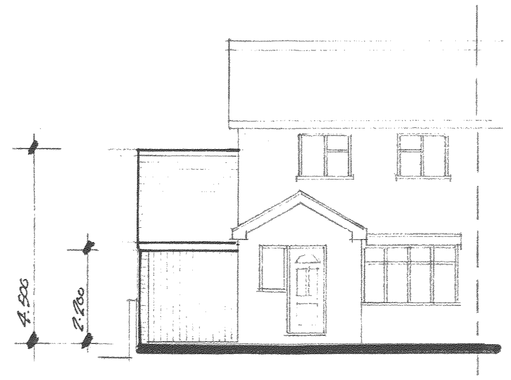


RIDGE TILES TO MATCH EXISTING
CONCRETE INTERLOCKING ROOF TILES TO MATCH EX.
FACING BRICKS TO ALL ELEVATIONS TO MATCH EXISTING
WHITE U.P.V.C. WINDOWS


PROPOSED FRONT ELEVATION

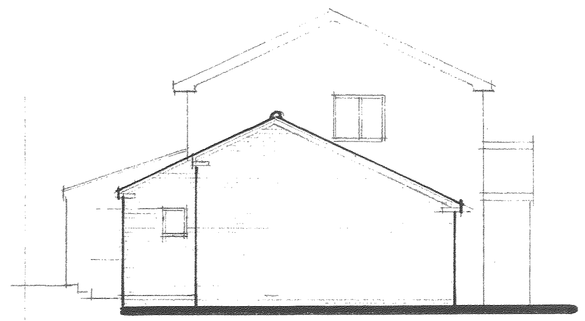


PROPOSED SIDE ELEVATION

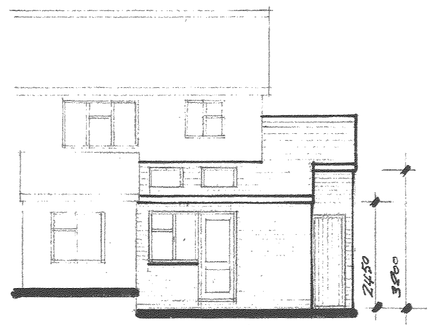


PROPOSED REAR ELEVATION

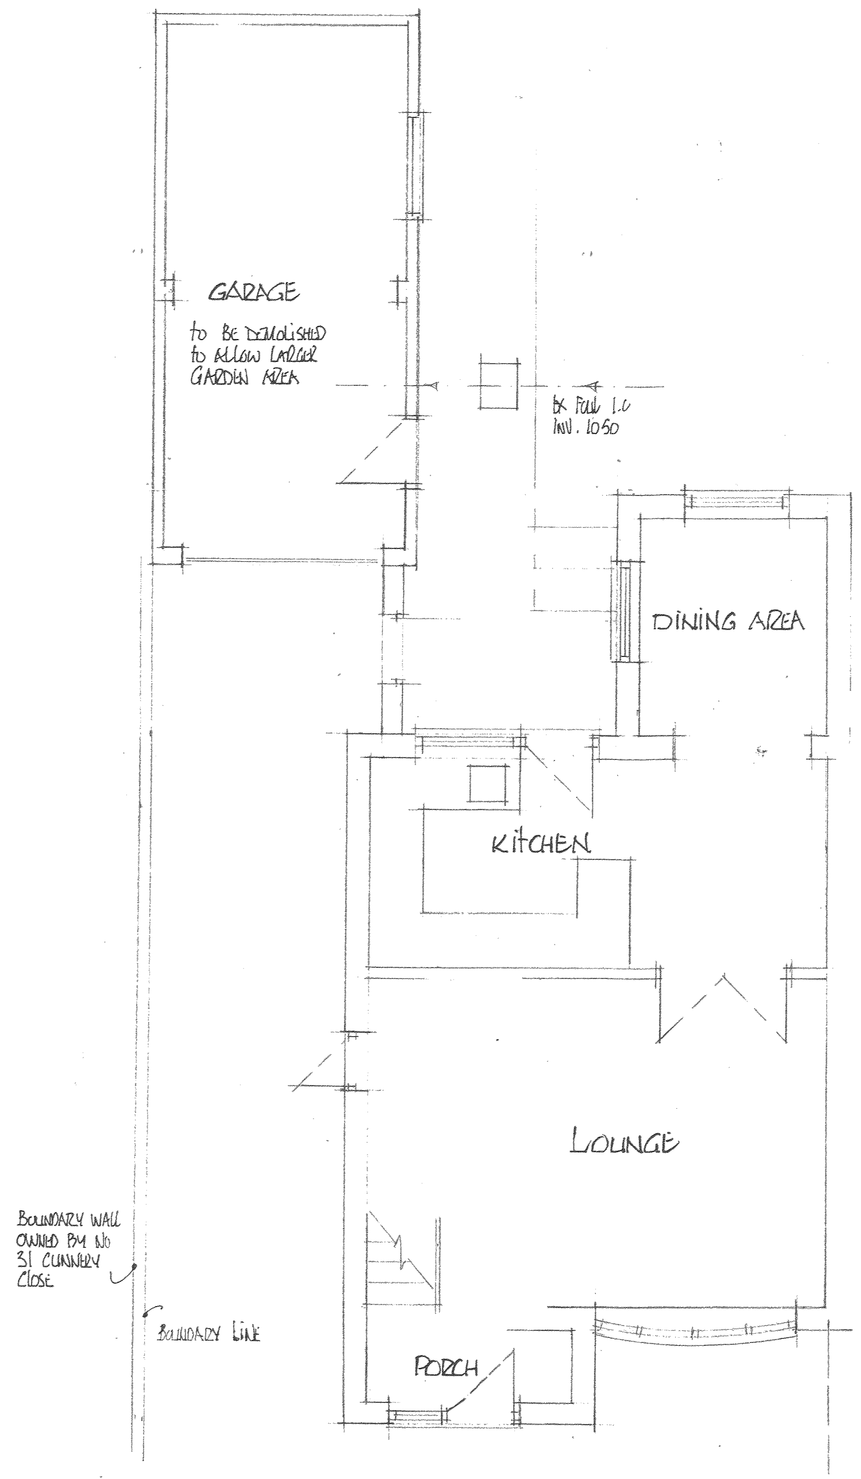

GROUND FLOOR PLAN AS EXISTING

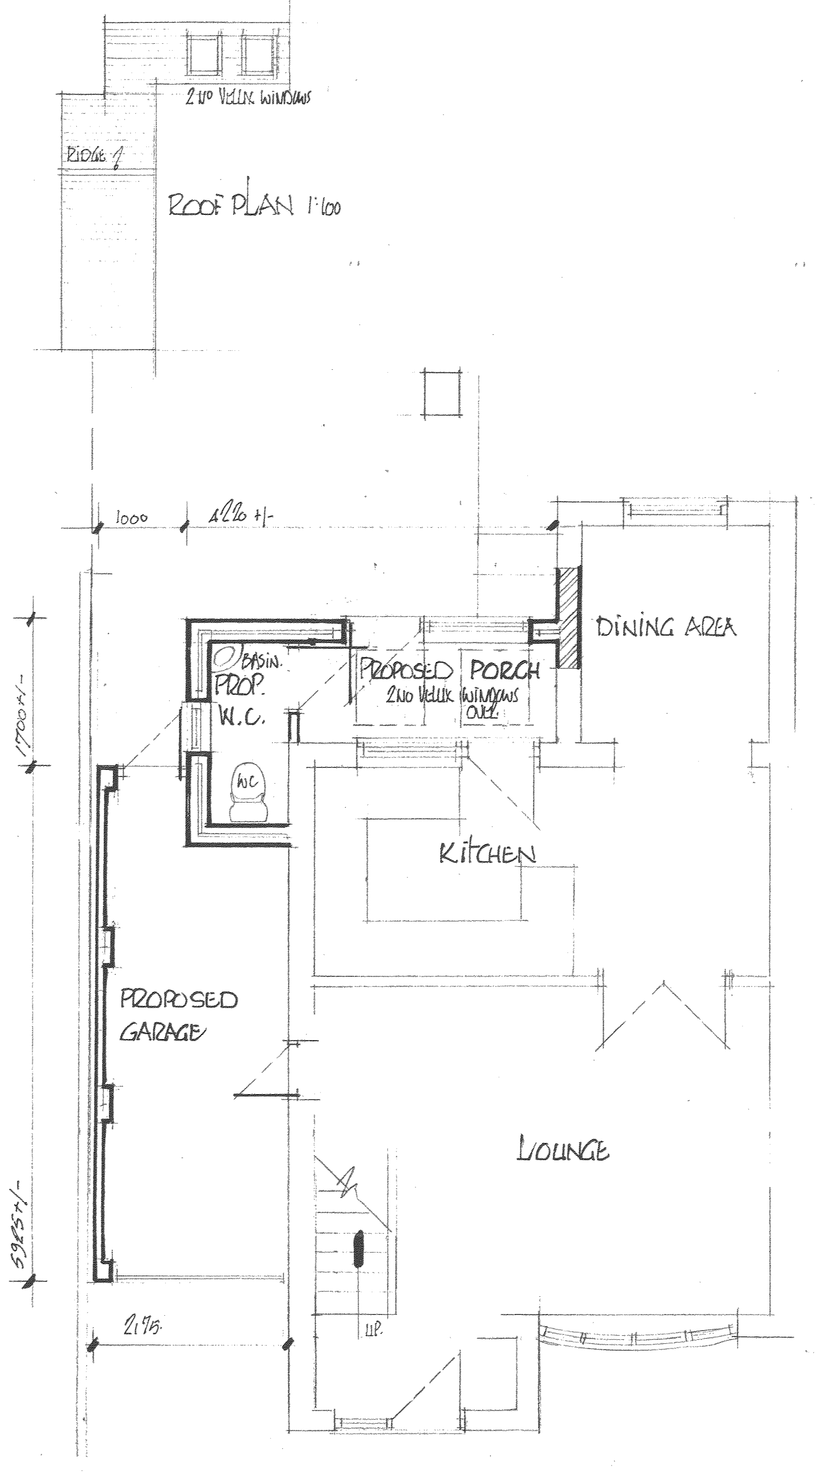

GROUND FLOOR PLAN AS PROPOSED

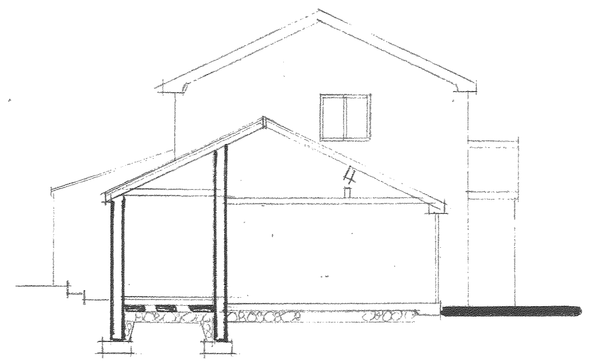

CROSS SECTION.

DEVELOPMENT SERVICES
16 SEP 2010
RECEIVED

PROPOSED EXTENSIONS TO EXISTING HOUSE FOR MR & MRS C. PETTITT.

33 CUNNERY CLOSE,
BARLESTONE,
CV13. 0HH.

SCALE :	DATE :	DRAWN BY :
1:50 & 1:100 At A1 SIZE	August 2010	P.B.

DRAWING NUMBER:
1012/01

Peter Barnwell Limited
Building Surveyor
Peter Barnwell ACIOB.
22 Norfolk Road,
Desford, Leicester, LE9 9HR.
01455 823816