


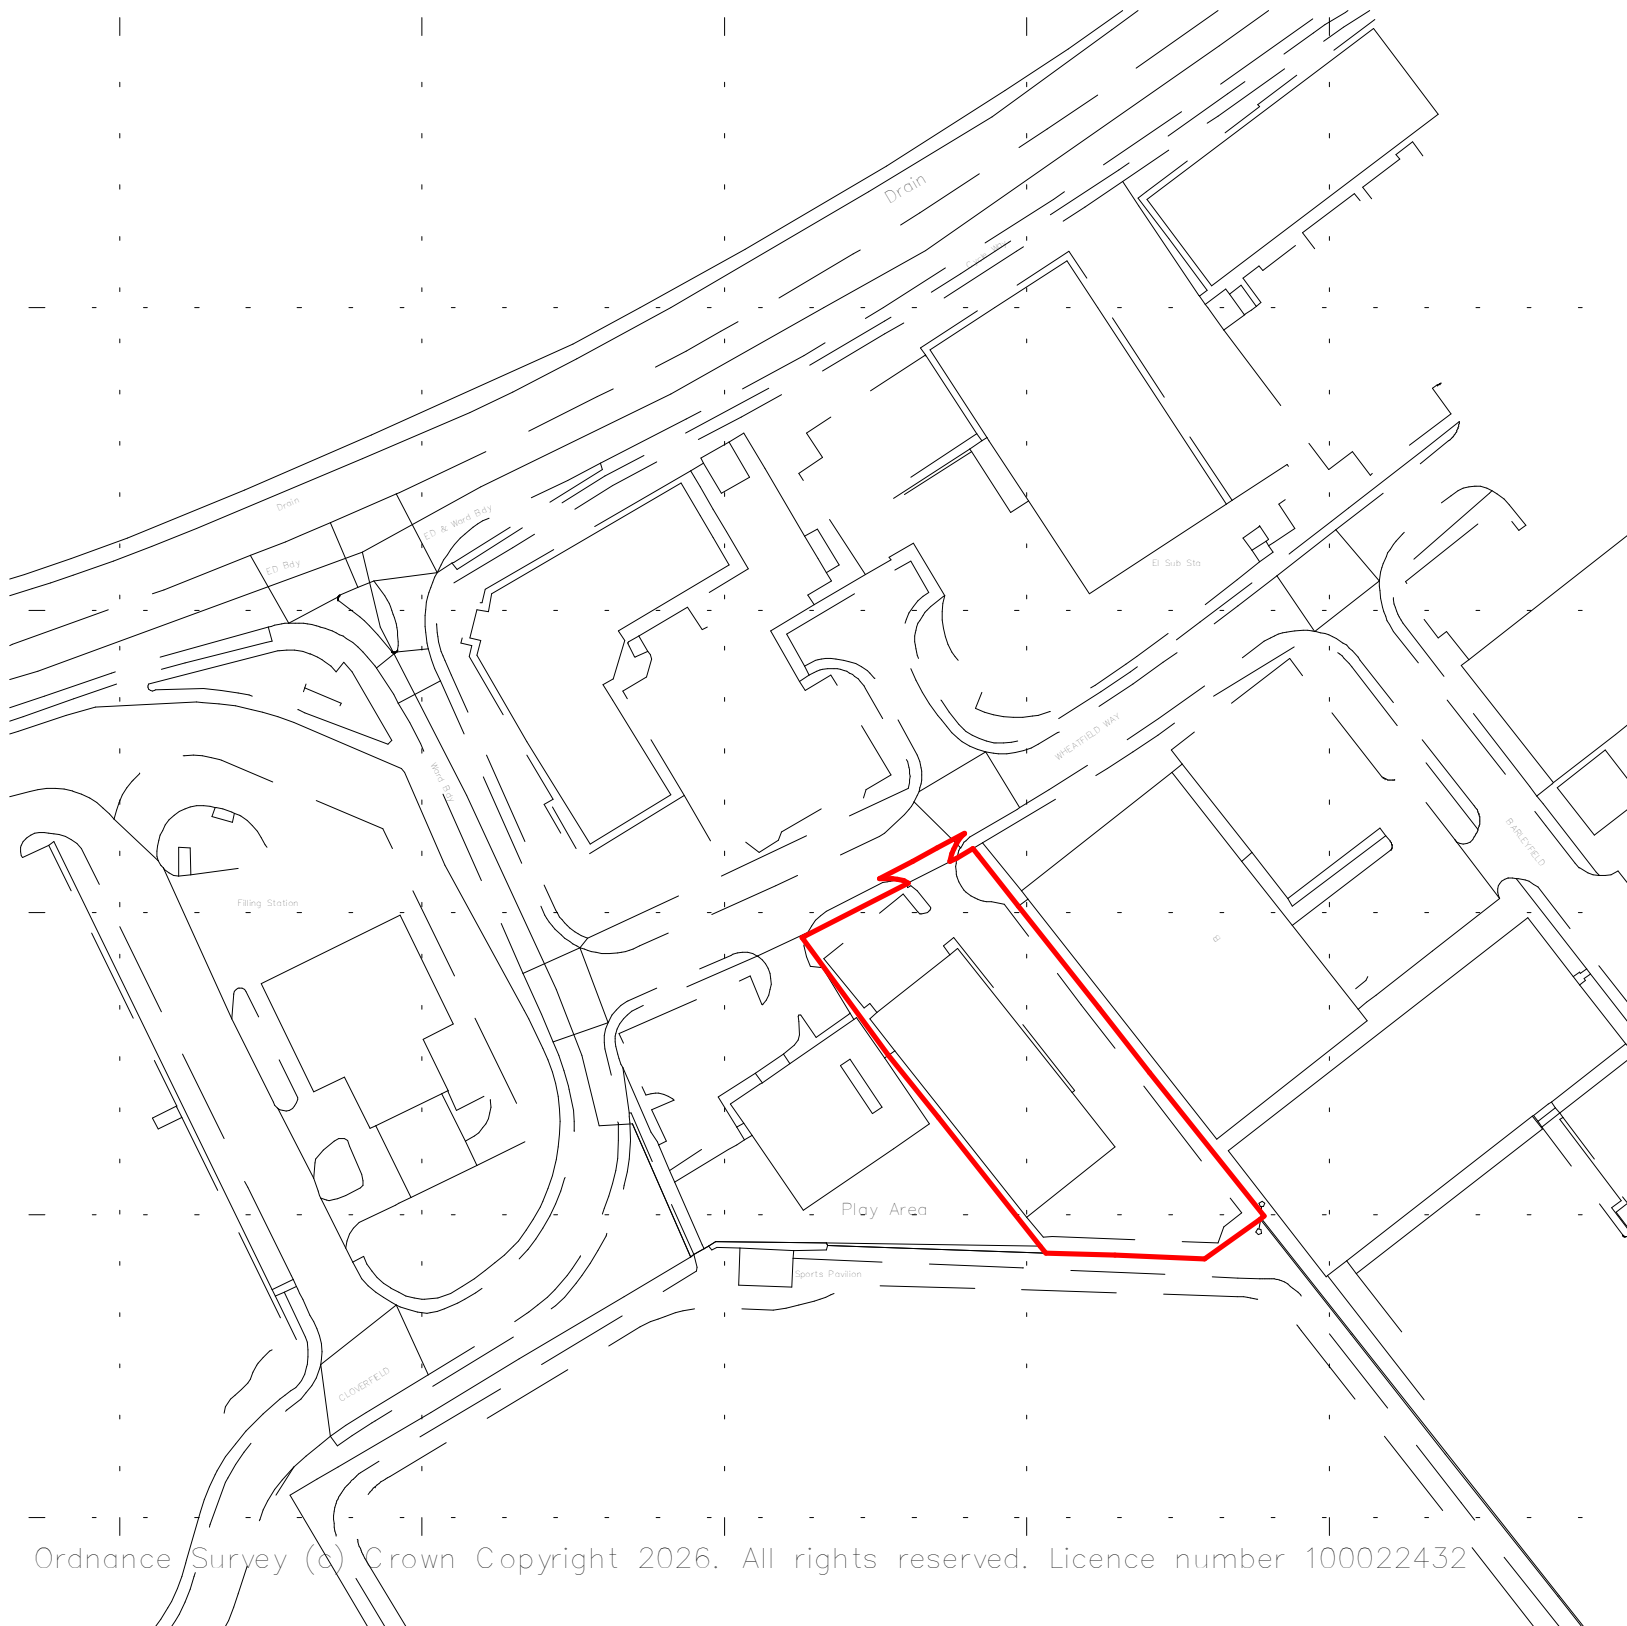

Ordnance Survey (c) Crown Copyright 2026. All rights reserved. Licence number 100022432



Client Heritage Woodcraft			
Project Proposed Extensions and Alterations Wheatfield Way Hinckley Site Location Plan	Scale 1:1250	Sheet A3	Job No. 25/124
	Date June 26	Author LJW	Checked by -
Drawing No. 07			
THE COPYRIGHT OF THIS DRAWING IS VESTED IN HAYWARD ARCHITECTS LTD. REPRODUCTION IN ANY FORM, EITHER IN WHOLE OR IN PART IS FORBIDDEN WITHOUT THE PRIOR WRITTEN PERMISSION OF THE COPYRIGHT HOLDER. DO NOT SCALE FROM DRAWING AND ONLY FIGURED DIMENSIONS ARE TO BE USED			

HAYWARD
40 years
1986 - 2026
architects

19 Station Road
Hinckley
Leicestershire
LE10 1AW

Tel: 01455 635 665
www.haywardarchitects.co.uk

Drawing Status
PLANNING