




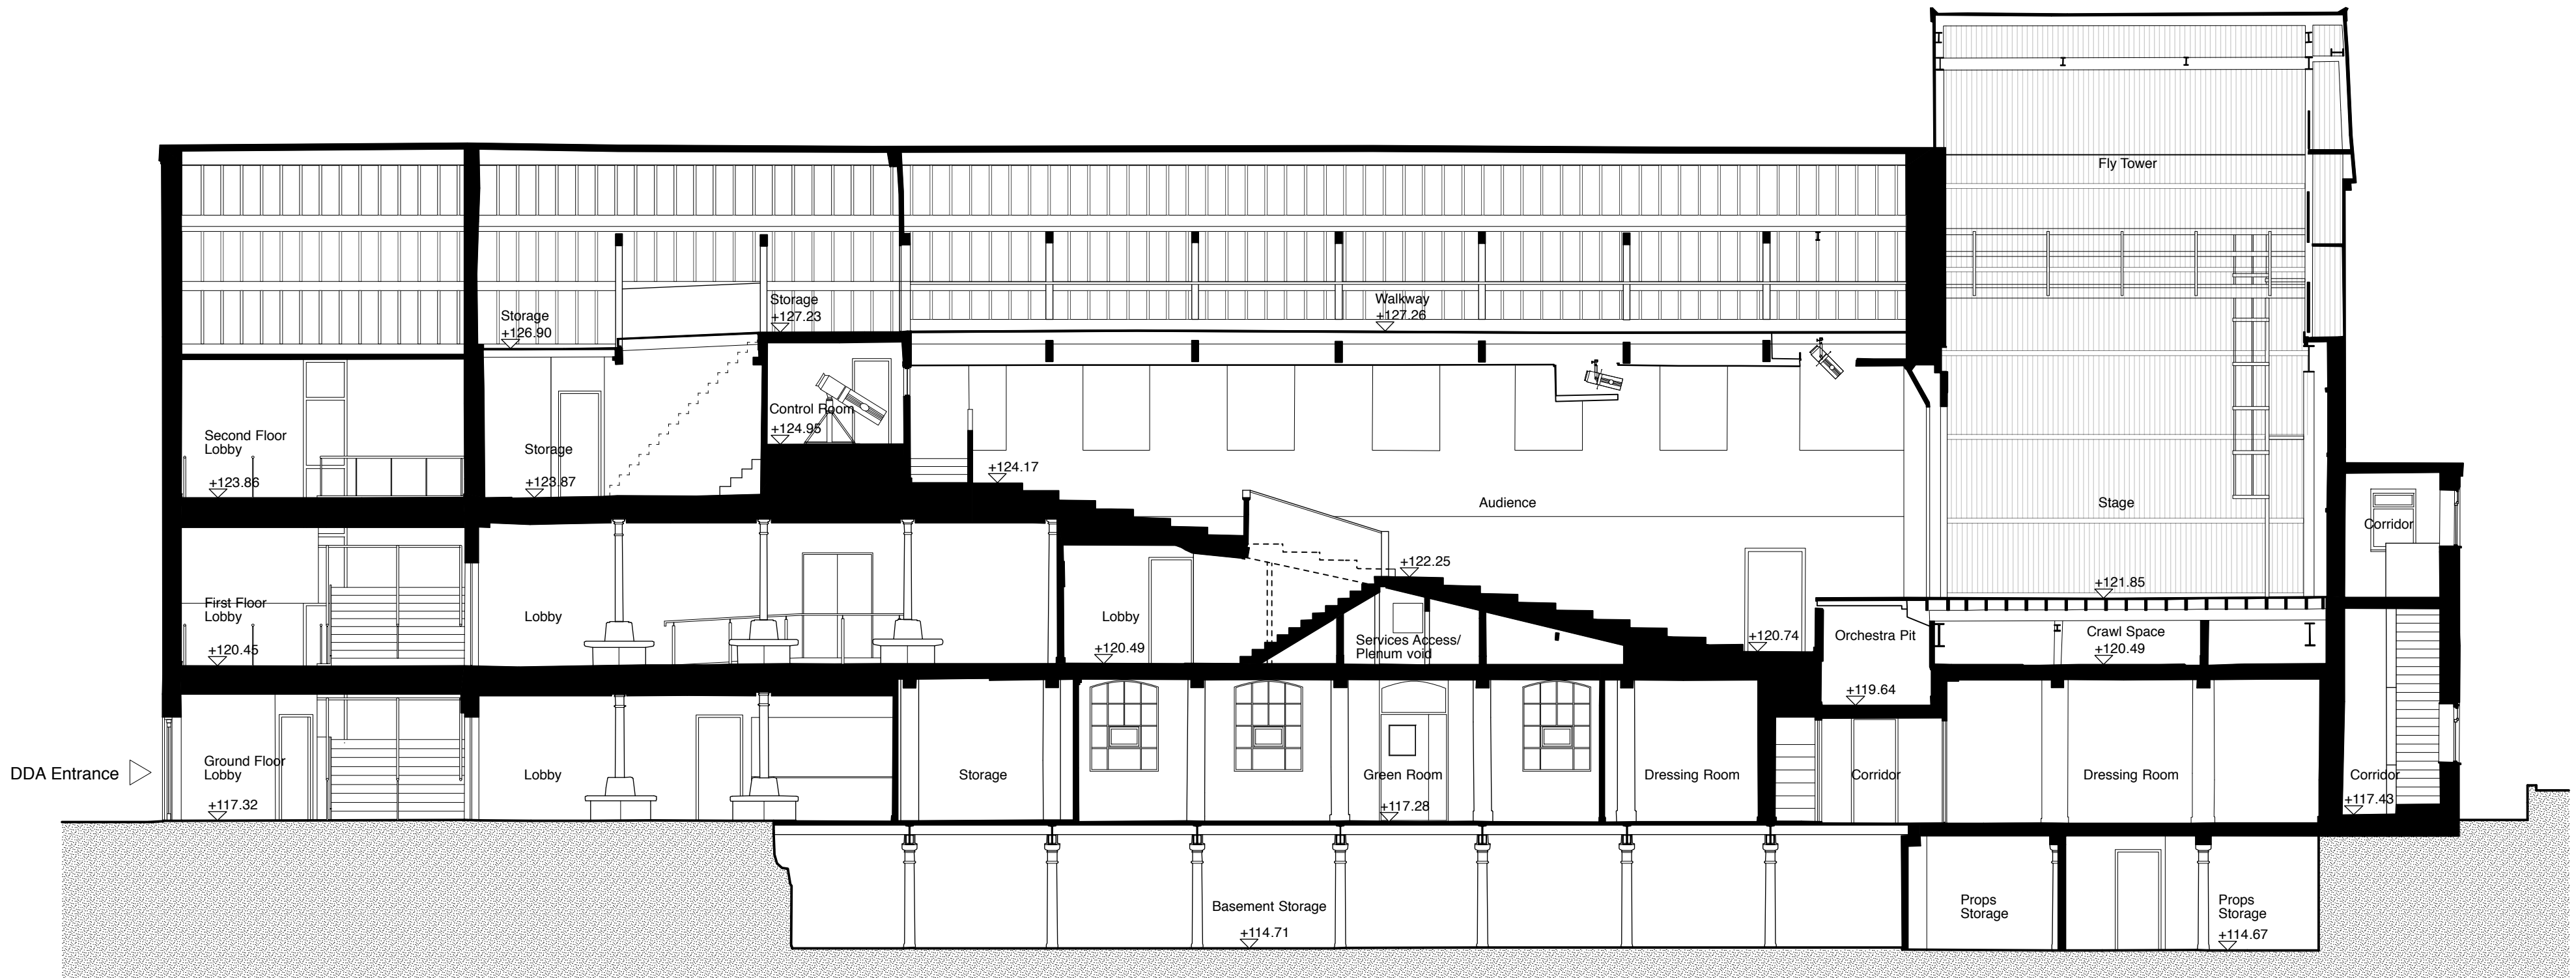

SECTION AA : AS EXISTING

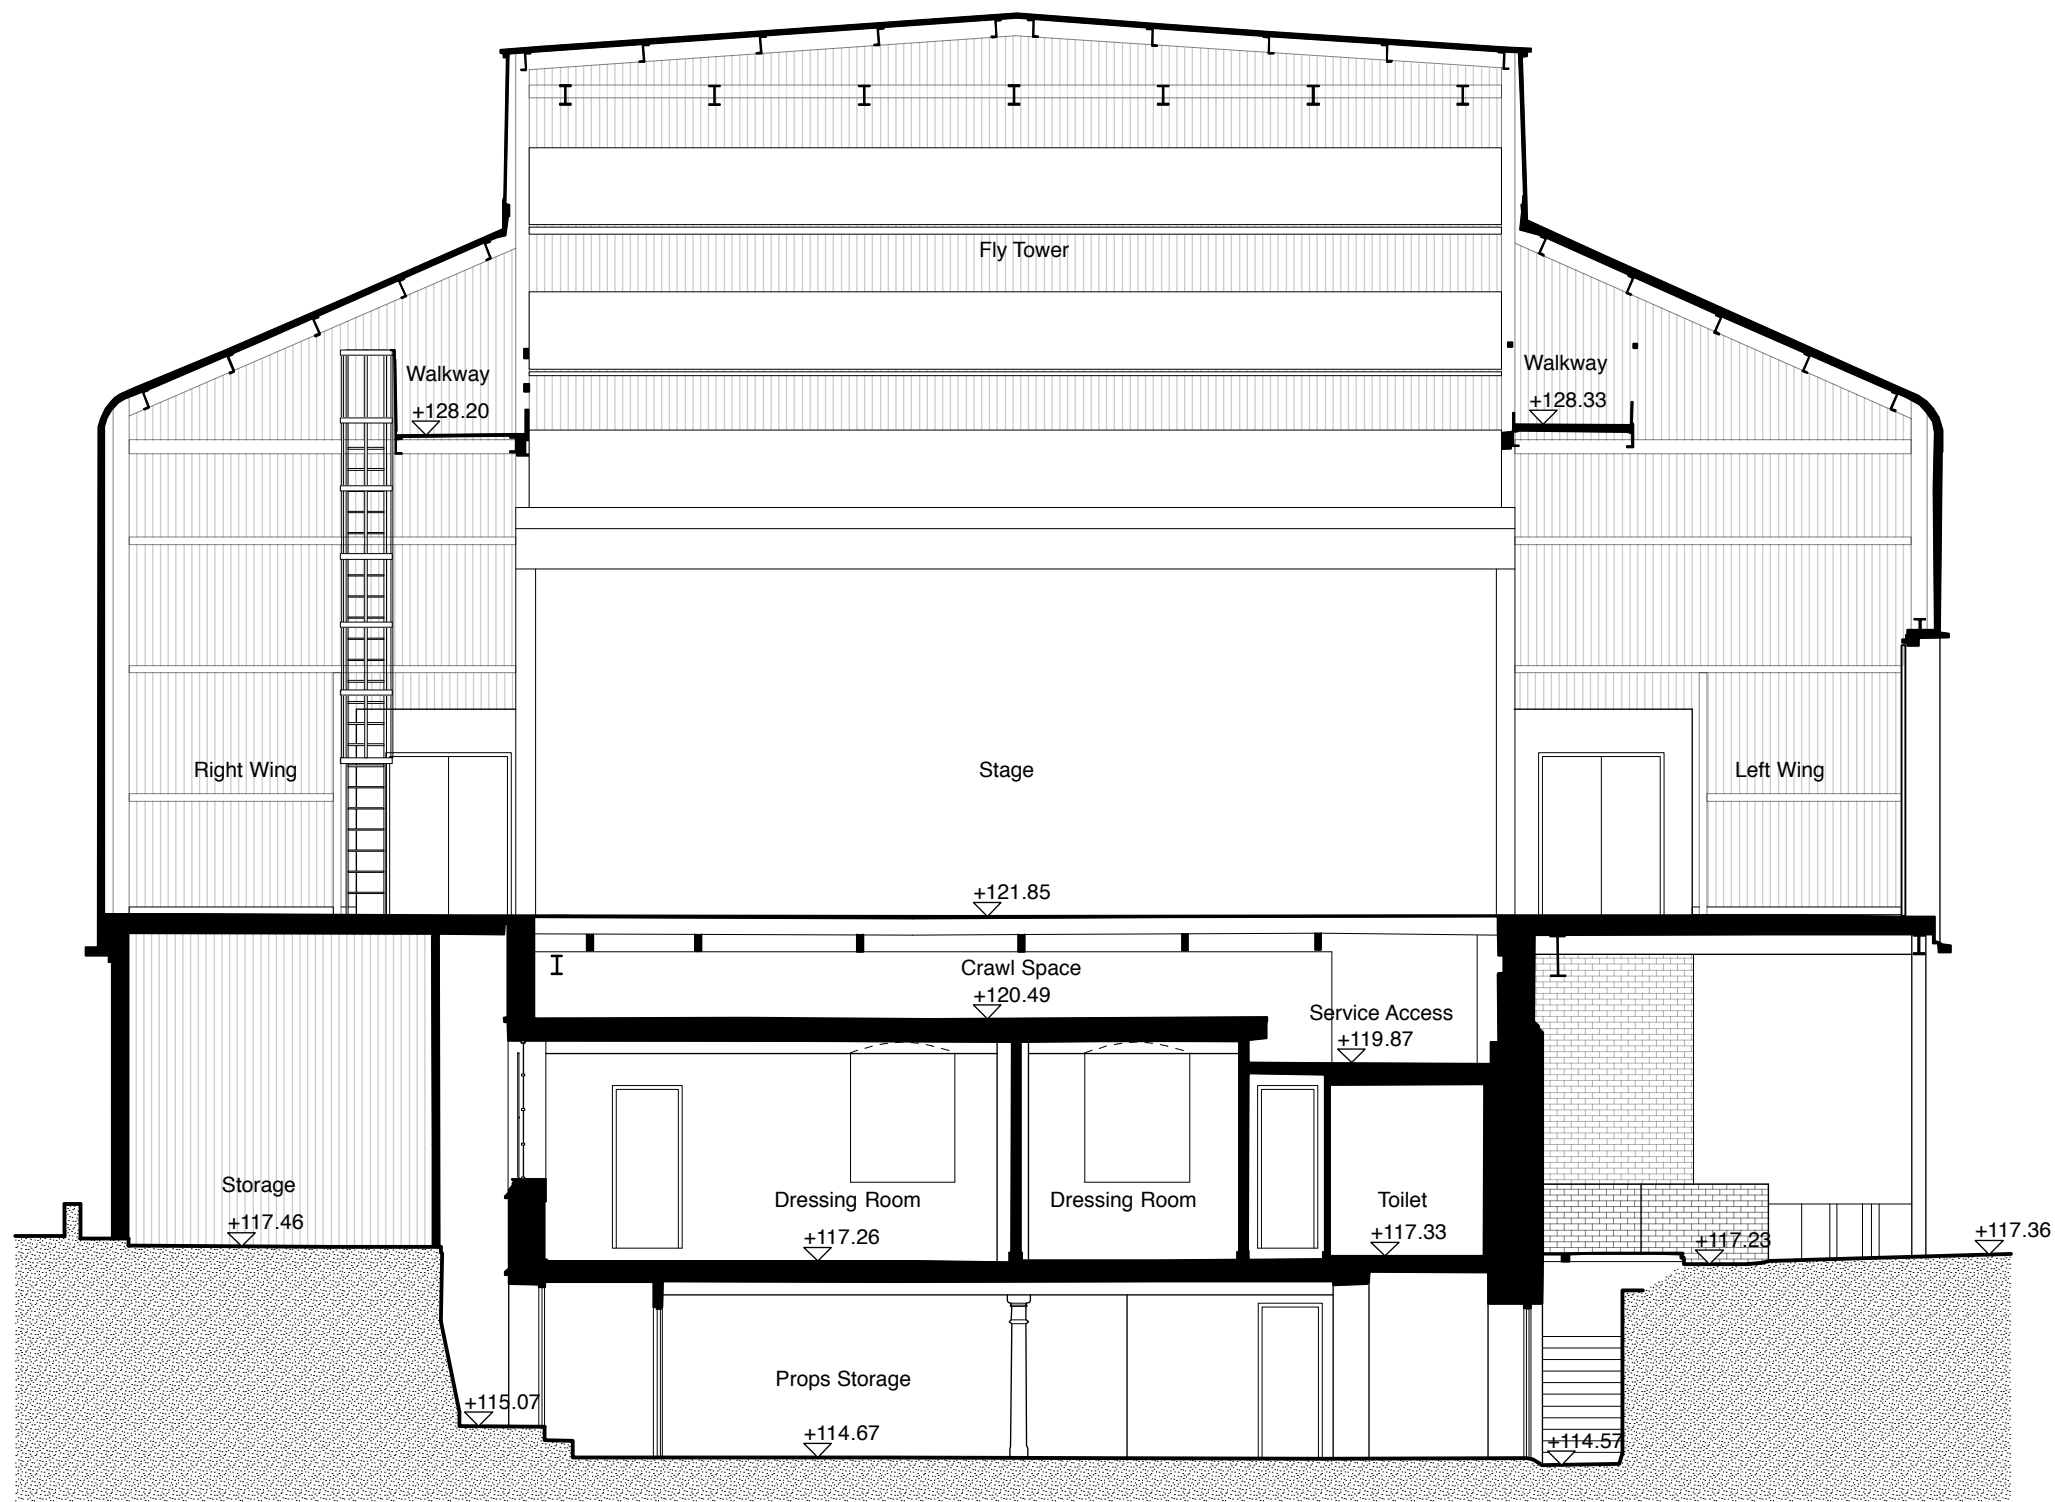

SECTION BB : AS EXISTING

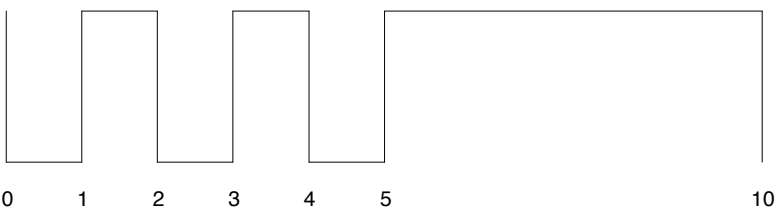


general notes:

Do not scale from this drawing for construction purposes
All dimensions are to be verified on site by the contractor
and any discrepancies or omissions reported to the
Architect prior to any works being carried out
© keith williams architects ltd

Revisions

Rev.	Date	Check	Description
P	24/07/2026	-	Issued for Planning

Drawing Reference Key

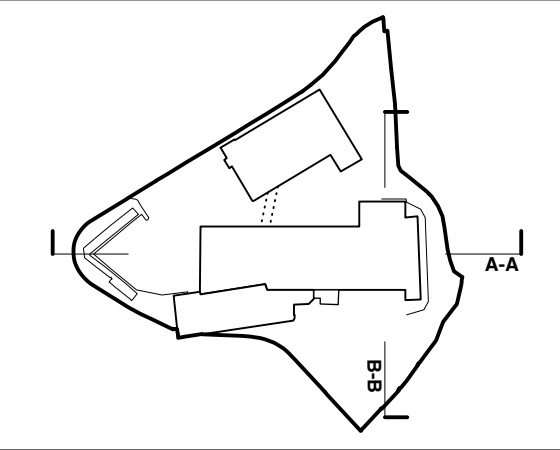

keith williams architects

74 Long Lane
London SE1 4AU
Tel: + 44(0)20 7843 0070

client: **Hinckley Concordia Association**
job: **Concordia Theatre**

drawing title: **Sections AA & BB : As Existing**

job.	310	status	Planning	rev.	P		
asset reference							
	project	originator	volume	level	type	role	number
HCA-KWA-X-00-DR-A-0220							
date: 03/03/2026		scale:		1:100 @ A			