




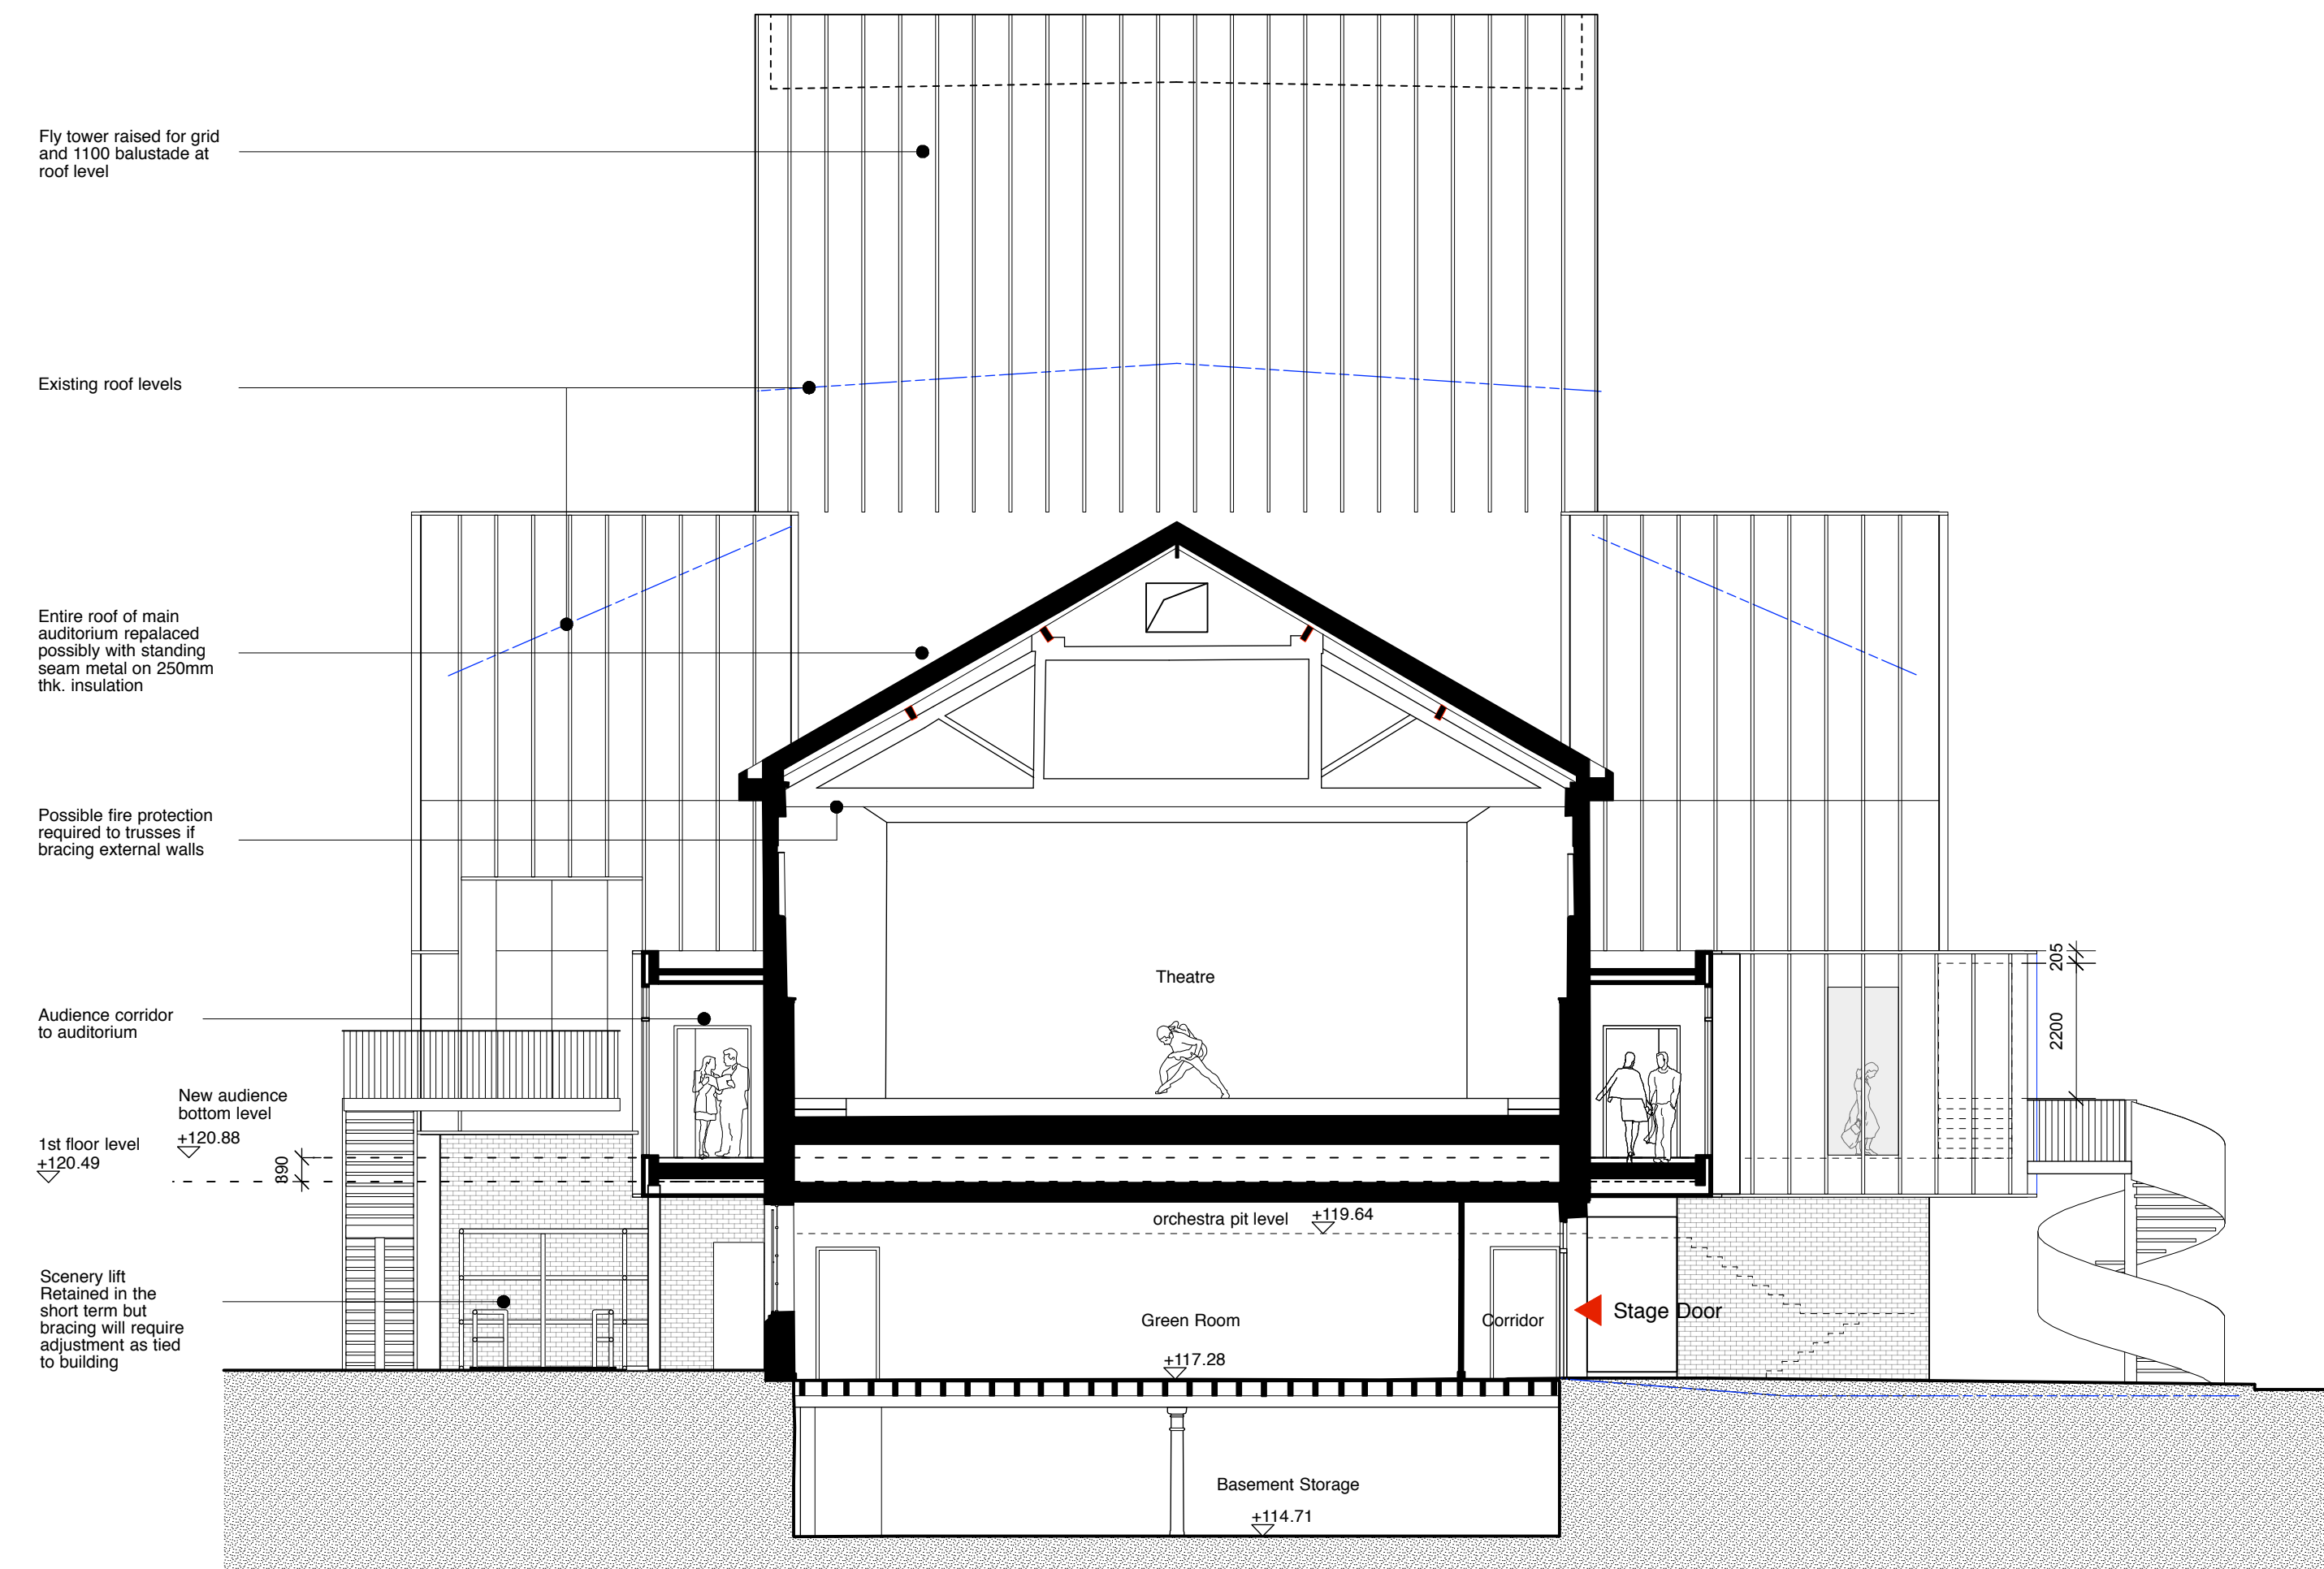

SECTION CC : AS PROPOSED

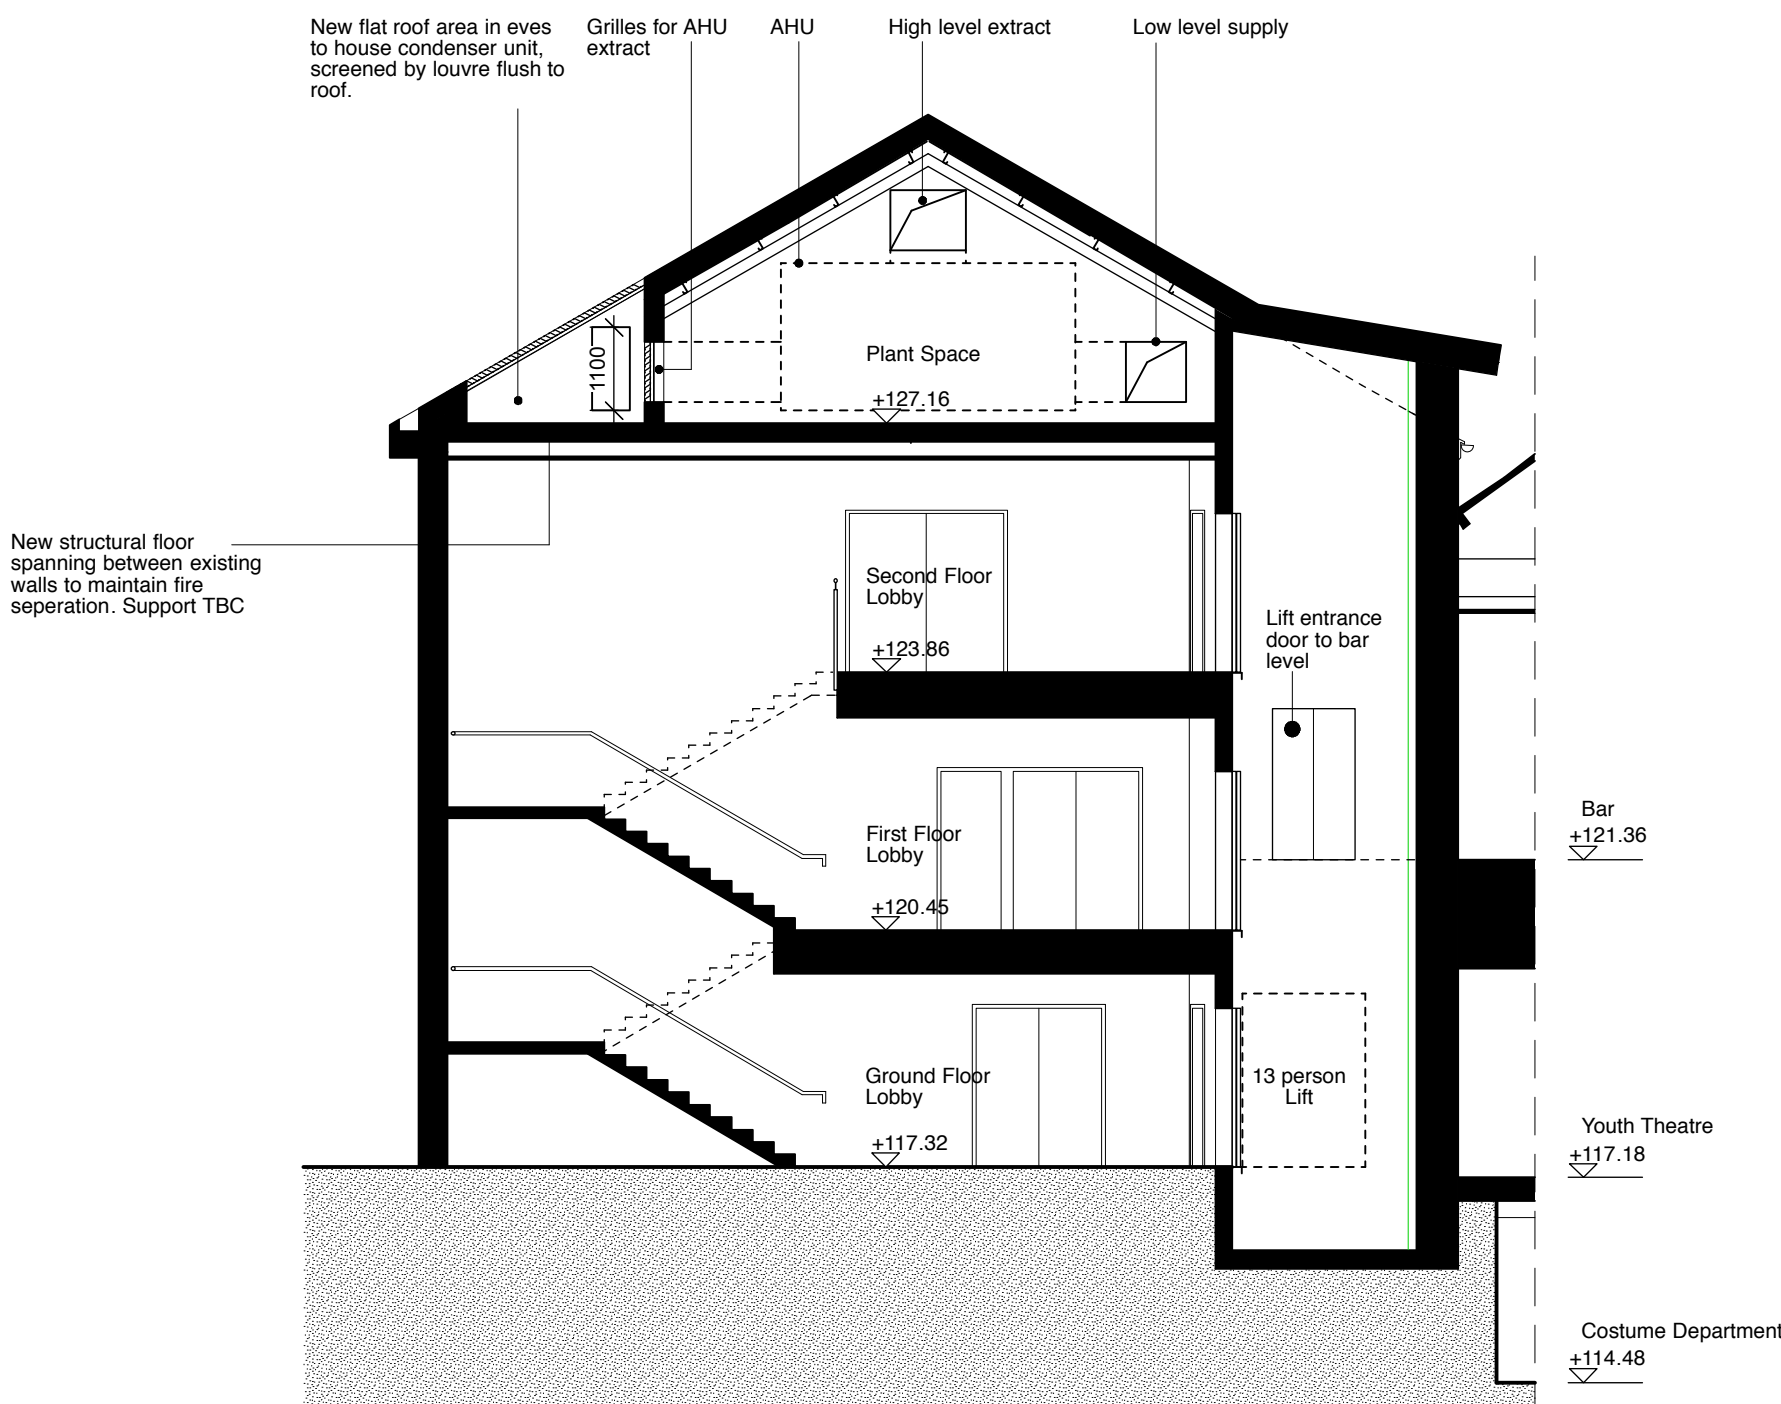


SECTION EE : AS PROPOSED

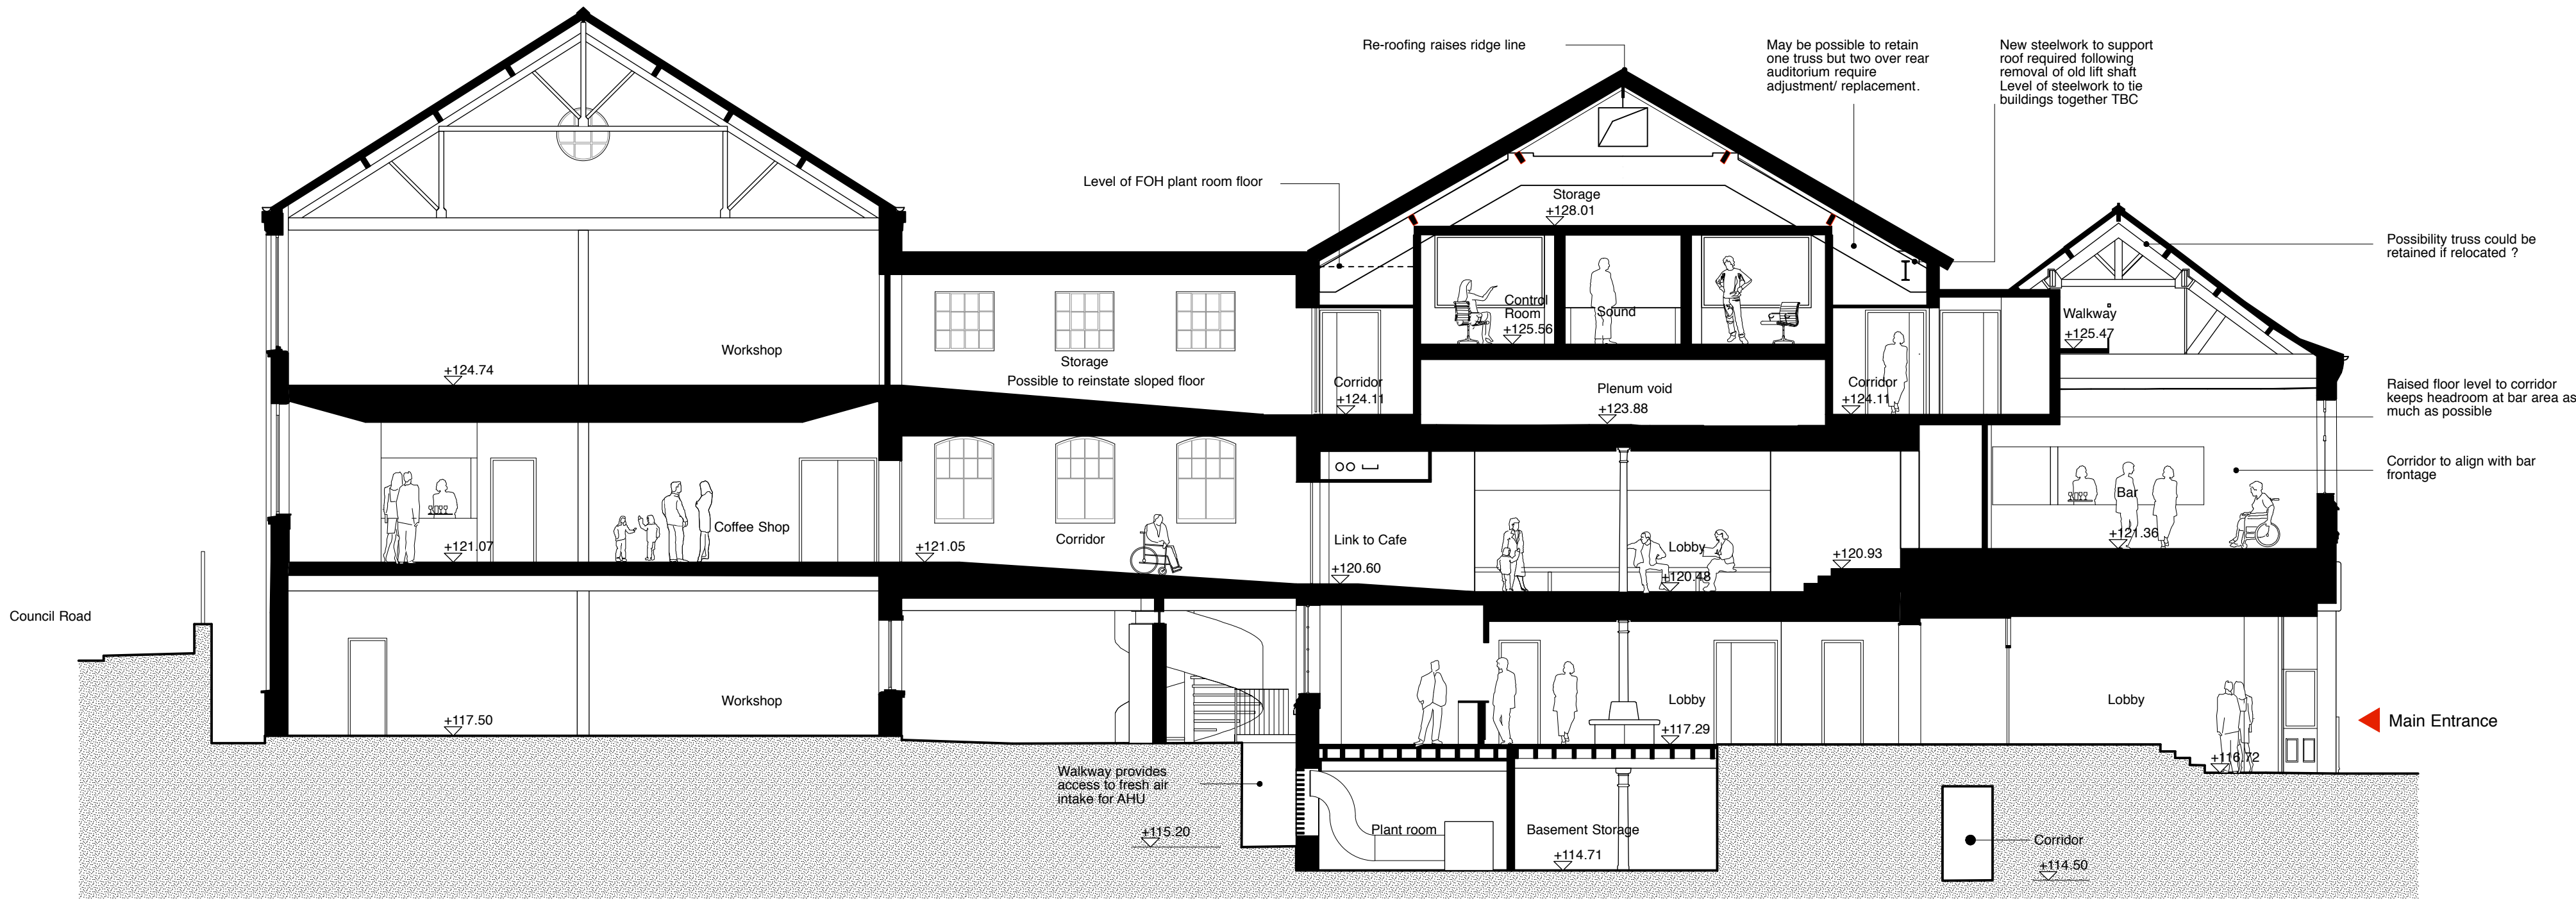

SECTION DD : AS PROPOSED

general notes:
Do not scale from this drawing for construction purposes
All dimensions are to be verified on site by the contractor and any discrepancies or omissions reported to the Architect prior to any works being carried out
© keith williams architects ltd

Rev.	Date	Check	Description
P	24/07/2026	-	Issued for Planning

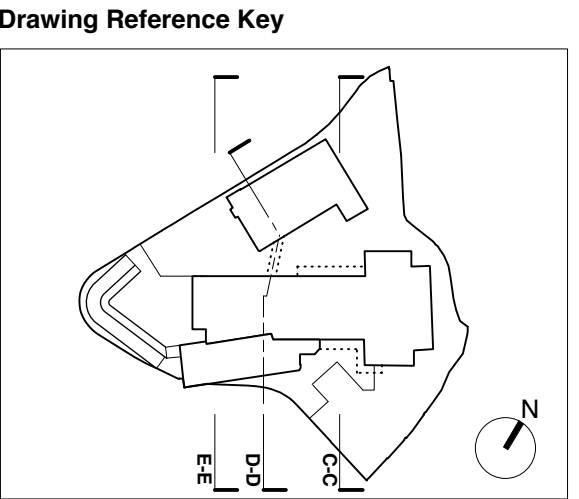

keith williams architects
74 Long Lane
London SE1 4AU
Tel: + 44(0)20 7843 0070

client: **Hinckley Concordia Association**
job: **Concordia Theatre**

drawing title: **Sections CC, DD & EE: As Proposed**

job.	status	rev.
310	Planning	P
asset reference	project	number
HCA-KWA-X-00-DR-A-0421		
date: 03/03/2026	scale: 1:100 @ A1	