



ELEVATION - C - **WEST**

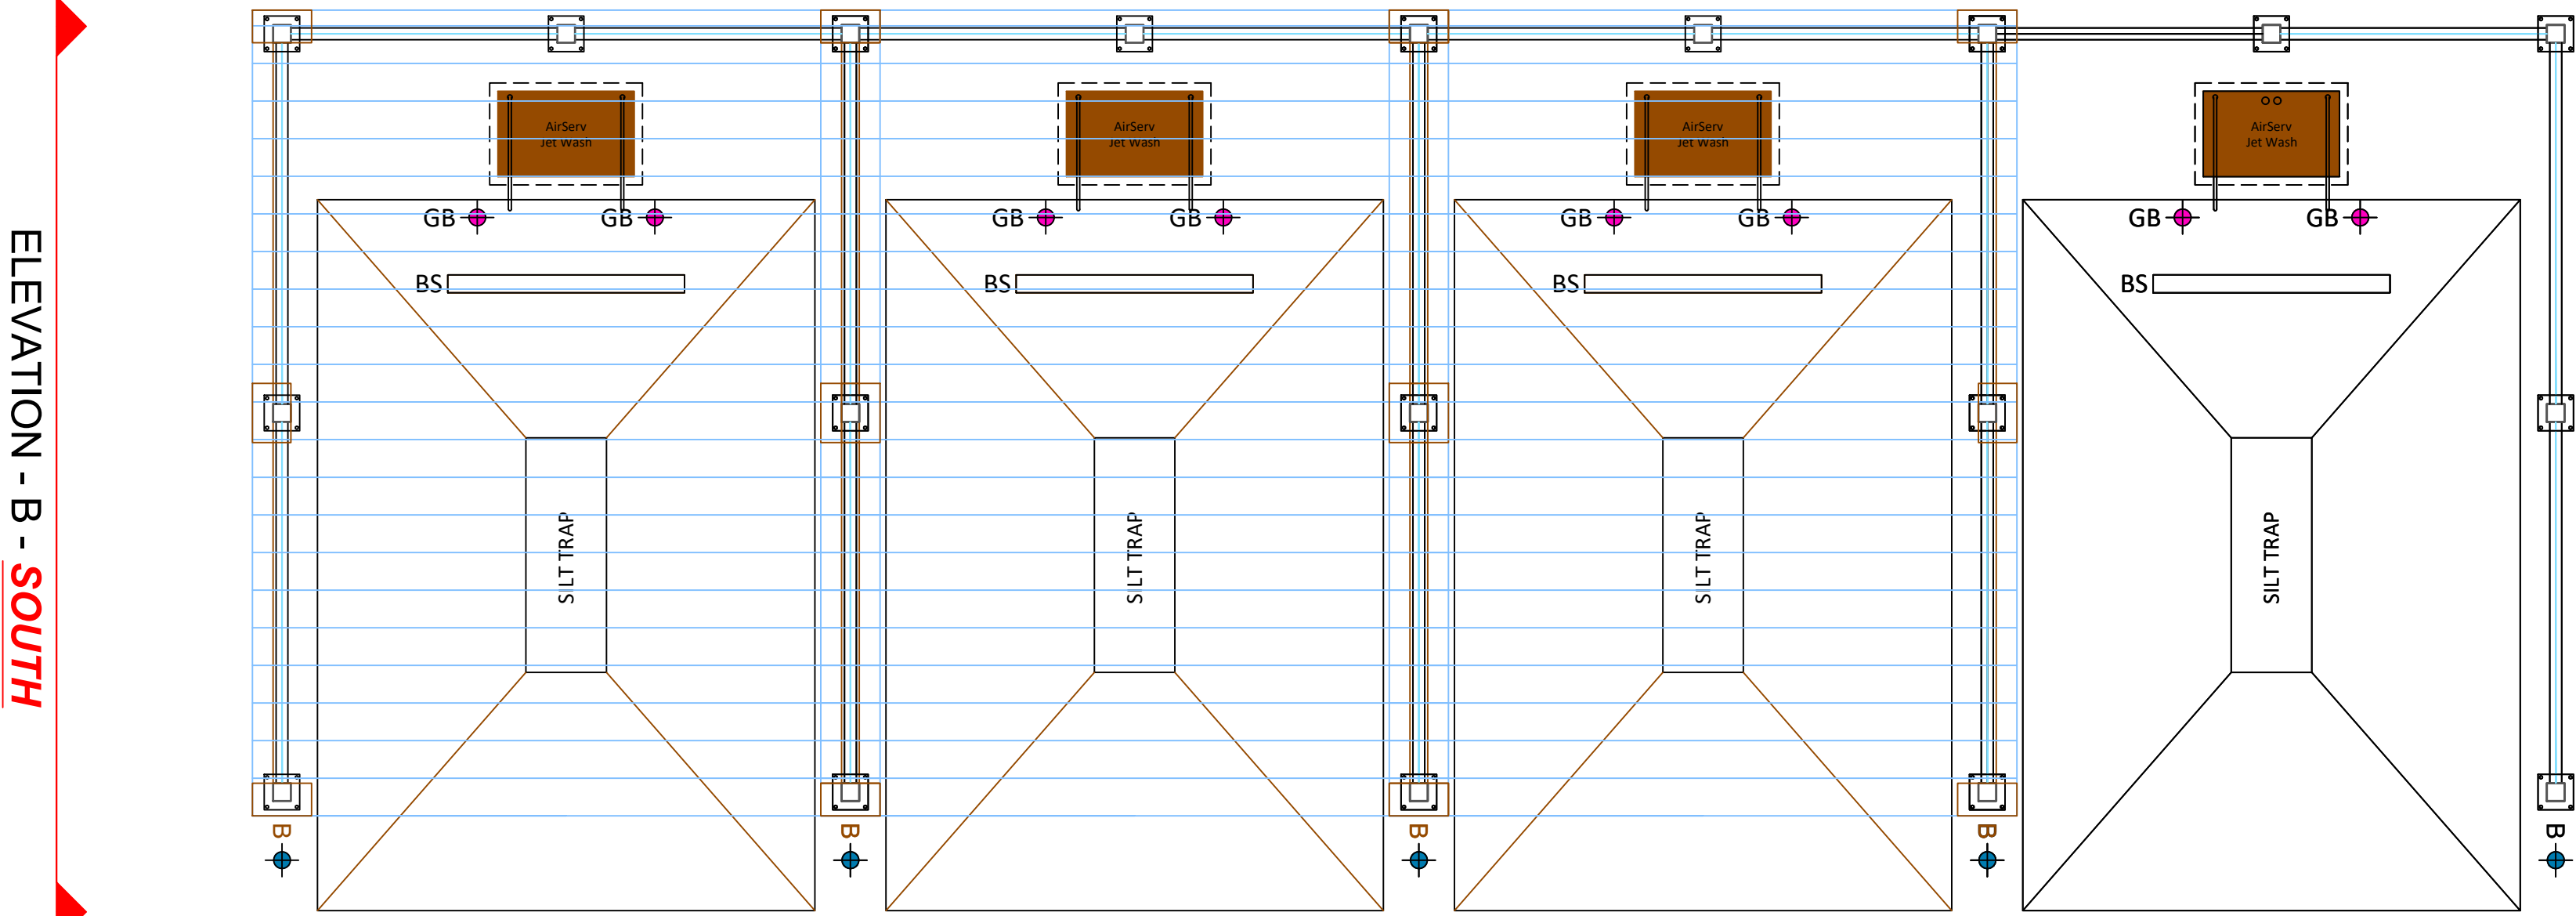


ELEVATION - D - **NORTH**


ELEVATION - A - **EAST**

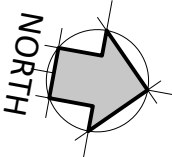


JET WASH
SCALE - 1:50

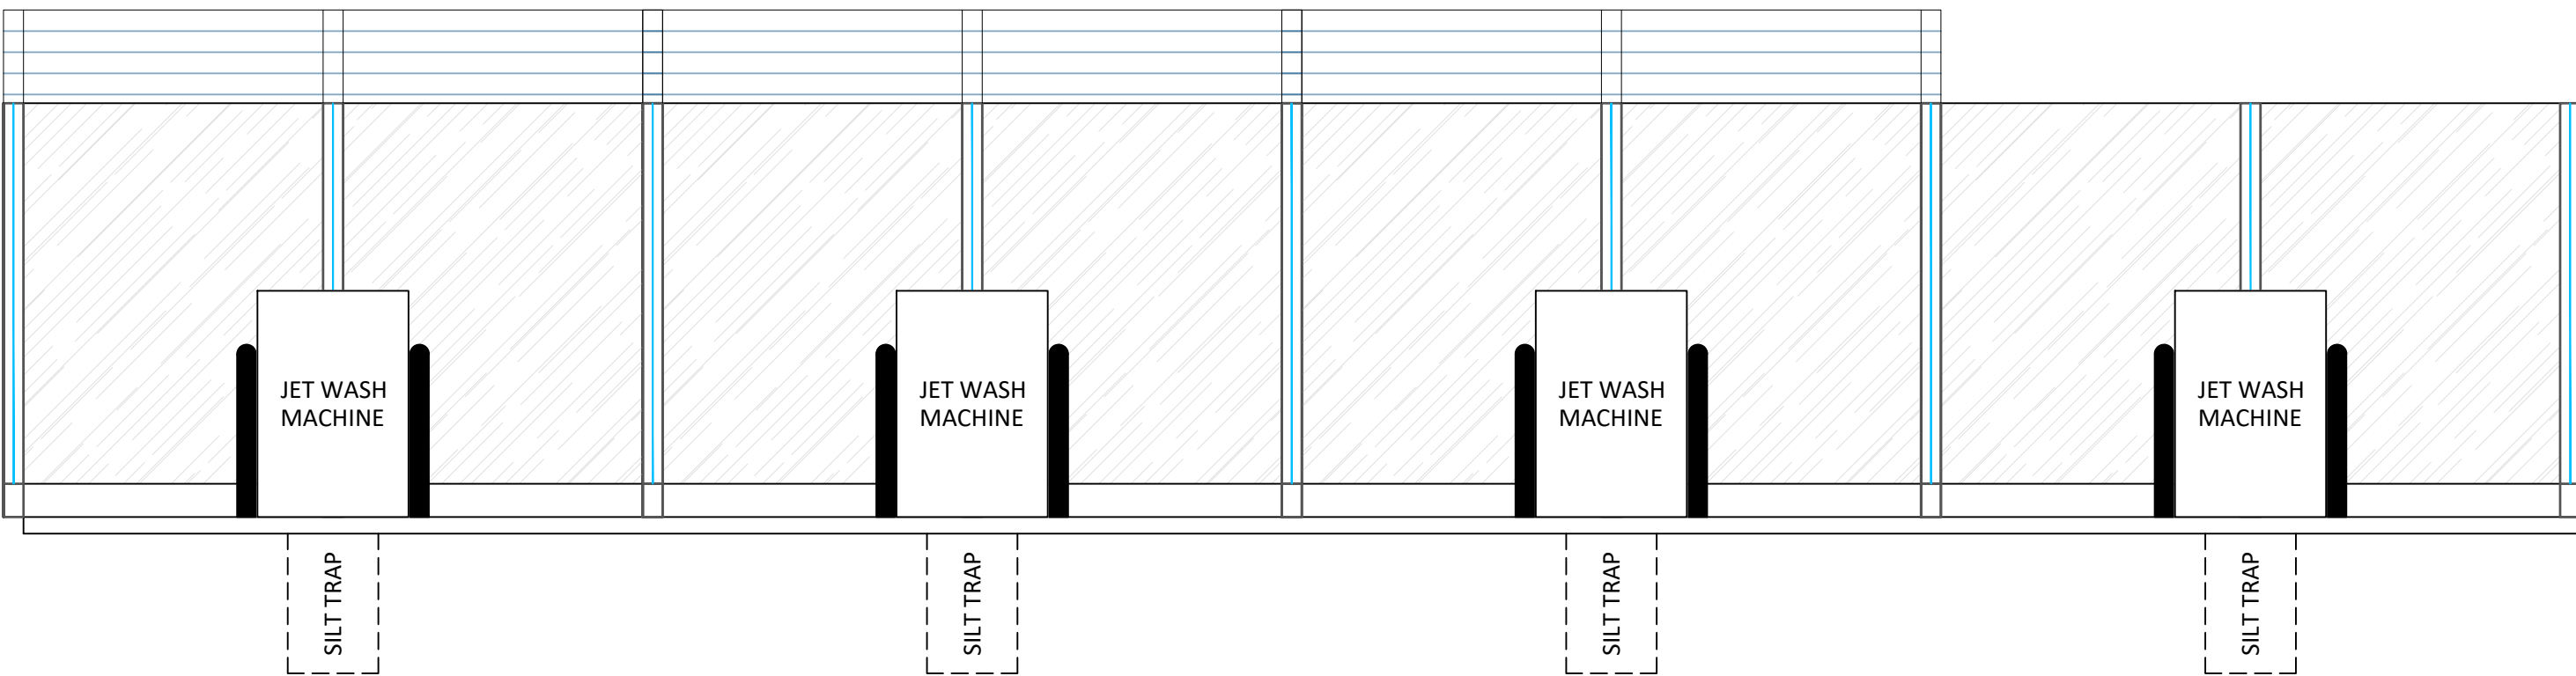


JET WASH - ELEVATION A - **EAST**
SCALE - 1:50

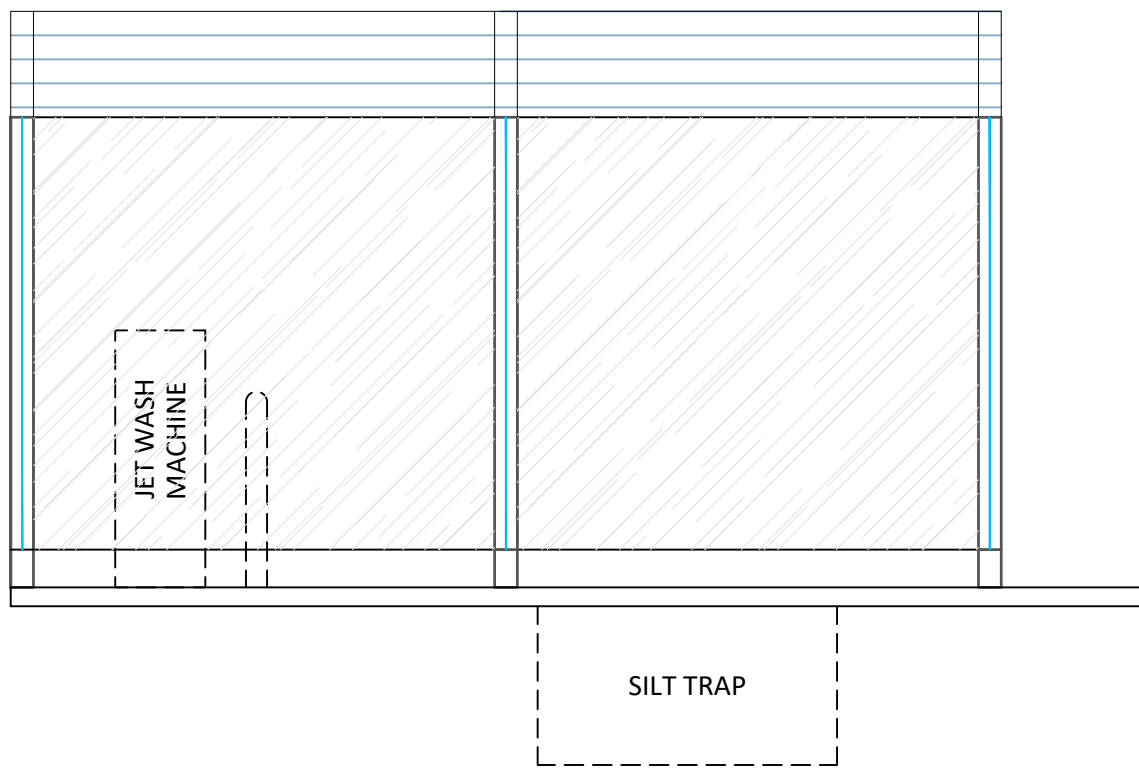

JET WASH - ELEVATION B - **SOUTH**
SCALE - 1:50

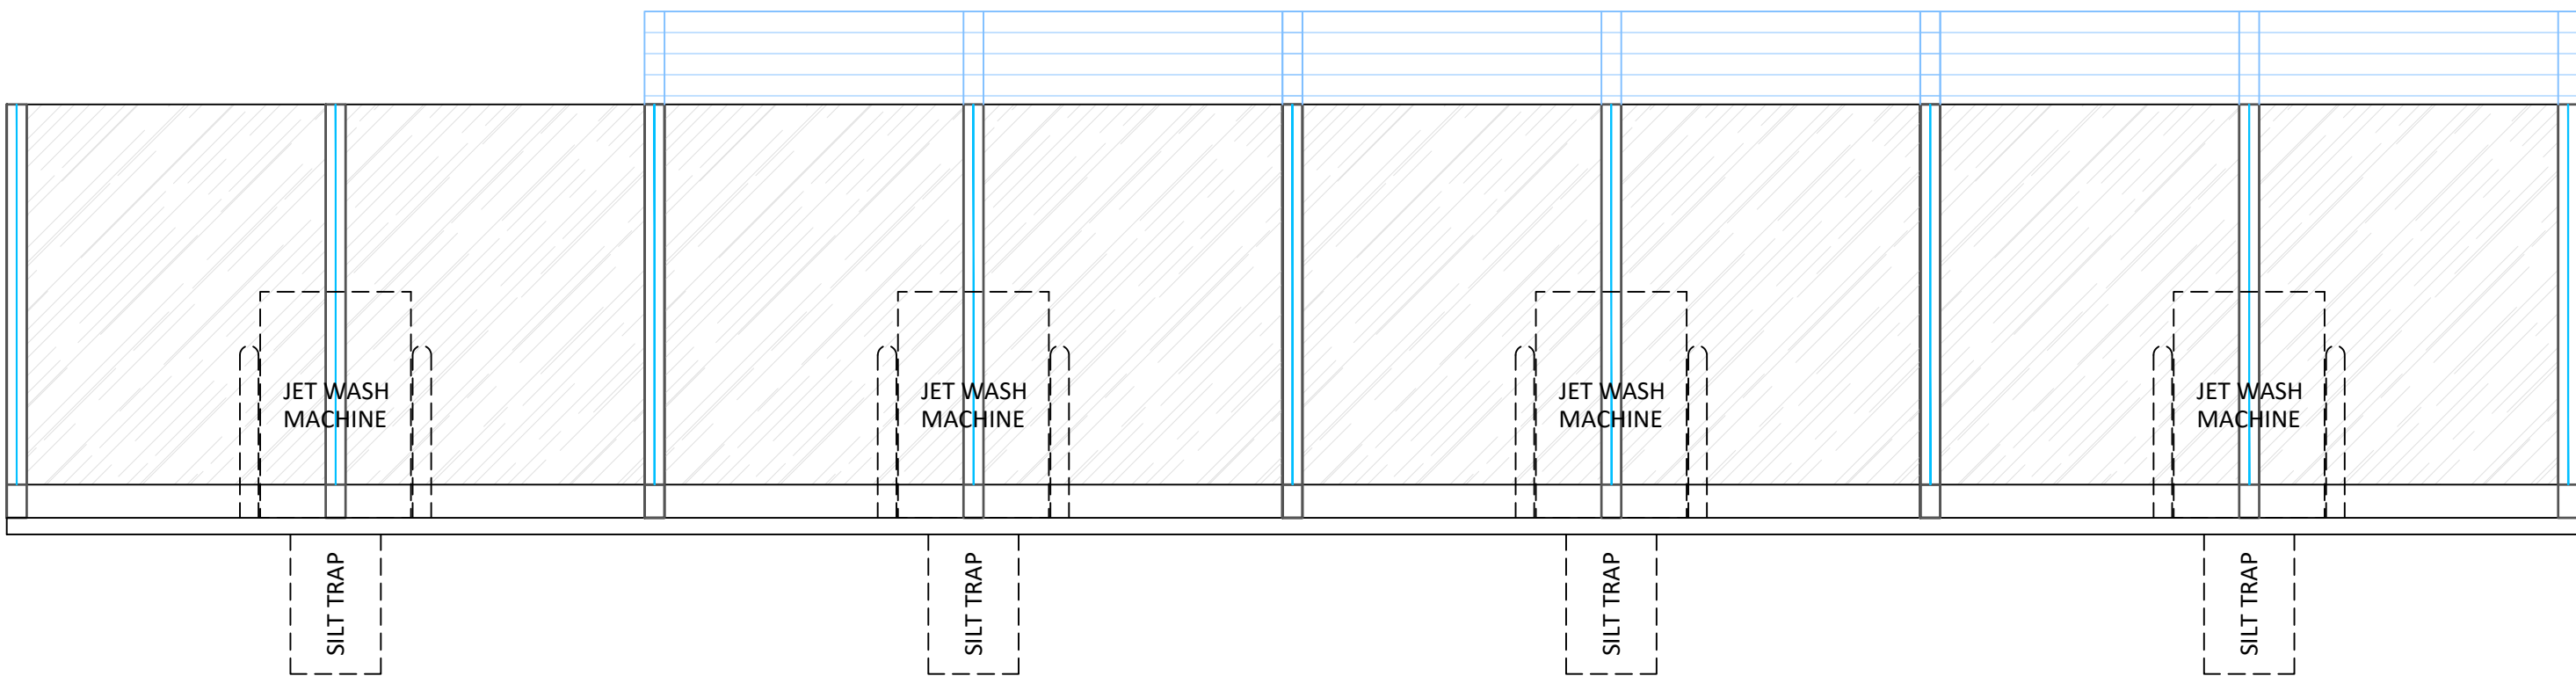

JET WASH - ELEVATION C - **WEST**
SCALE - 1:50

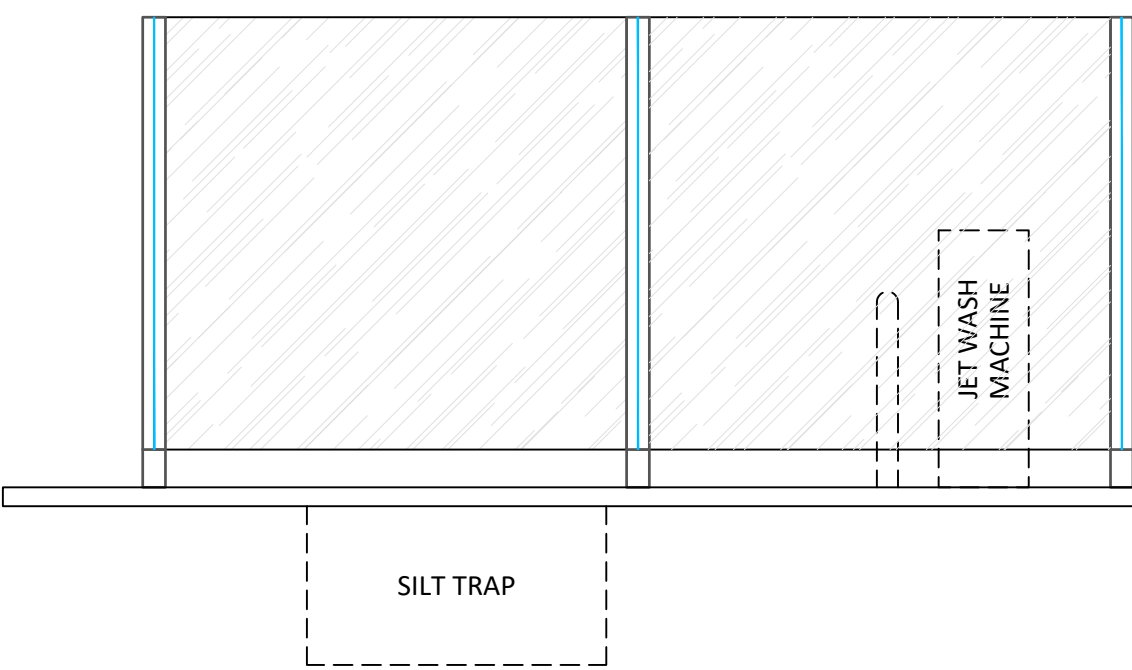

JET WASH - ELEVATION D - **NORTH**
SCALE - 1:50

DRAWING NOTES

COPYRIGHT ©
This drawing and the details herein are the copyright of MBH Design Studio Ltd. and must not be reproduced, altered or passed to any third party without prior written consent.

This drawing has been produced for the project listed below, is submitted in support of this application to the Local Planning Authority and is not intended for use by any other person or for any other purpose.


Every effort has been made to ensure the accuracy of these drawings, however MBH Design Studio Ltd. accept no responsibility for any discrepancies arising from the reuse of survey information and preliminary drawings commissioned by the Applicant from others.

Materials

- Structure steel framework with blue RAL 5015 powder coated covering and graphics.
- Reinforced glazed canopy top.

Lighting

- 4x LED strip lights to be installed in each covered canopy to achieve 100 lux on each bay.

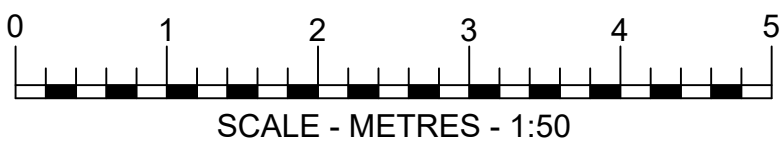

B	24.07.2026	Material spec	MO/AM/NS
A	10.04.2026	PLANNING EDITS	KL/RRB
REV	DATE	DESCRIPTION	DRN/CHK/APPD
REVISION NOTES			

PLANNING



MBH Design Studio Ltd.
Brook House Apex Court, Camphill Road, West Byfleet, Surrey, KT14 6SQ
www.mbhstd.com t: 01932 352 727 f: 01932 351 545



PROJECT
FS2233 - HINCKLEY MORRISONS
NORMANDY WAY, HINCKLEY
LEICESTERSHIRE,
LE10 1YA

DRAWING TITLE
JET WASH PLAN AND ELEVATIONS

DRAWN BY AM	DATE 02.04.2026	SCALE 1:50	PAPER SIZE A1
CHECKED / APPROVED BY AM/RRB	DRAWING NUMBER 14313-2233-23	REV. B	