


DRAWING NOTES


COPYRIGHT ©
This drawing and the details herein are the copyright of MBH Design Studio Ltd. and must not be reproduced, altered or passed to any third party without prior written consent.

This drawing has been produced for the project listed below, is submitted in support of this application application to the Local Planning Authority and is not intended for use by any other person or for any other purpose.

Every effort has been made to ensure the accuracy of these drawings, however MBH Design Studio Ltd. accept no responsibility for any discrepancies arising from the reuse of survey information and preliminary drawings commissioned by the Applicant from others.

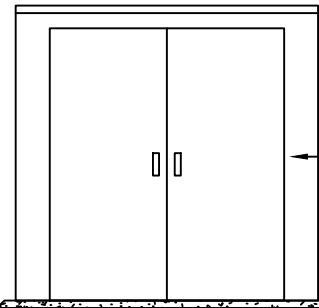


PLANT ROOM COMPRISED OF GRP PANELS.TO BE FINISHED IN WHITE

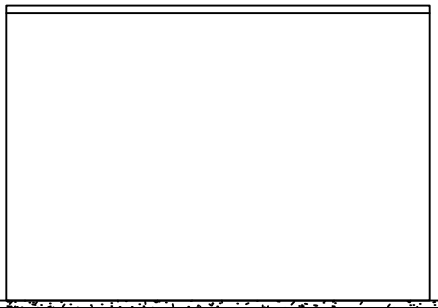


PLANT ROOM
ELEVATION A - **WEST**
SCALE - 1:50


PLANT ROOM
ELEVATION B - **NORTH**
SCALE - 1:50

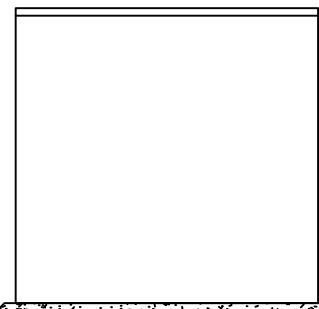

PLANT ROOM
ELEVATION C - **EAST**
SCALE - 1:50

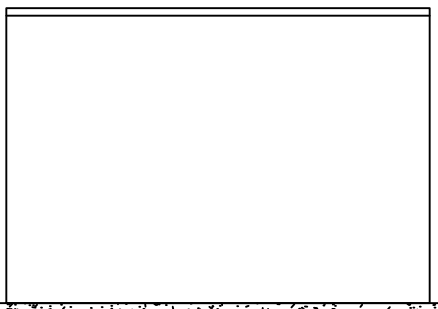

PLANT ROOM
ELEVATION D - **SOUTH**
SCALE - 1:50

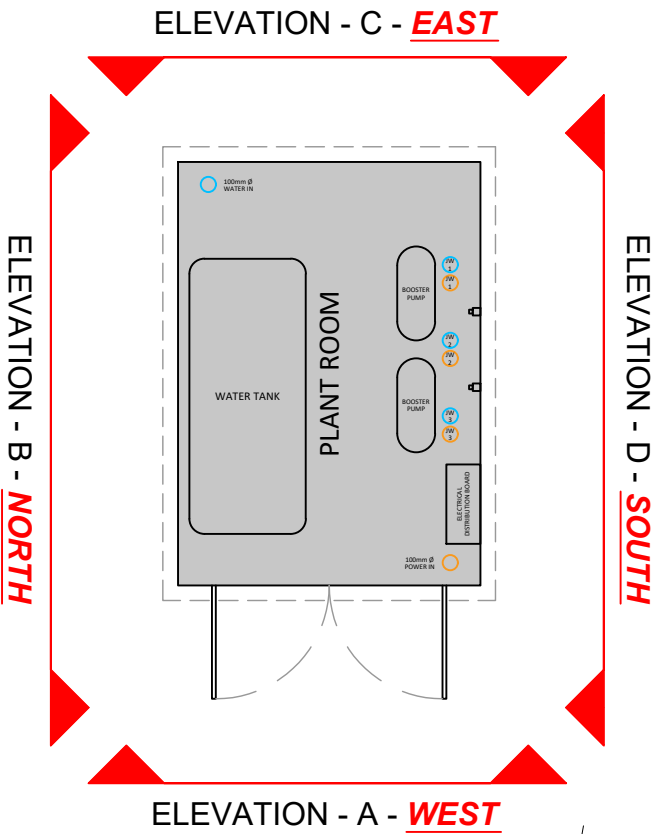

PLANT ROOM
SCALE - 1:50



SCALE - METRES - 1:50

B	24.07.2026	Material spec	MO/AM/NS
A	10.04.2026	PLANNING EDITS	KL/RRB
REV	DATE	DESCRIPTION	DRN/CHK/APPD
REVISION NOTES			
PLANNING			
mbh MBH Design Studio Ltd. Brook House Apex Court, Camphill Road, West Byfleet, Surrey, KT14 6SQ www.mbhstd.com t: 01932 352 727 f: 01932 351 545 CLIENT mfg motor fuel group PROJECT FS2233 - HINCKLEY MORRISONS NORMANDY WAY, HINCKLEY LEICESTERSHIRE, LE10 1YA DRAWING TITLE PLANT ROOM ELEVATIONS DRAWN BY AM DATE 02.04.2026 SCALE 1:50 PAPER SIZE A3 CHECKED / APPROVED BY RRB DRAWING NUMBER 14313-2233-28 REV. B			