

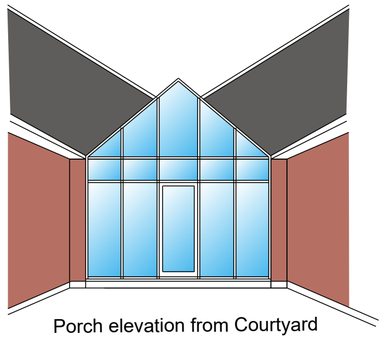


Porch elevation from Courtyard

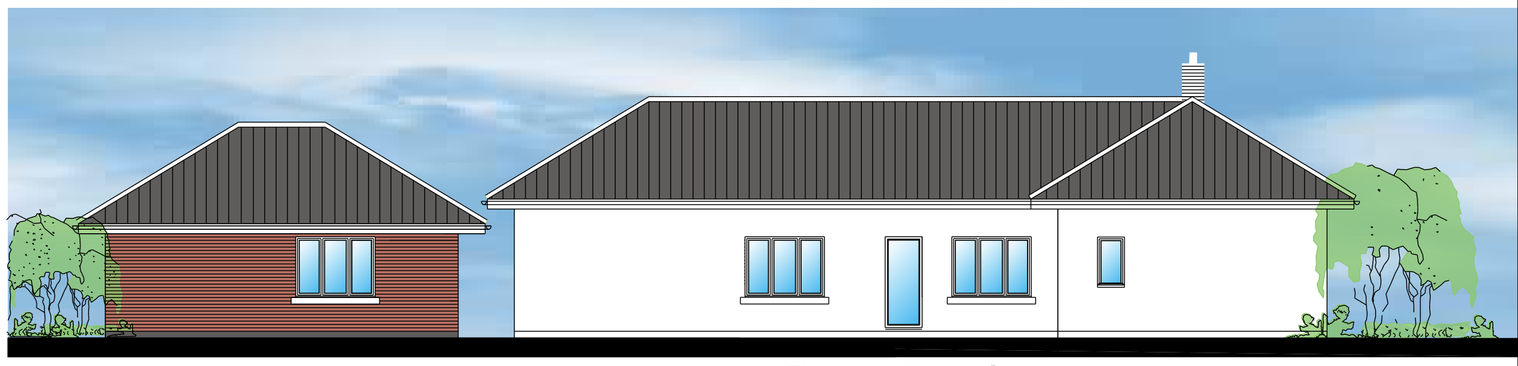


SW rear elevation garage

South West Elevation B**ungalow**

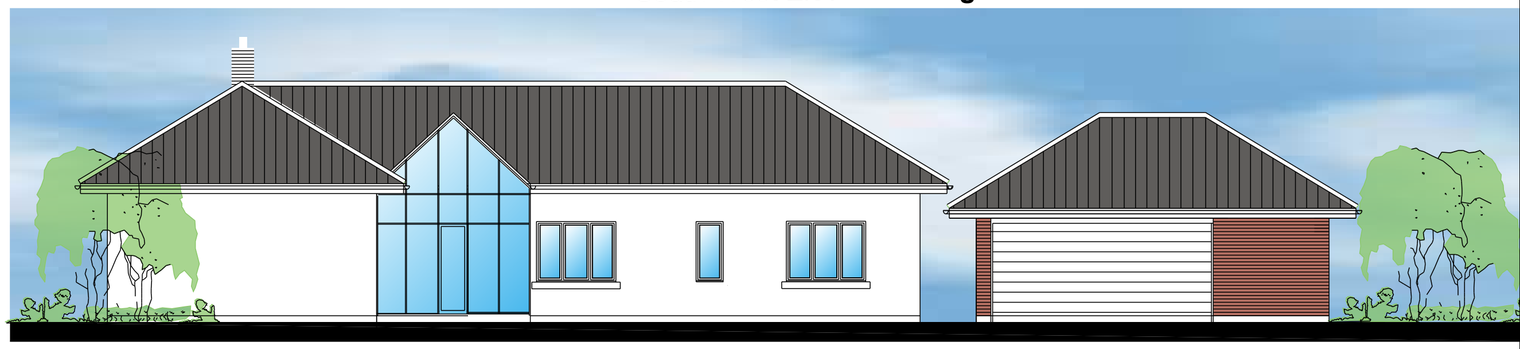


North East Elevation Bungalow

NE front elevation garage

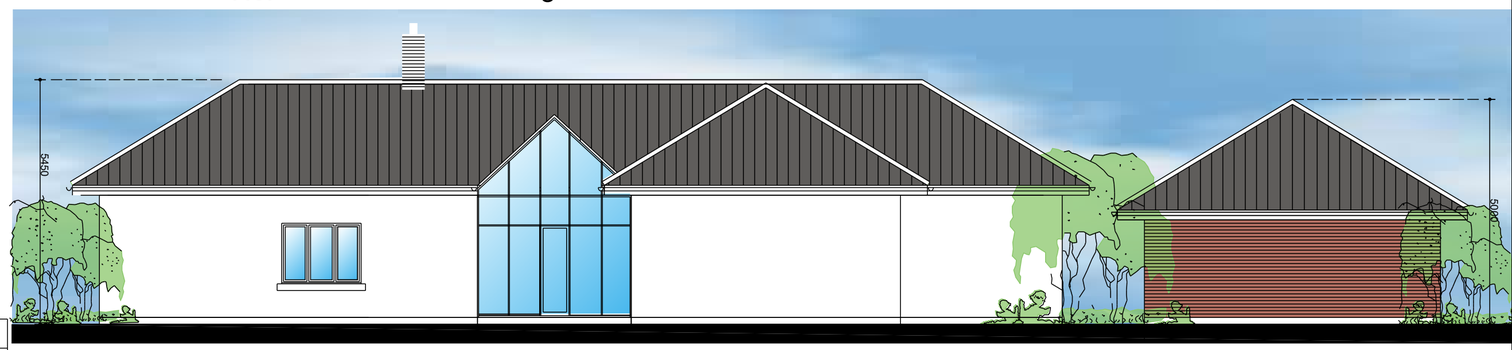

North West Elevation Bungalow

NW side elevation garage

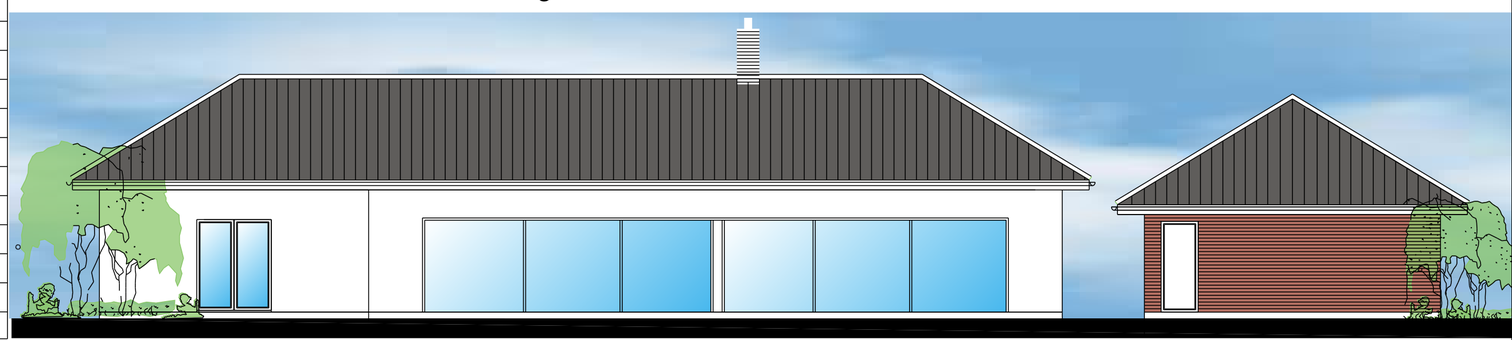

South East Elevation Bungalow

SE side elevation garage

Proposed Bungalow, Spinney Drive, Botcheston for Mr and Mrs Gagin

OCT 2022
dwelling 2

scale 1.100 at A2
unit plan
elevations