




Original

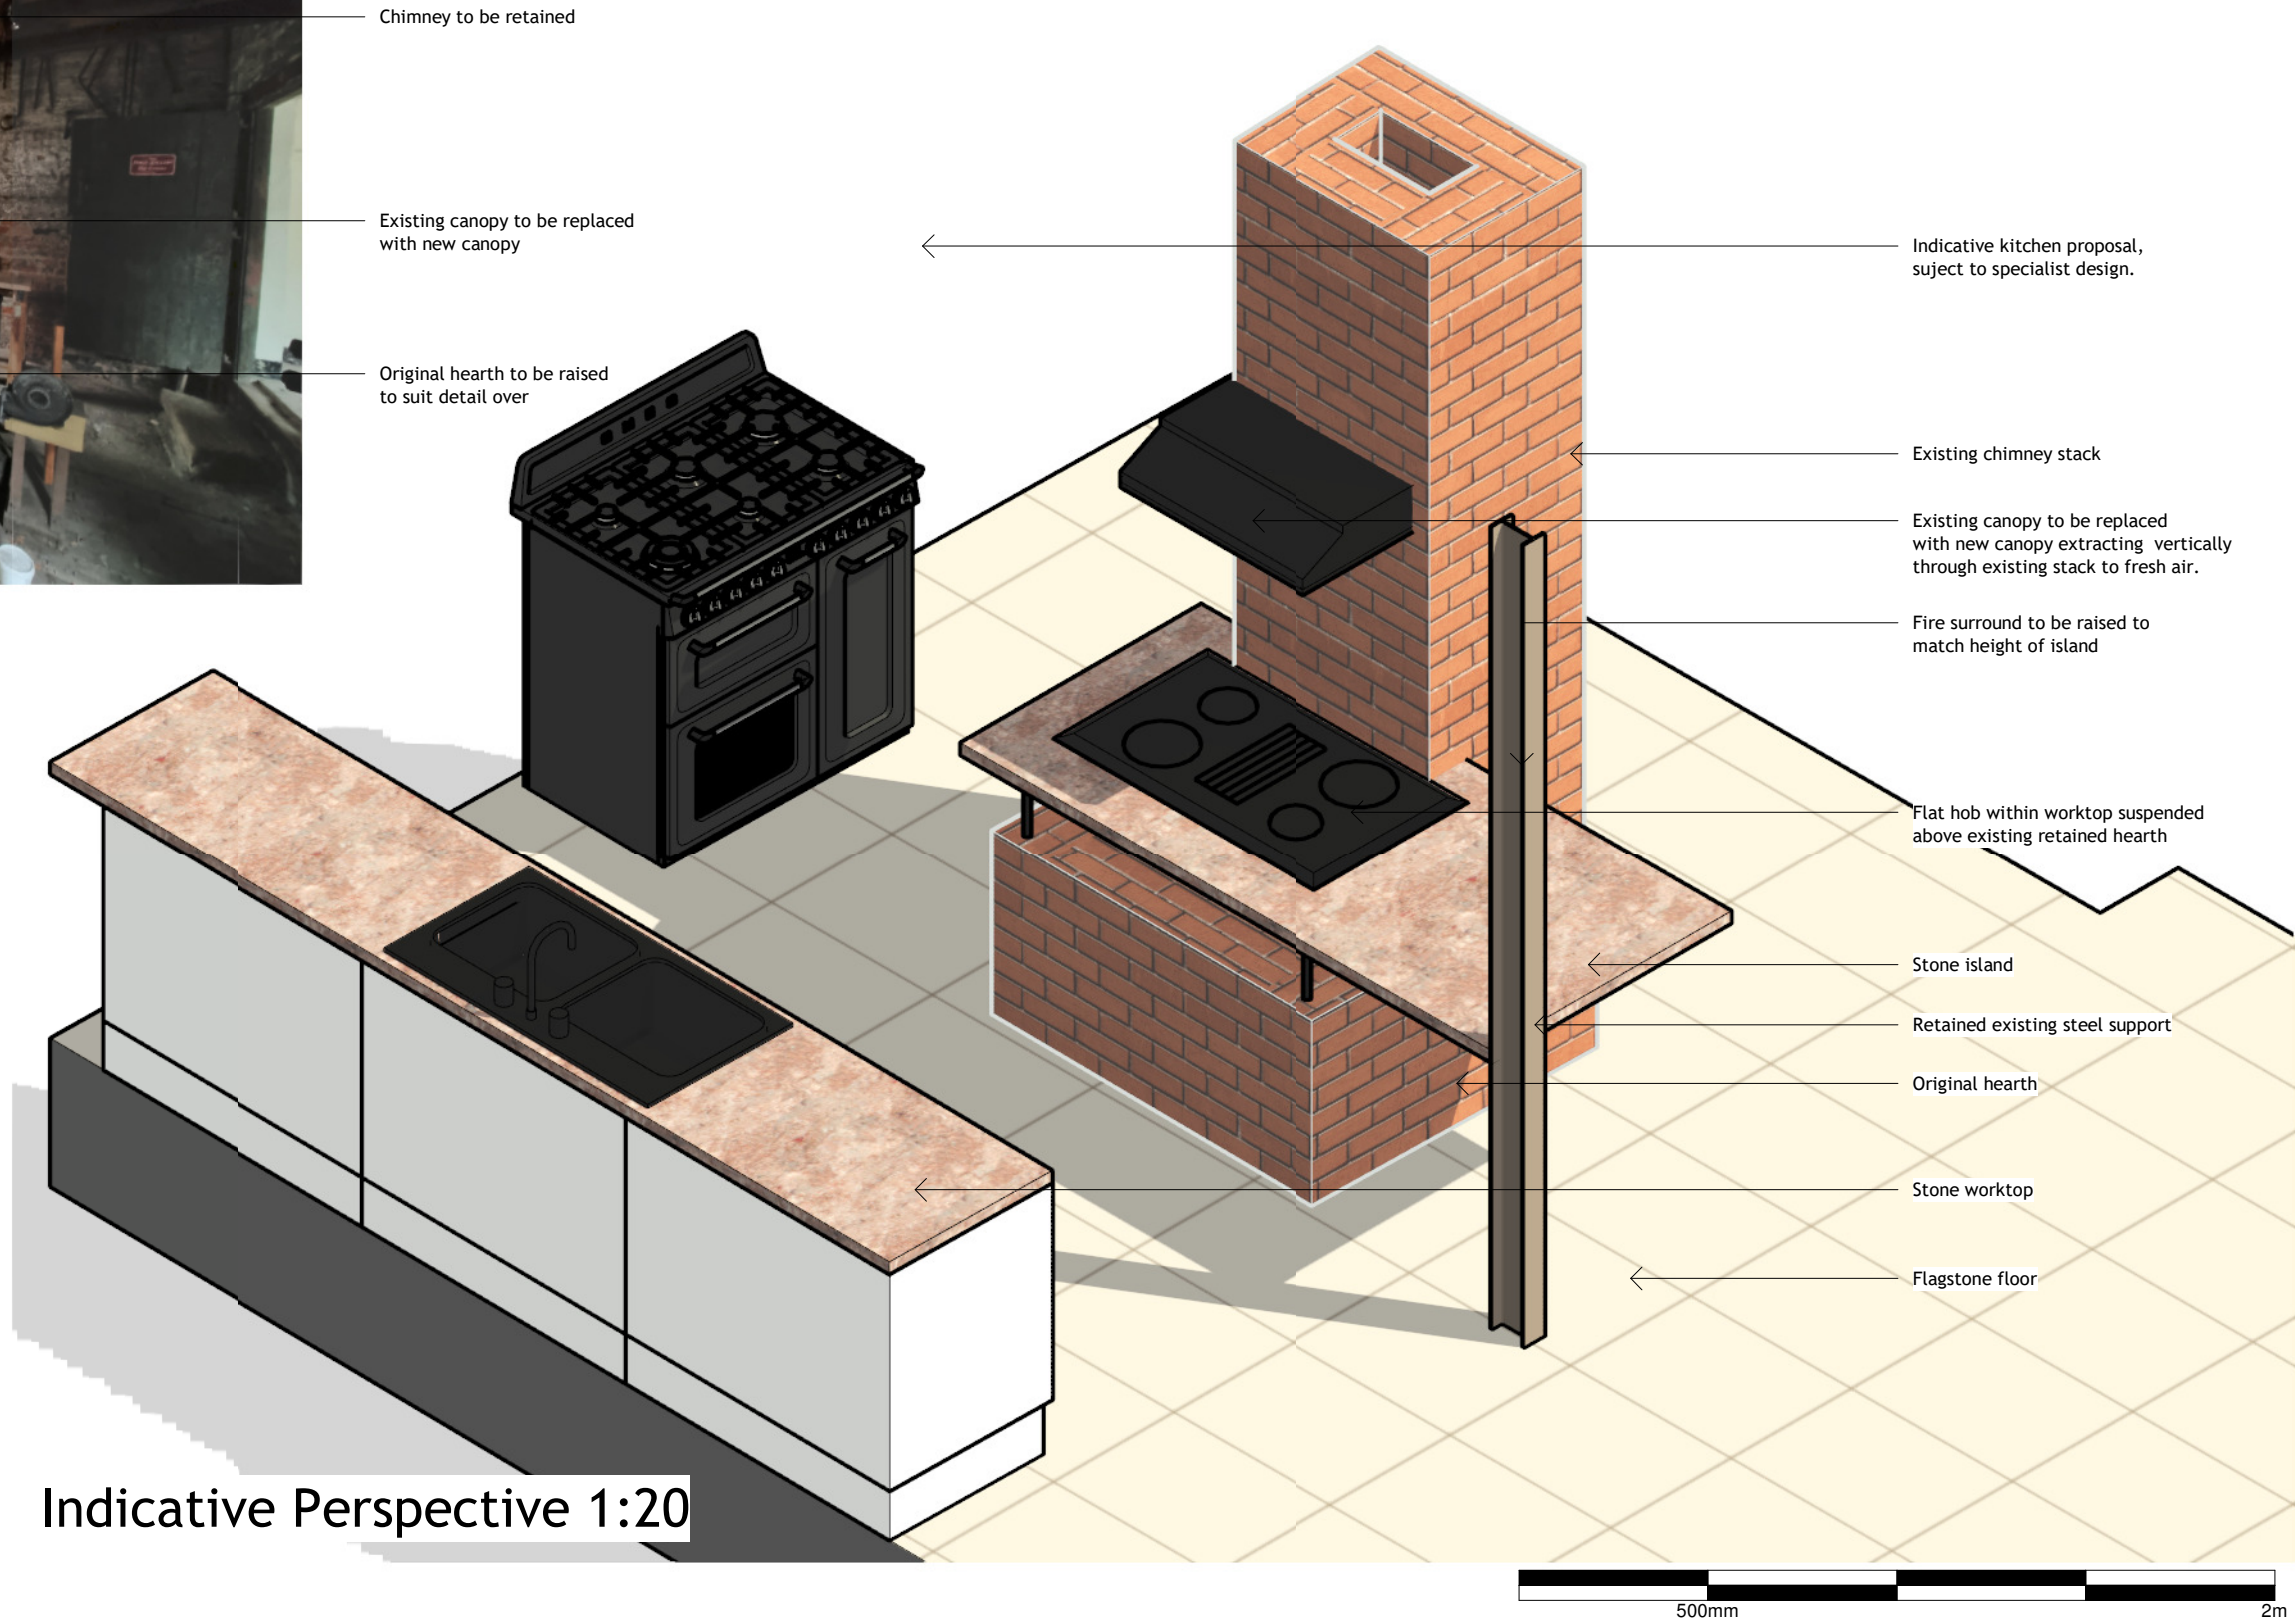

Indicative Perspective 1:20



Rev	Date	Description	Issued by
1	11/12/23	Drawing updated to suit Planning Officer comments	AJC



Cronin Development Consultancy Limited
53 Springfield Crescent, Walmley, Sutton Coldfield,
West Midlands, B76 2SS
t: 0121 240 7730 m: 07957 465624
e: andy.cronin@cronindc.co.uk

PROJECT
The Old Forge,
Market Bosworth

SHEET
Retained Hearth Detail

CLIENT
Ms M Jaques

Date 11th Dec 2023	Project number 21-013	Scale (@ A3)
Drawn by AJC	DRAWING NUMBER P-070	
Checked by AJC	REV 1	