


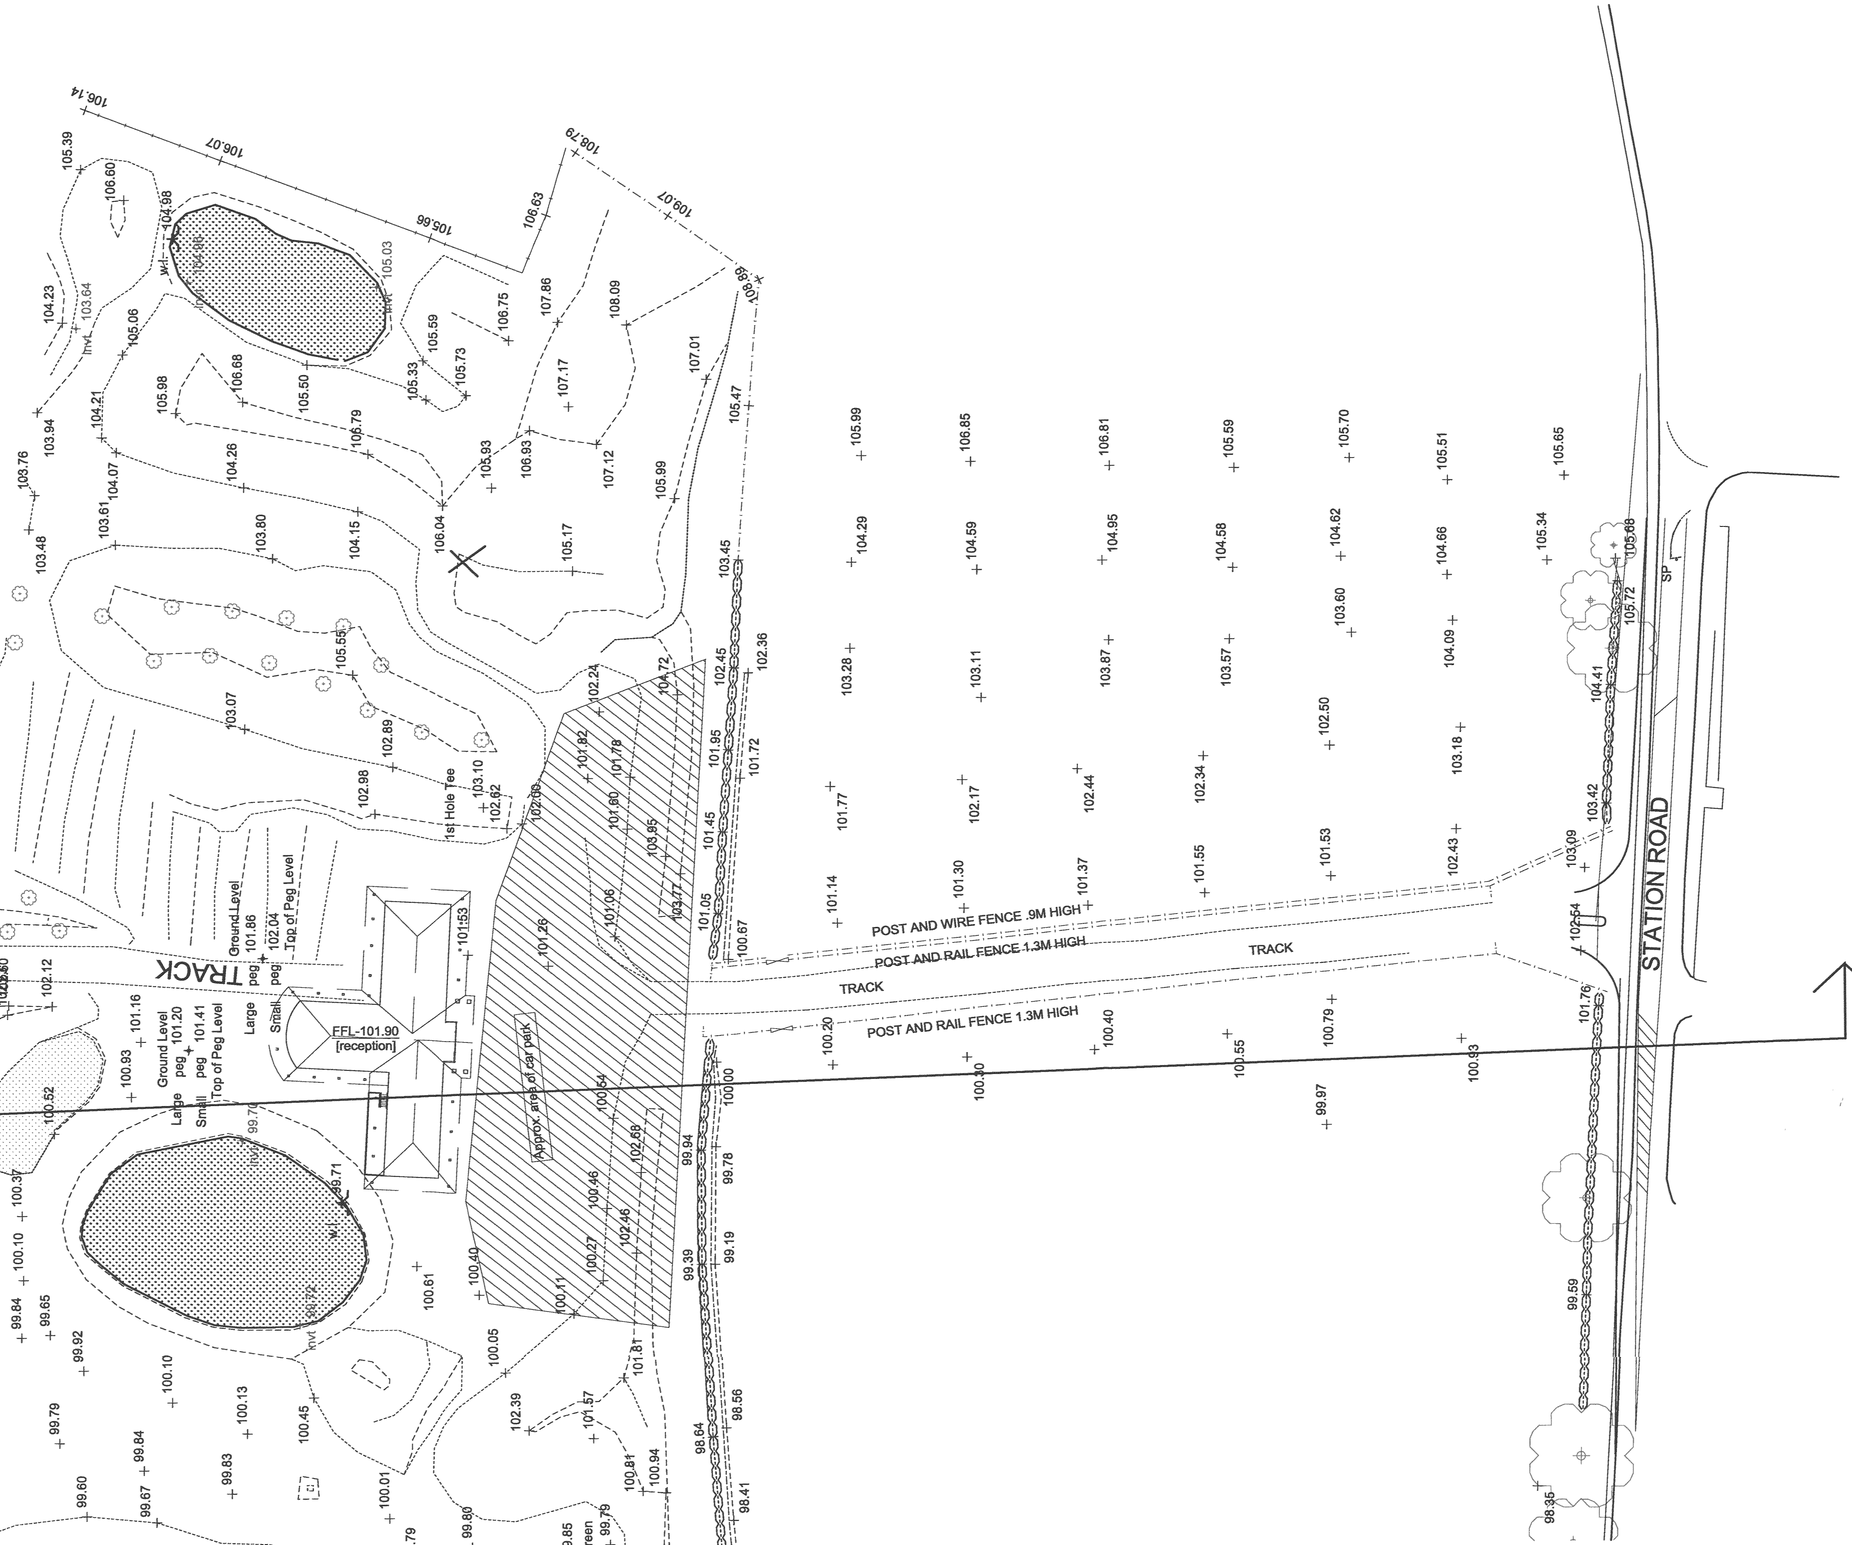

DEVELOPMENT SERVICES
09 SEP 2008
RECEIVED

AMENDED PLAN

BRIAN DEARLOVE PARTNERSHIP
Unit C Edward House
Grange Business Park
Enderby Road,Whetstone
Leicester tel (0116) 2783355

Kyngs Golf and Country Club
Market Bosworth
Proposed Club House

Site Section 1:500 LPA-7 REV A