

Openreach Structures

Joint Box

Manhole

Pole

Pole (planned)

Duct Tee

Reducer

Cabinet

Openreach Spans / Ducts

Duct

Duct (planned)

Developer-Proposed Structures

Duct Tee

Joint Box

Reducer

Developer-Proposed Spans / Ducts

D54 (90mm duct)

D56 (50mm duct)

Developer-Proposed Equipment

AGG

CBT8

SPLITTER (S)

Address/Plot Number

1

A1


Splitter/CBT Ref

witherley Gardens

Chaple lane witherley

Atherstone CV9 3LR

10m

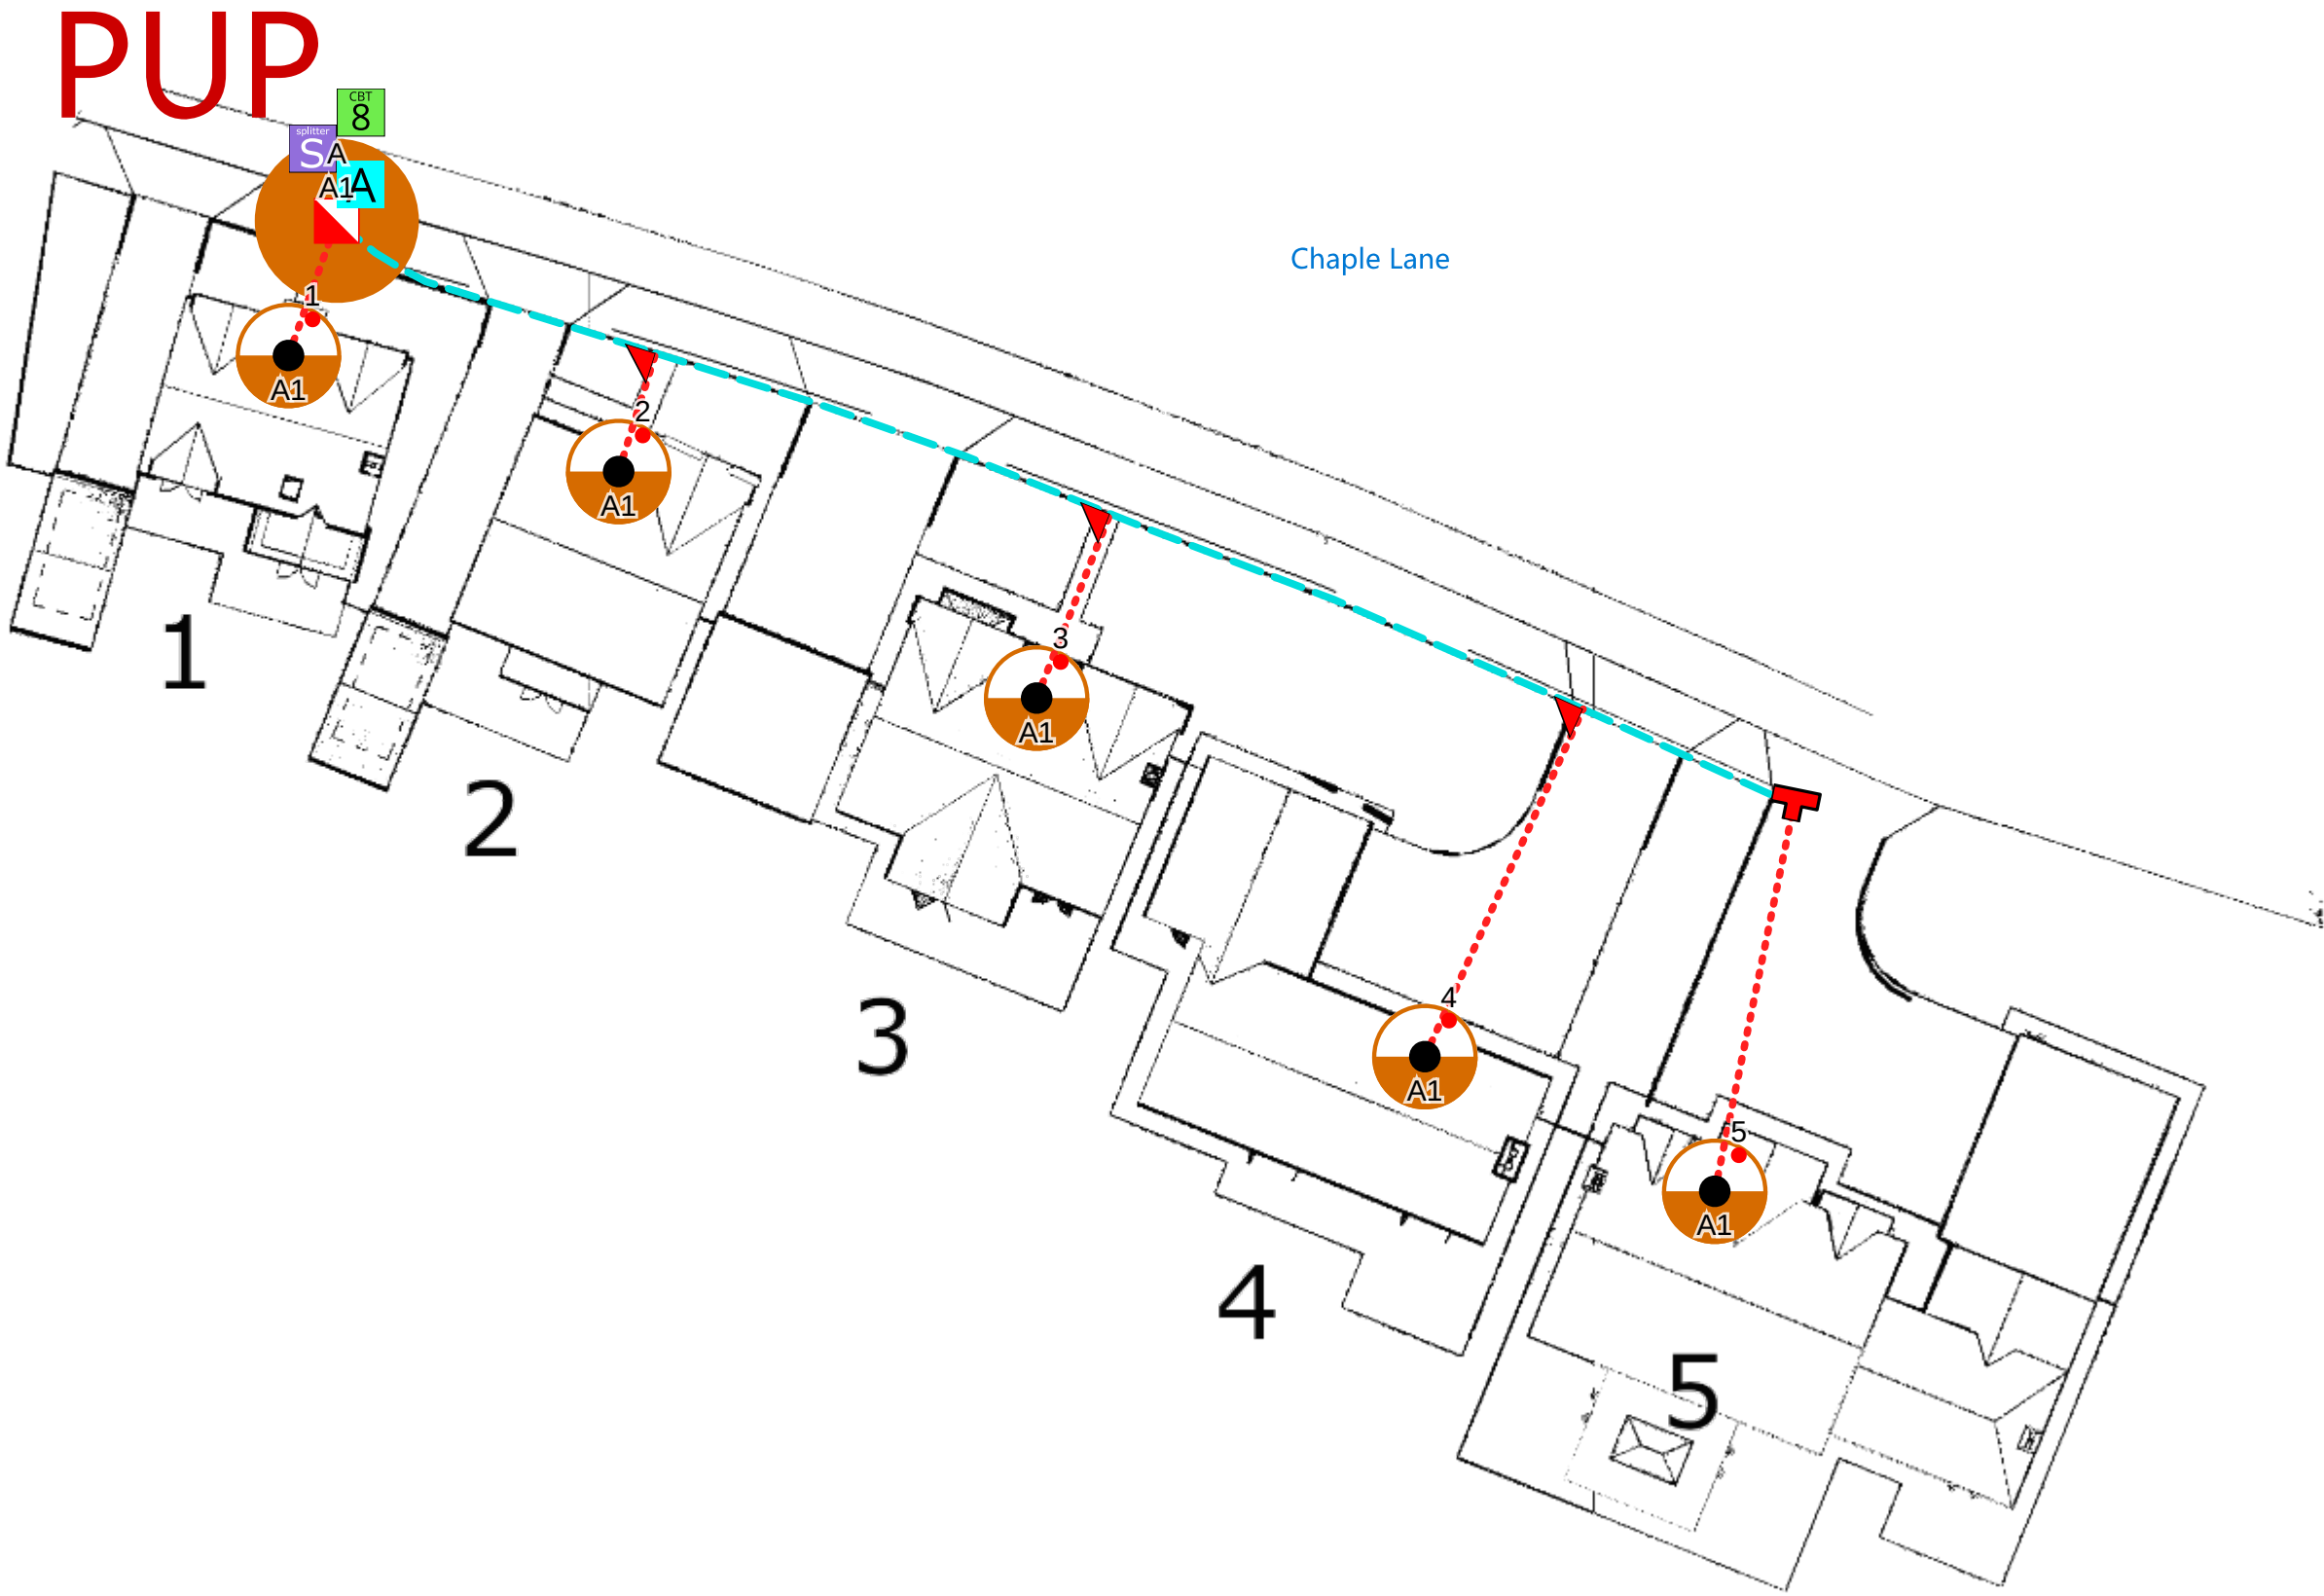

Plant On Map

Work Order Name: AH/010

Proposal: OPENREACH FIBRE NETWORK

Self-Install: No

Remarks: Dummy Agg Node Is Placed. Non reuse site.

Important Notice - BT's joint boxes (JB and JUF) must be constructed in non carriageway situations only. If there is any deviation from this please contact your newSite Representative before work commences

Exchange Area:  
Planned By: Dhananjay Pardeshi  
NSI: AH/010  
Onsite Project ID: MLVF6  
Grid Ref: 432945297575  
Date: 10/4/2026 16:37:31