

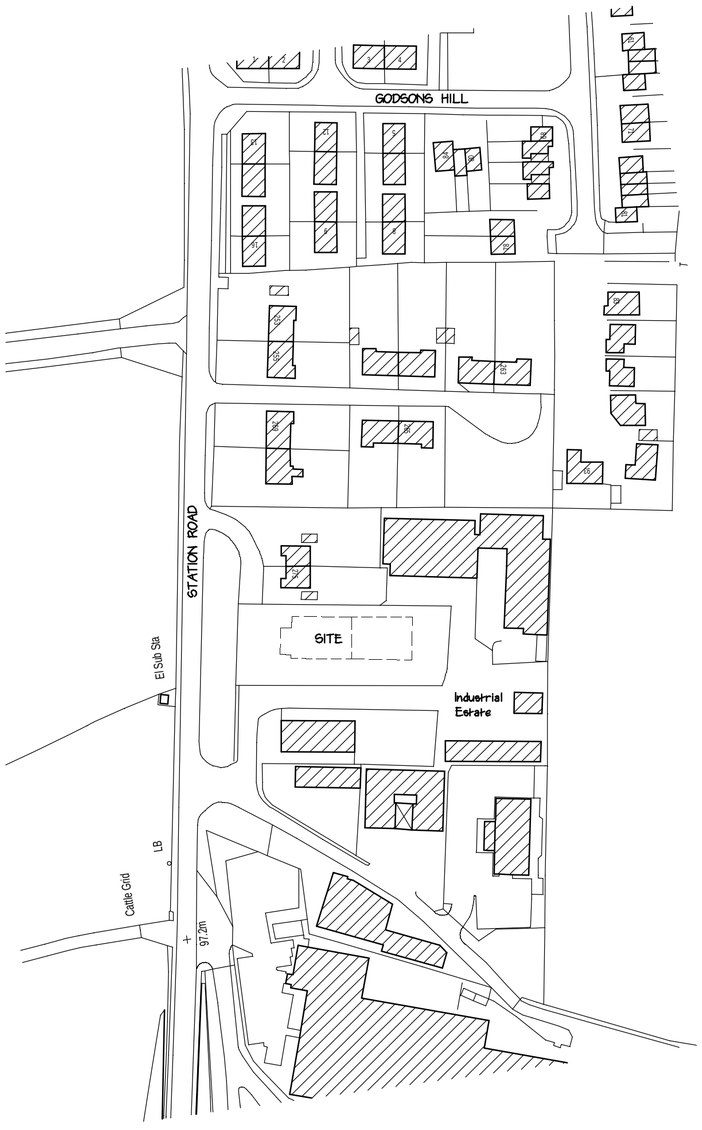


LOCATION PLAN

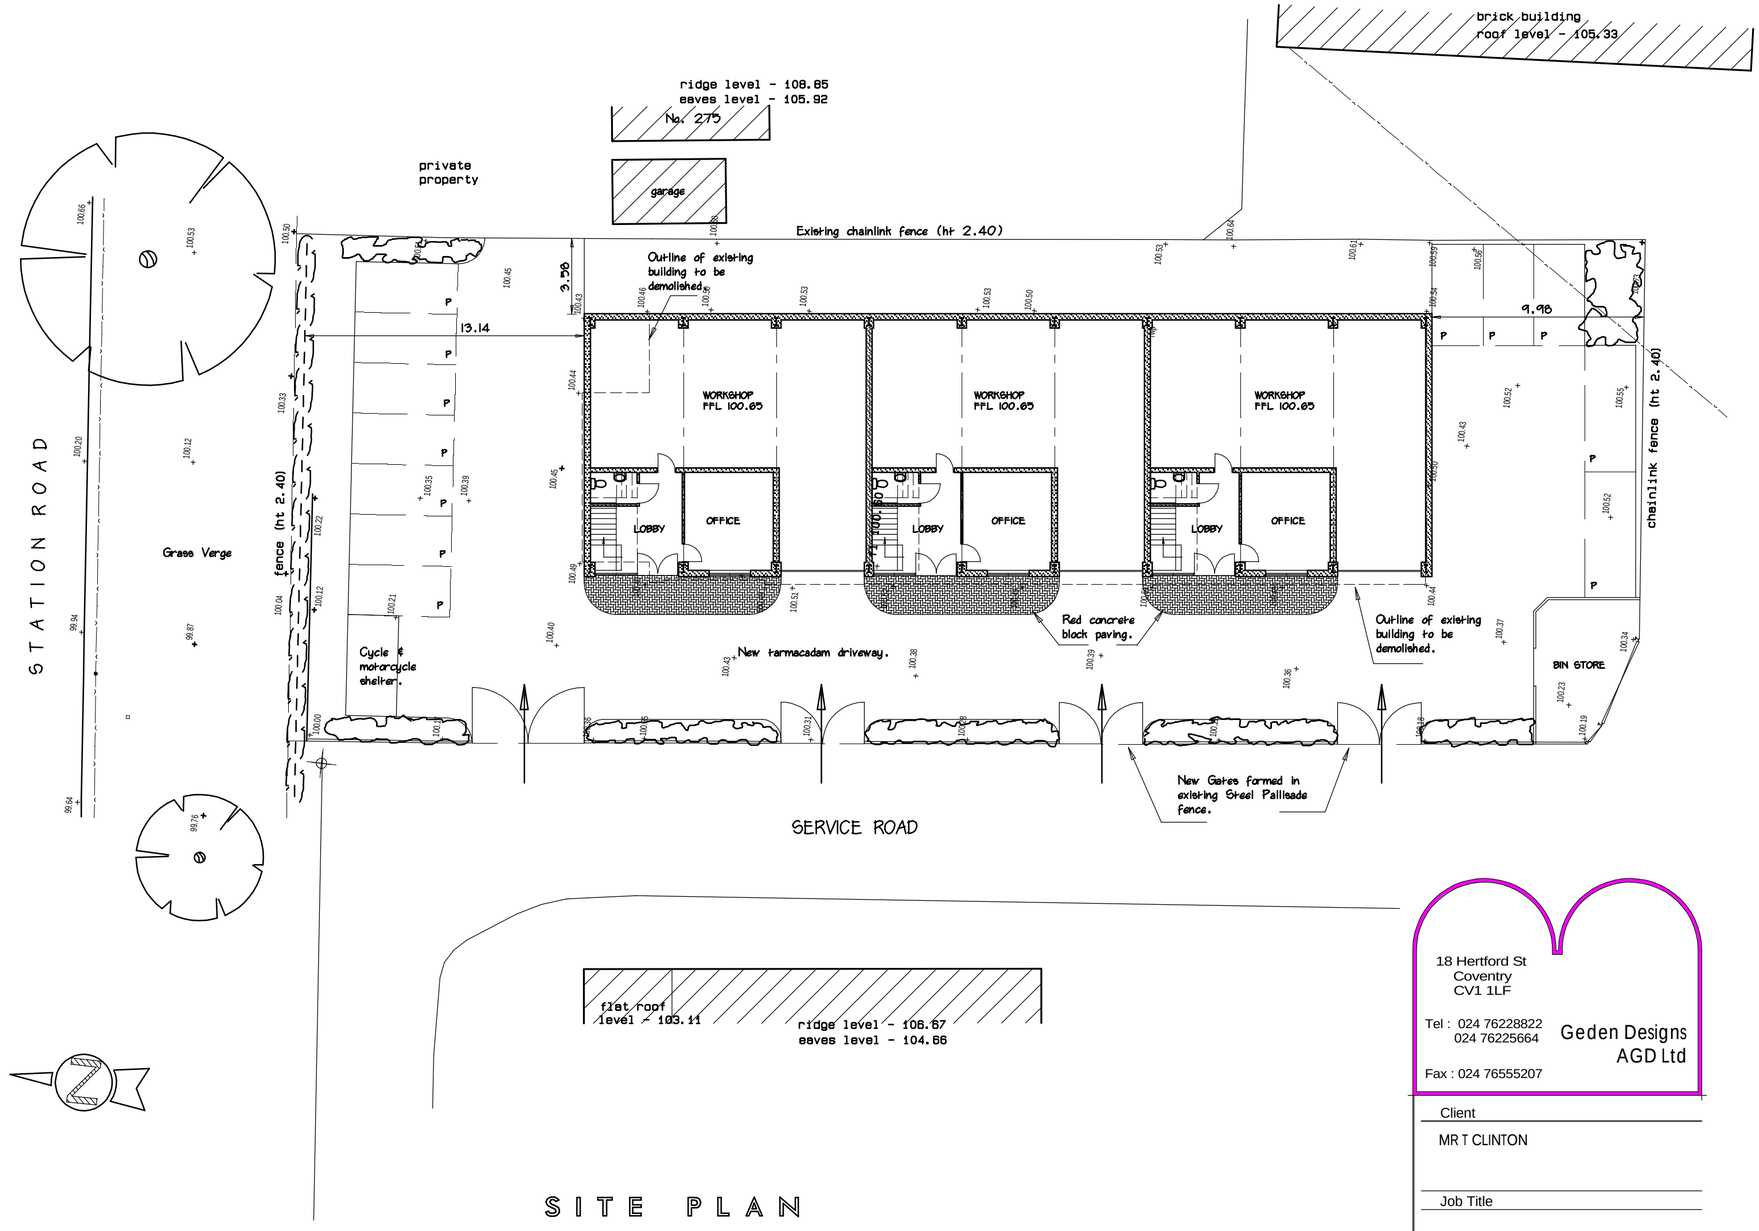

SITE PLAN

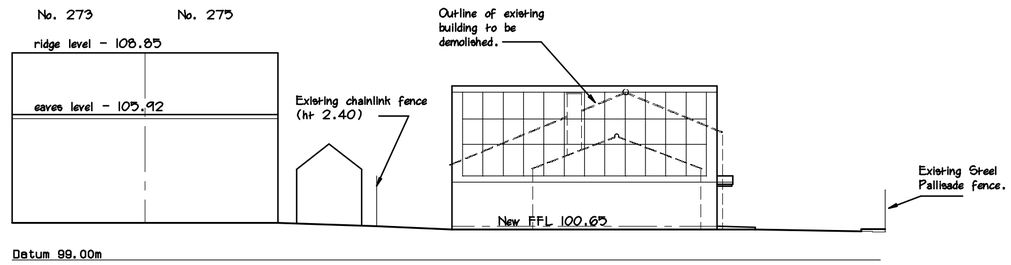

SITE SECTION

18 Hertford St
Coventry
CV1 1LF

Tel : 024 76228822
024 76225664

Fax : 024 76555207

Geden Designs
AGD Ltd

Client

MR T CLINTON

Job Title

PROPOSED 3No. INDUSTRIAL UNITS
SITE OF
UNIT 3 STATION ROAD INDUSTRIAL ESTATE
MARKET BOSWORTH.

Drawing

SITE LAYOUT PLAN

SCALE	1:200 1:1250	DATE	AUGUST '08
DRAWN BY	SGP	CHECKED BY	AGD

JOB NO	DRG NO	REV
108	3	B

Drawing Status

PDF created with pdfFactory trial version www.pdffactory.com