


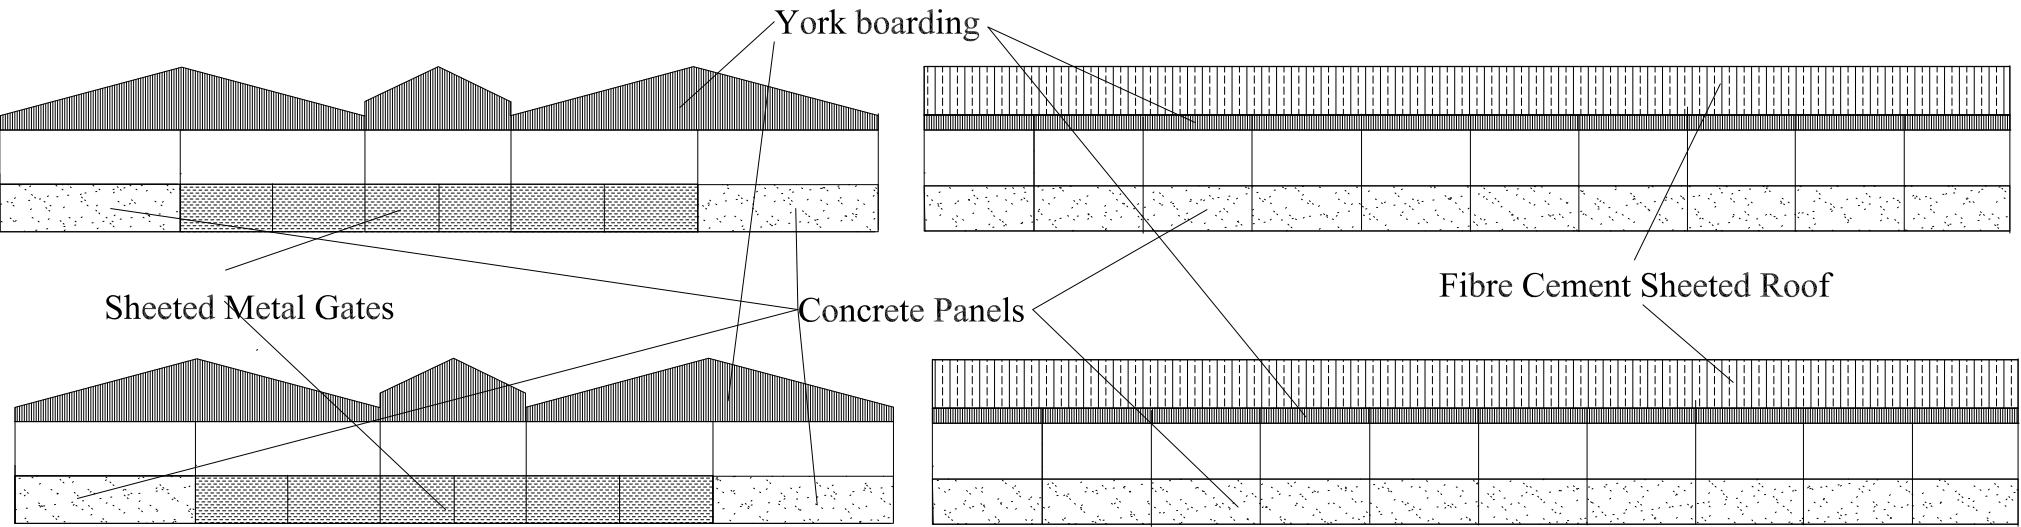

Block Plan

Proposed Livestock Housing Building
Heath Lodge Farm,
Newbold Verdon,
Leicestershire
Scale 1:200