


DCAMDPLN

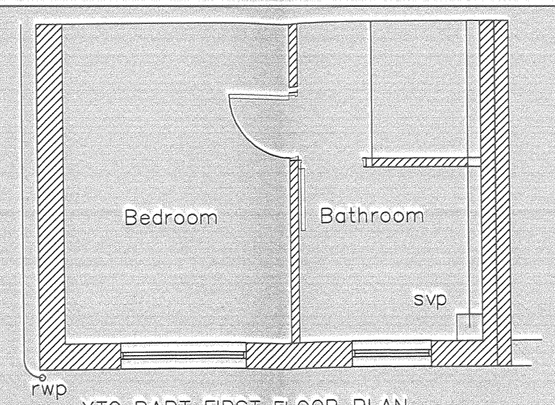


XTG PART FIRST FLOOR PLAN

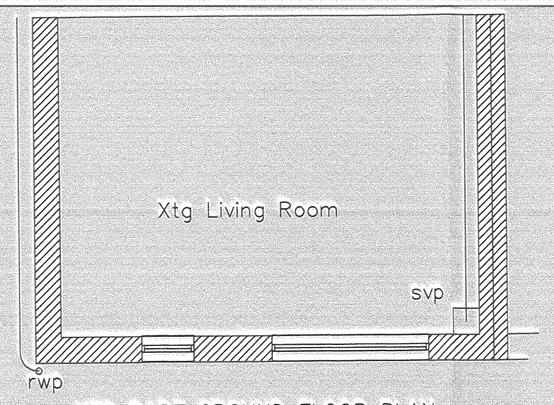

XTG PART GROUND FLOOR PLAN

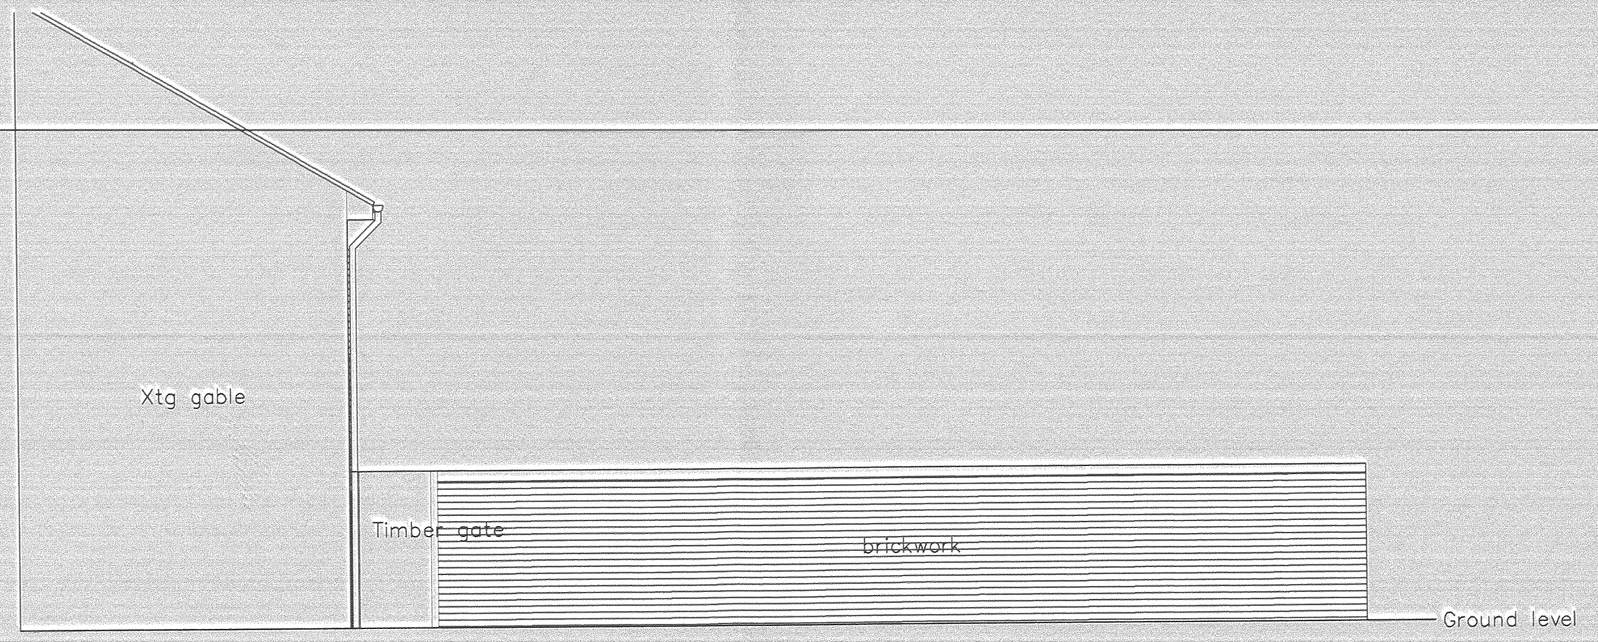


EXISTING SOUTH-EAST FACING GABLE ELEVATION

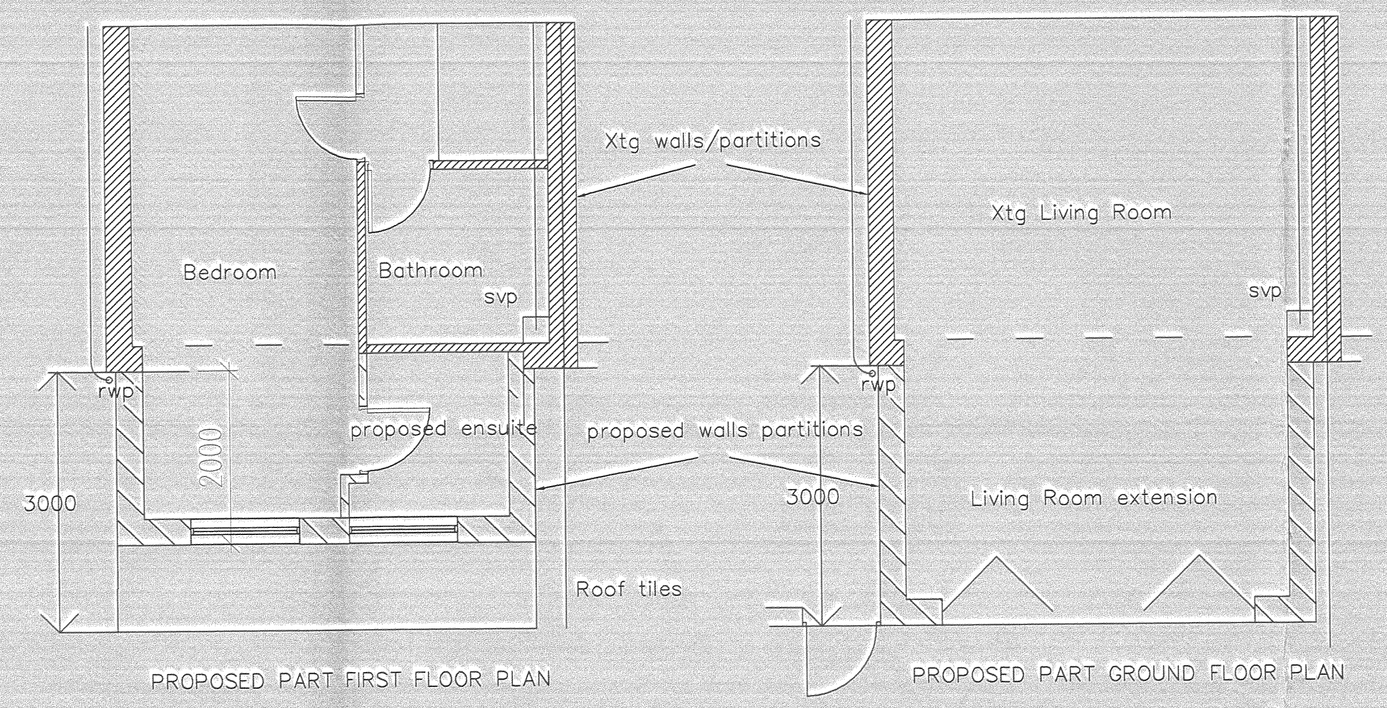

PROPOSED PART FIRST FLOOR PLAN

PROPOSED PART GROUND FLOOR PLAN

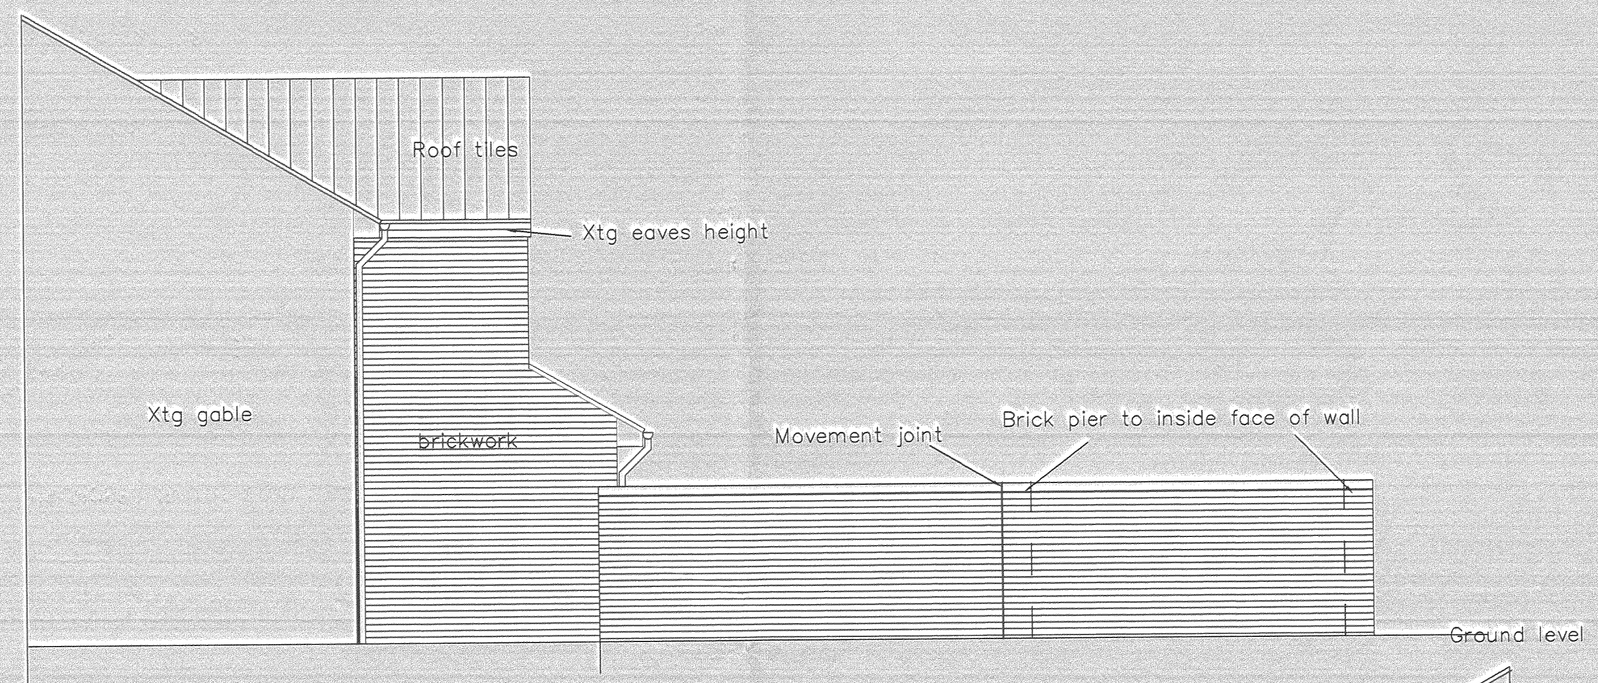


PROPOSED SOUTH-EAST FACING GABLE ELEVATION



PROPOSED REAR ELEVATION

EXISTING REAR ELEVATION

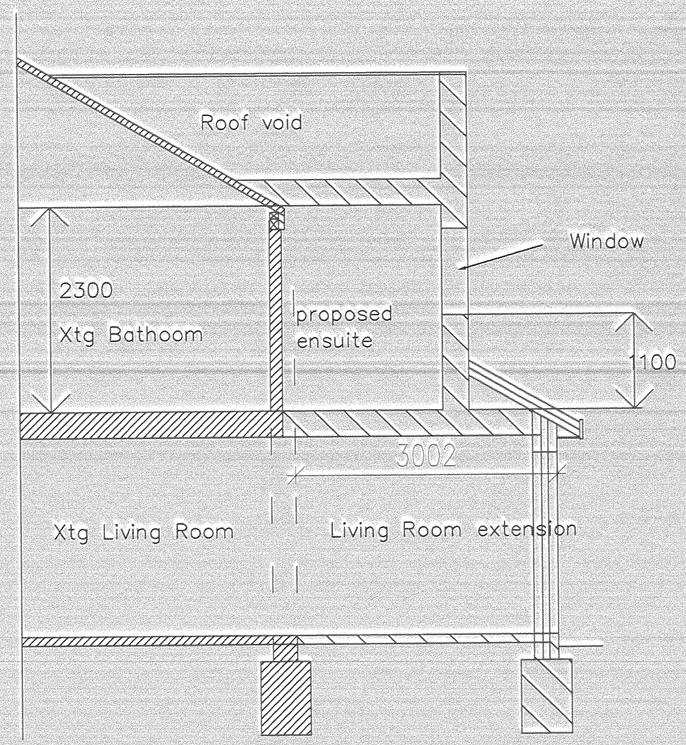

PROPOSED SECTION



PROPOSED NORTH-WEST FACING GABLE ELEVATION

Stewart G Anderson Dip Arch (Leics) RIBA
The Rowans, 28 Wykin Lane Stoke Golding,
Nuneaton, Warwickshire, CV13 6 HN.
Telephone 01455 212733
Mobile 07894986449
Email st54art@sky.com

Stewart G. Anderson

consulting architect

Client
Mr M R & Mrs D ANDERSON

Job Title
PROPOSED EXTENSION TO & INCLUSION OF LAND IN TO RESIDENTIAL CURTILEDGE OF 12 WELLINGTON CLOSE BURBAGE LE10 2GH

Drawing Title
PLANS & ELEVATIONS

Drawing Number
2011 / 01 / 01B

Scale
1 / 50 @ A1

Date
22nd June 2011

Drawn
SGA

Drawing Revisions Rev B Boundary fence change to wall 5/9/2011

not scale.Contractors must check all dimensions on site before preparing production drawings or mmencing any work. This drawing and its designs is the copy right of S.Anderson Consulting hitect and may not be reproduced in any form whatsoever without his prior written consent.