




Existing Rear Elevation

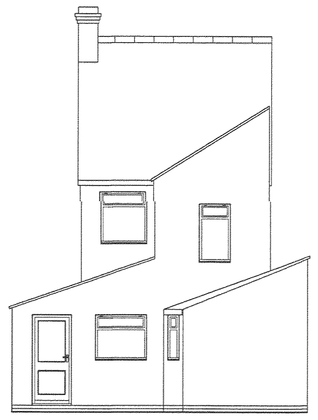


Proposed Rear Elevation

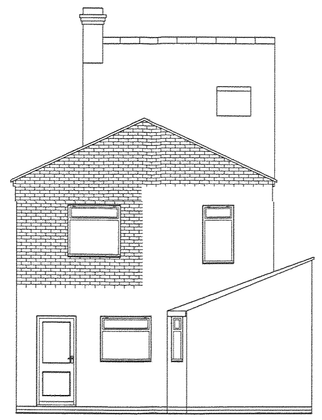


Proposed Front Elevation

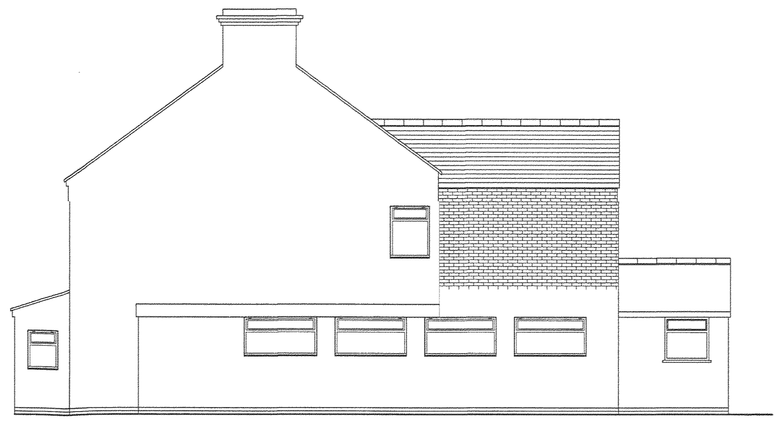


Proposed Side Elevation

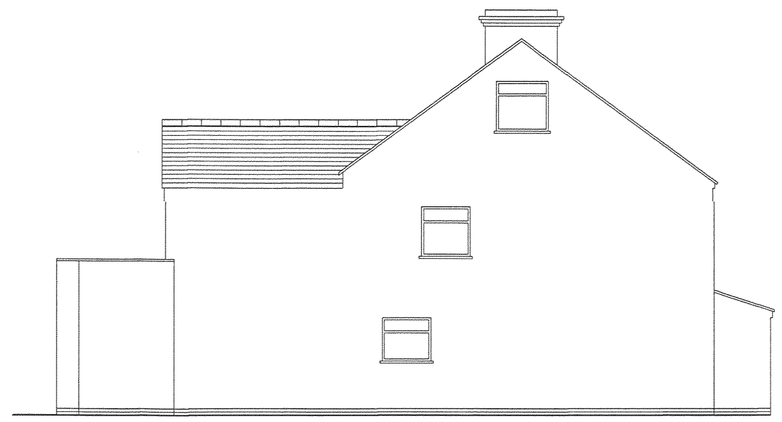


Proposed Elevation To Road

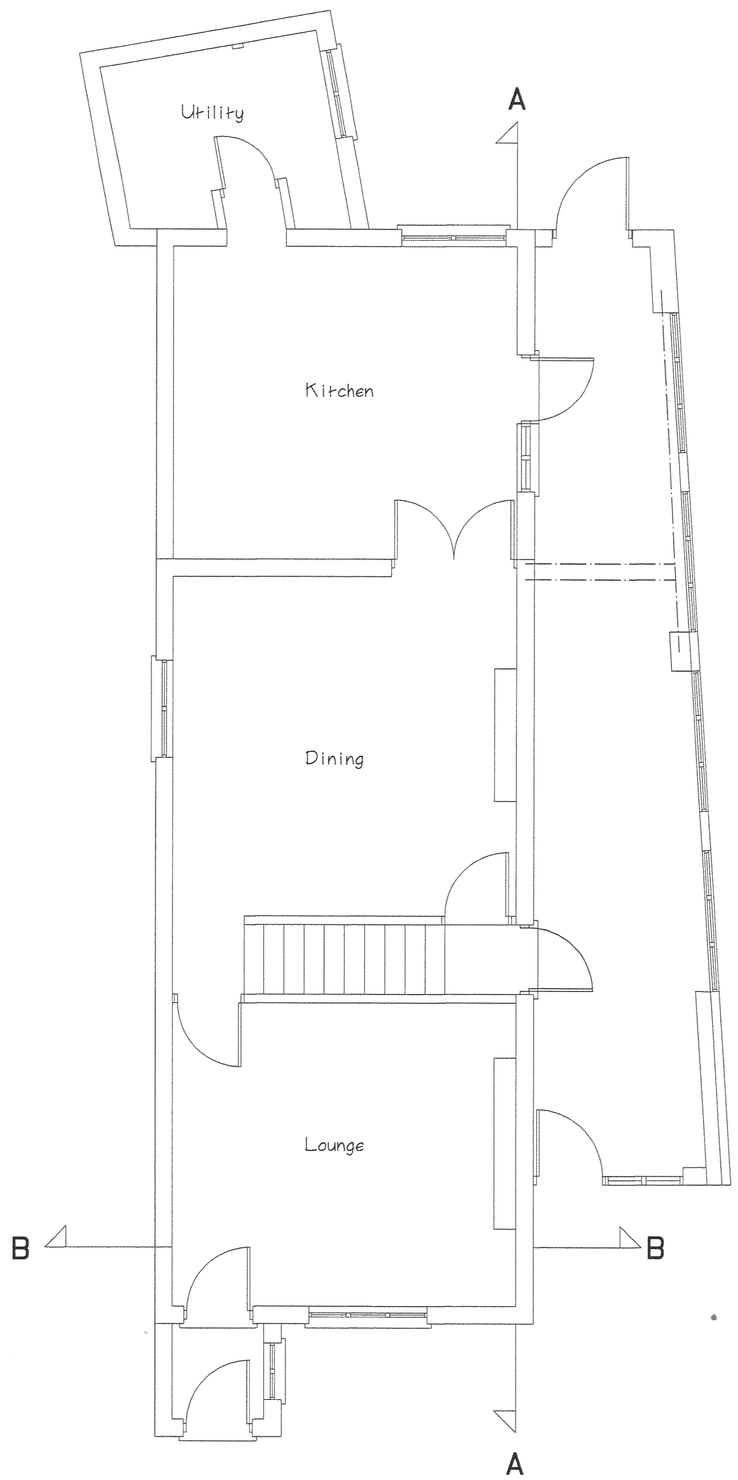


Proposed Ground Floor Plan

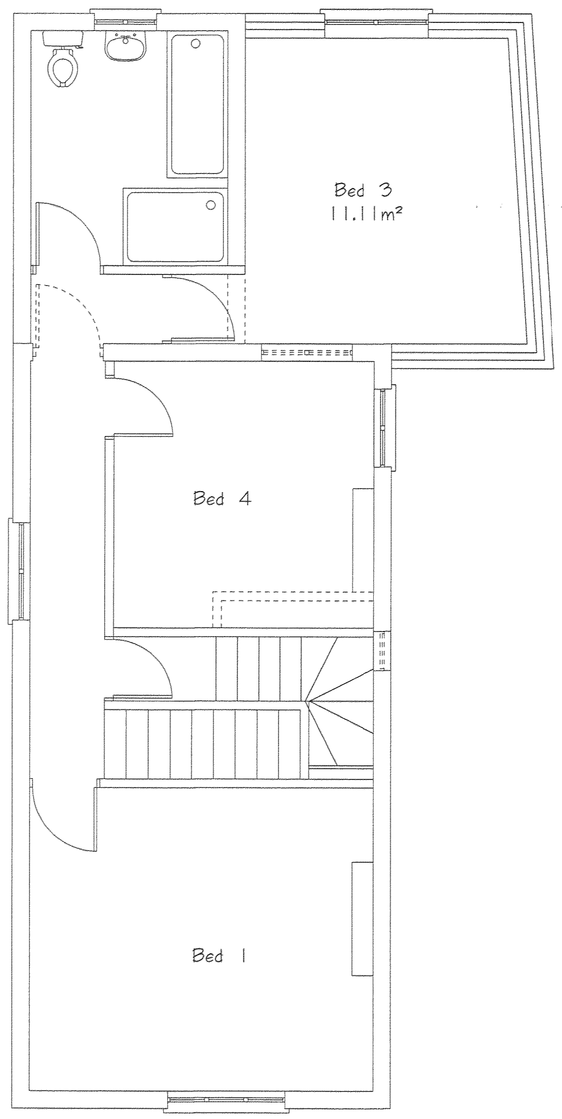


proposed first floor plan

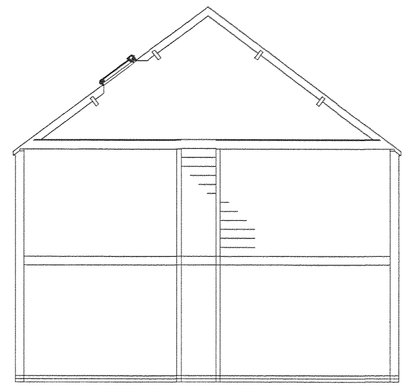

Section AA

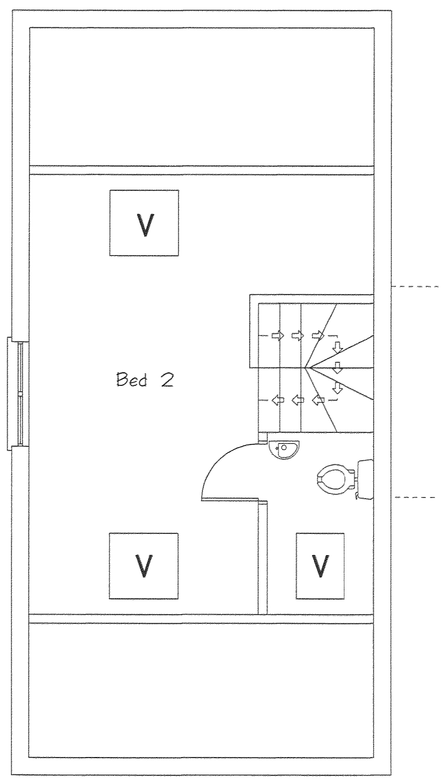

Proposed Second Floor Plan

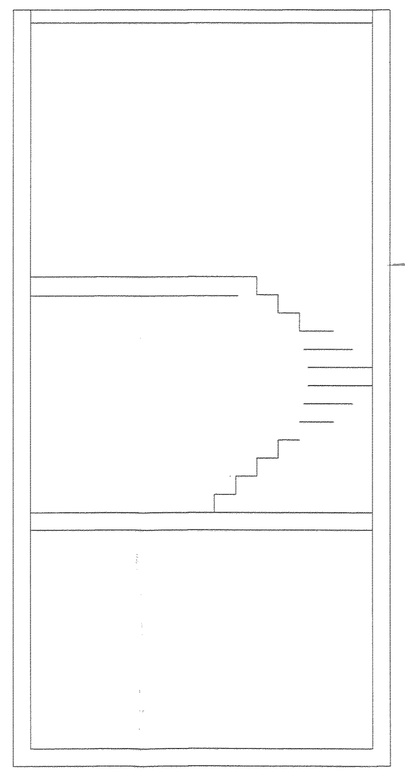

Section BB

DEVELOPMENT SERVICES
27 MAY 2010
RECEIVED

CLIENT
Mr & Mrs Percival

JOB TITLE
38 Newbold Rd
Barlestone
Leics

DRAWING TITLE
Rear Extension And
Loft Conversion
To Detached House

SCALE	DATE	DRAWN BY
1:50 & 1:100	Feb 2010	A Moore

DRG NO
0114