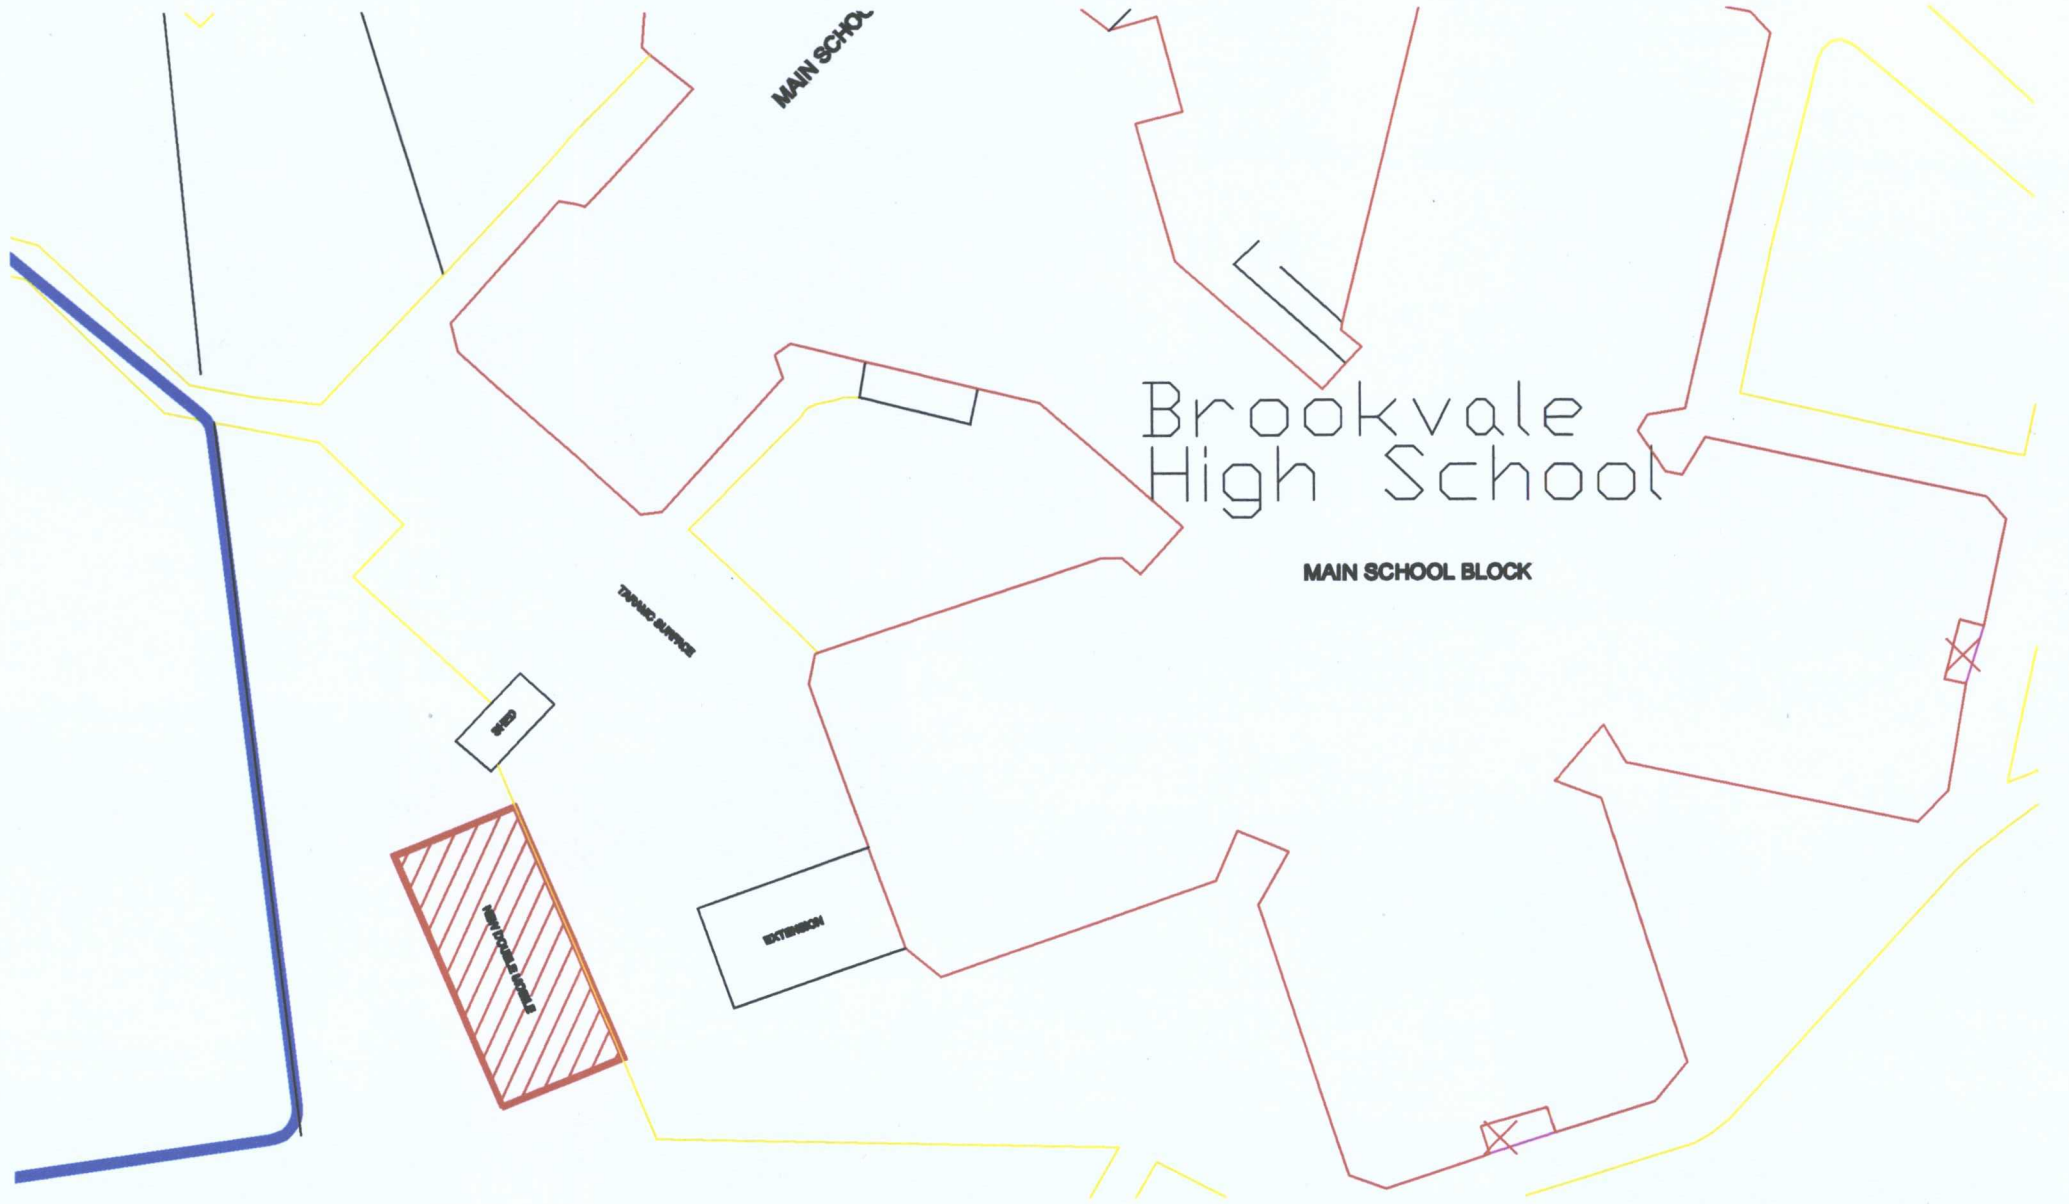

Leicestershire County Council

CLIENT	CYPS
PROJECT	NEW DOUBLE MOBILE INSTALLATION BROOKVALE HIGH SCHOOL GROBY BLOCK PLAN

scale 1:500	drawn NR	checked	A4
job no. 813892	date 12.12.08	drawing no. CM/NR/813/002	rev.

COUNTY HALL • GLENFIELD • LEICESTER • LE3 8RE
property@leics.gov.uk • Tel (0116) 3056929 • Fax 3056953

DEVELOPMENT SERVICES
20·1·09
- 3 ~~FEB 2009~~
RECEIVED