

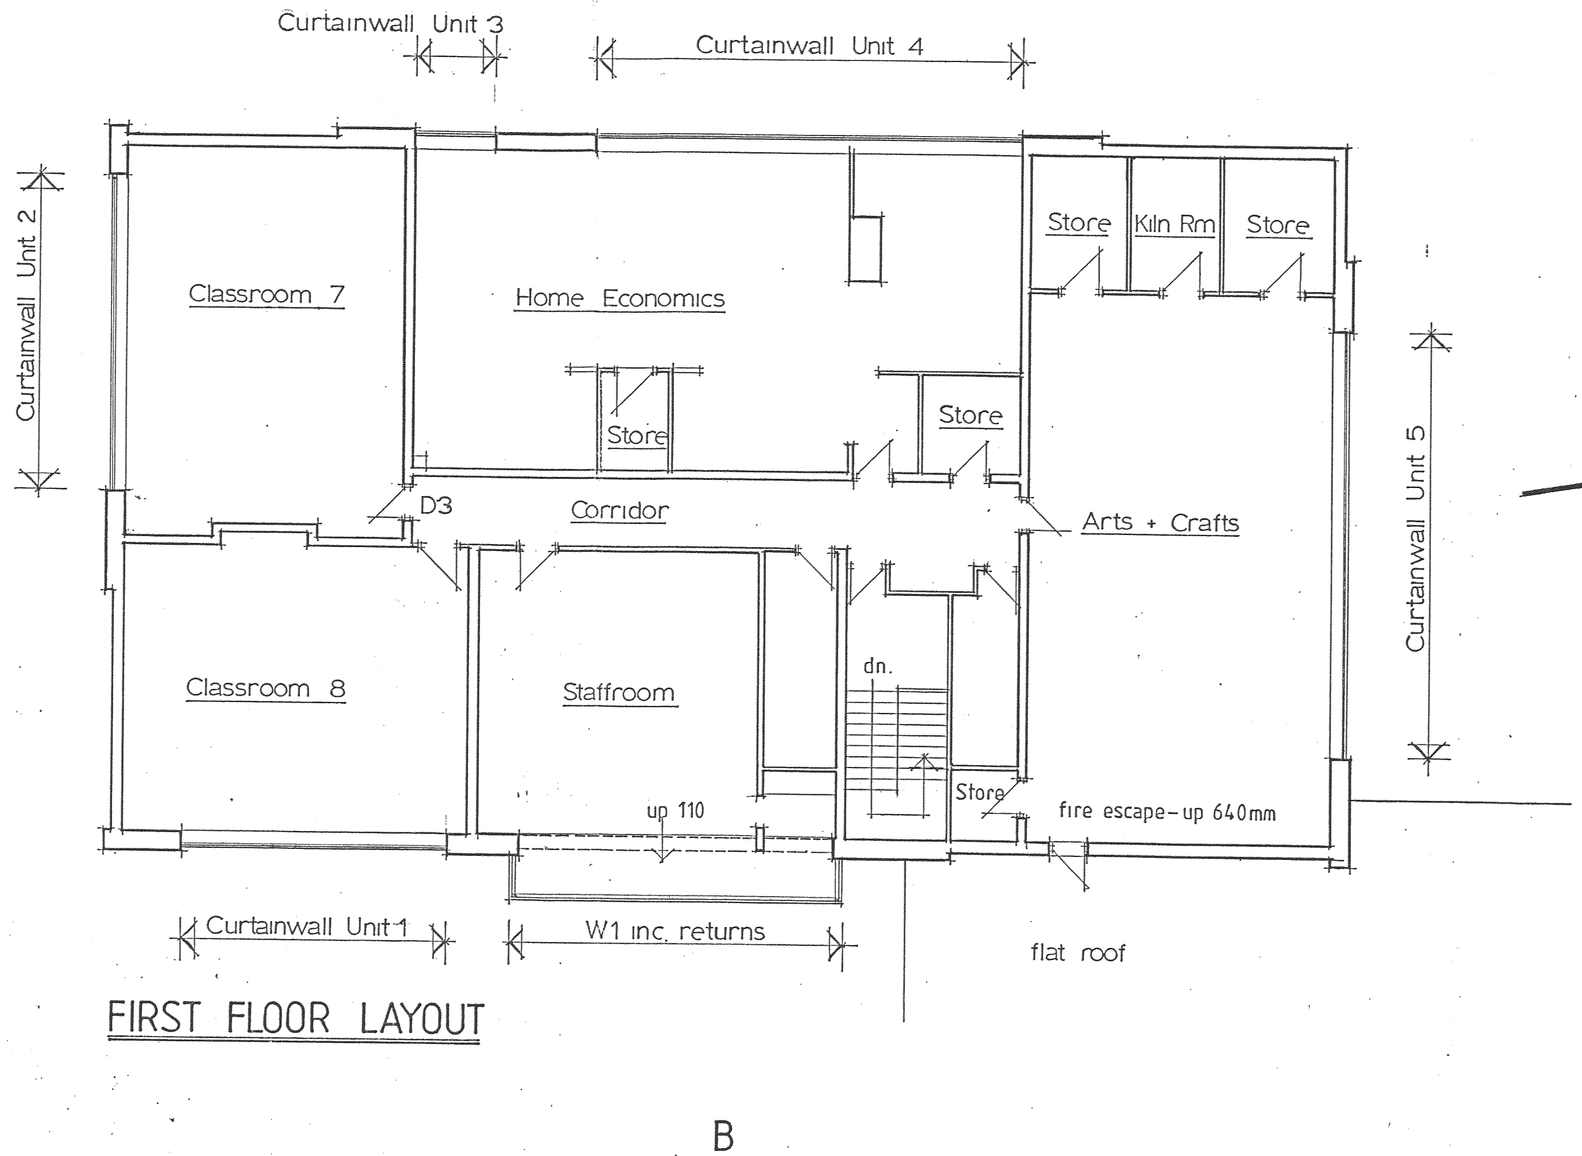


FIRST FLOOR LAYOUT

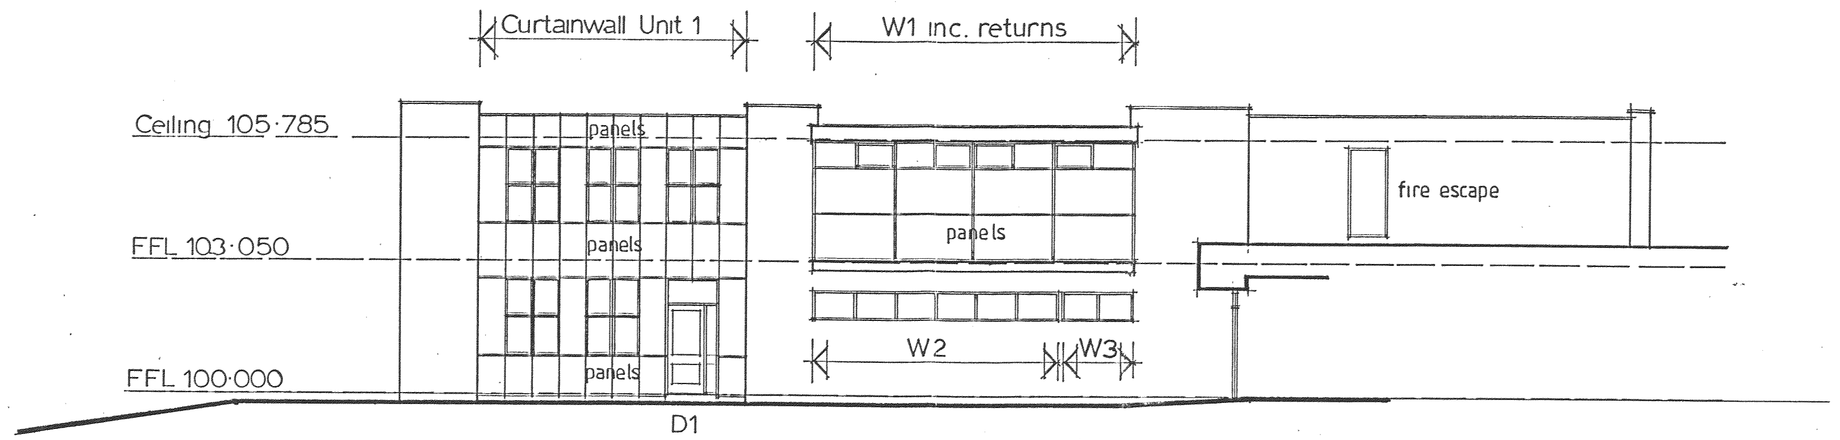


ELEVATION A

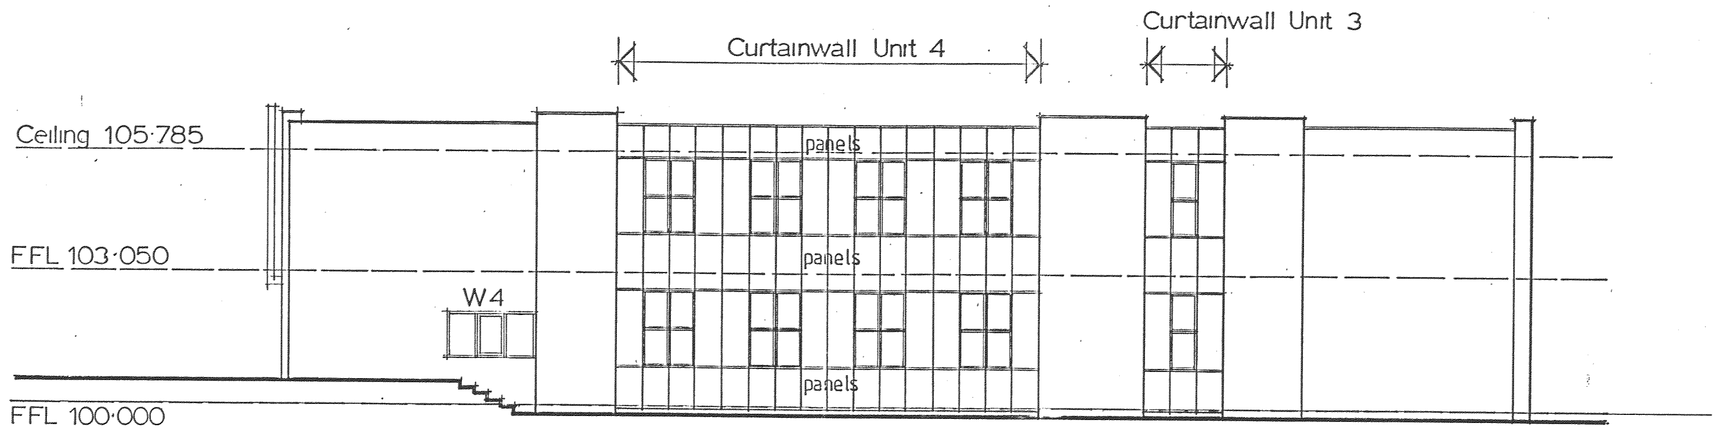


ELEVATION B


B

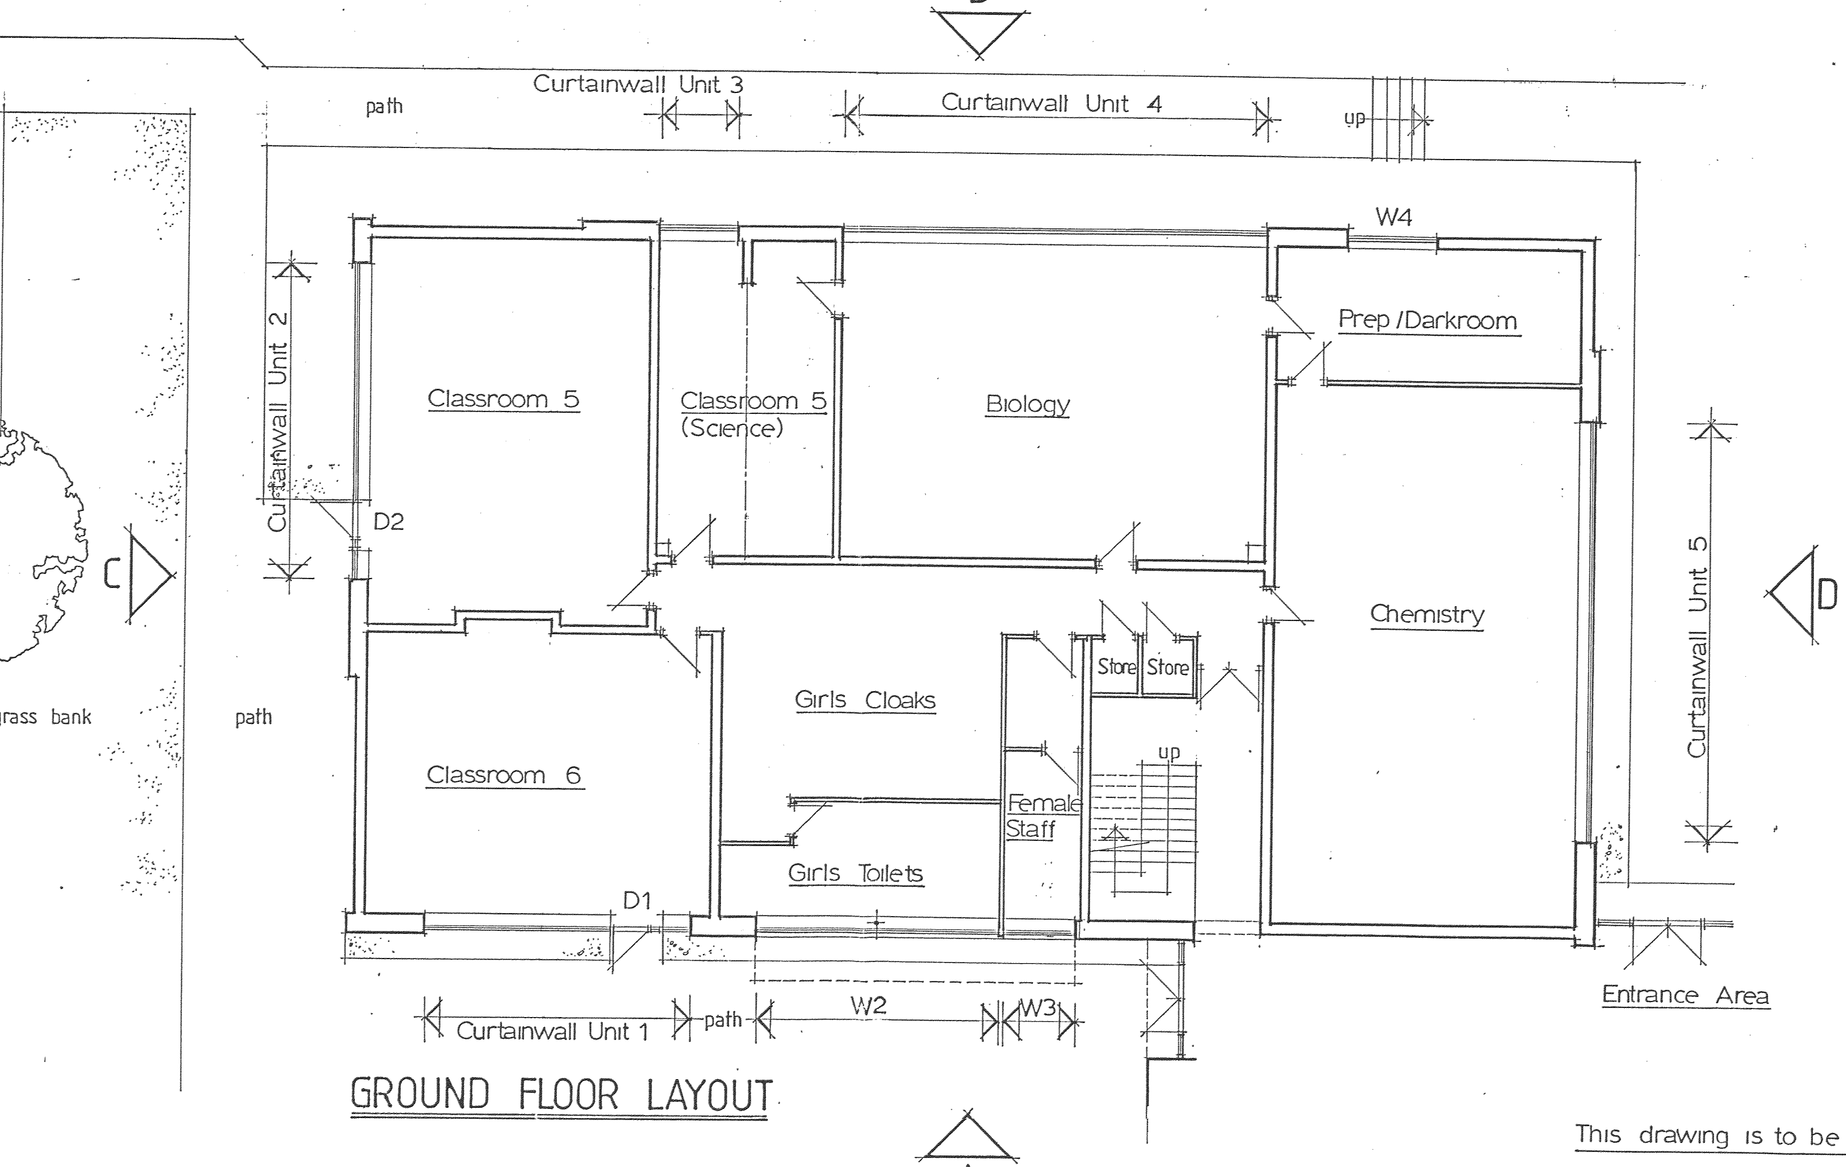

GROUND FLOOR LAYOUT

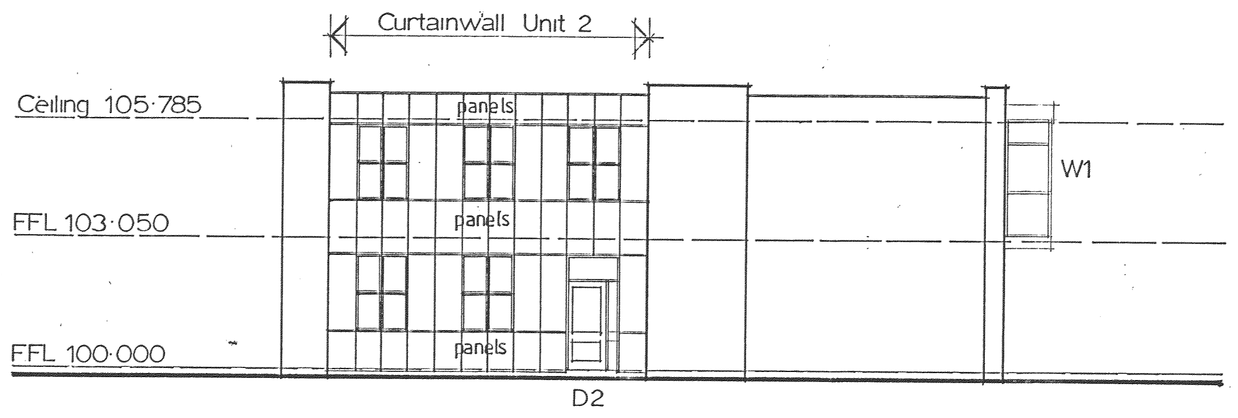

ELEVATION C

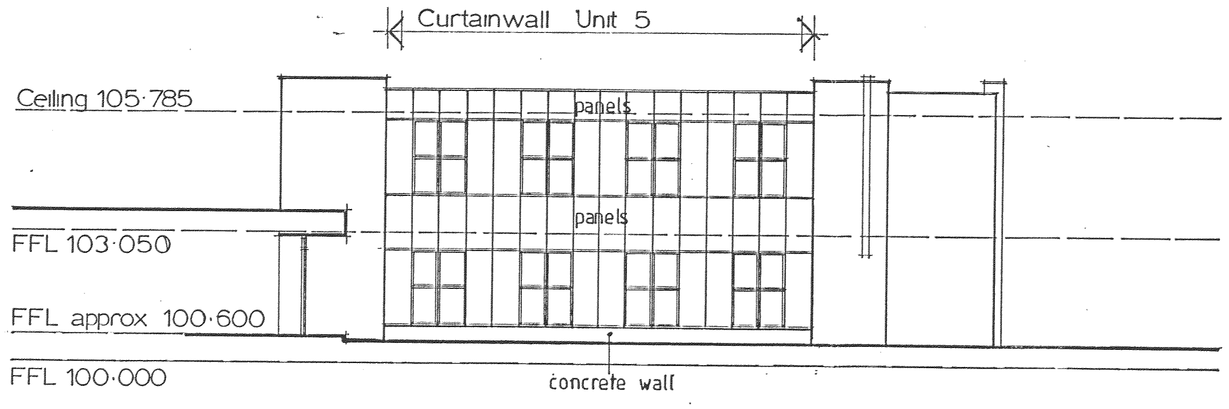

ELEVATION D

This drawing is to be read in conjunction with all other relevant drawings, specifications, schedules, etc.

All dimensions levels etc are to be checked / determined by the appointed contractor.

Generally all existing walls are facing brickwork

DEVELOPMENT CONTROL SERVICES

Client
The Leicestershire Catholic Schools Council

Job
Formation of Fire Escape Staircase + Installation of Replacement Windows / Curtain Walling. St. Martins RC School Stoke Golding Leics.

Title
Floor Layouts + Elevations as Existing.

C.P. ASSOCIATES
CHARTERED SURVEYORS
BUILDING CONSULTANTS
CPA
Braemar Court, 1311a Melton Road.
Syston, Leicester, LE7 2EN.
Telephone: 0116 260 7211
Facsimile: 0116 260 5511
RICS

Dwg. No.	Date
939 - 1	June '08
Scale	Drawn by
1 - 100	J G