DIMENSIONS ARE NOT TO BE SCALED FROM THIS DRAWING
THIS DRAWING IS COPYRIGHT

Rev A: 23.04.09- GCJ - Additional Elevation added in accordance with Planners comments.

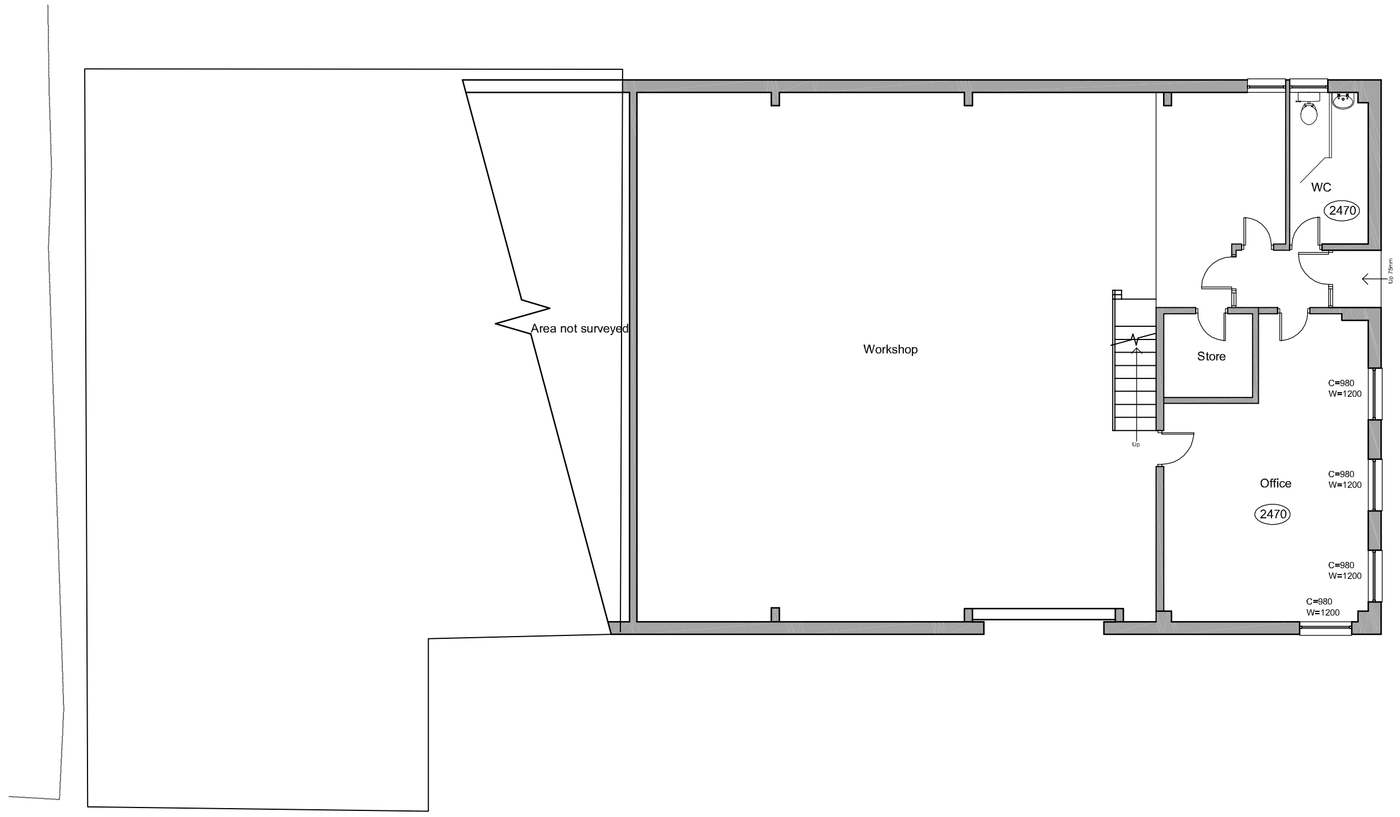

Ground Floor Plan 1:100

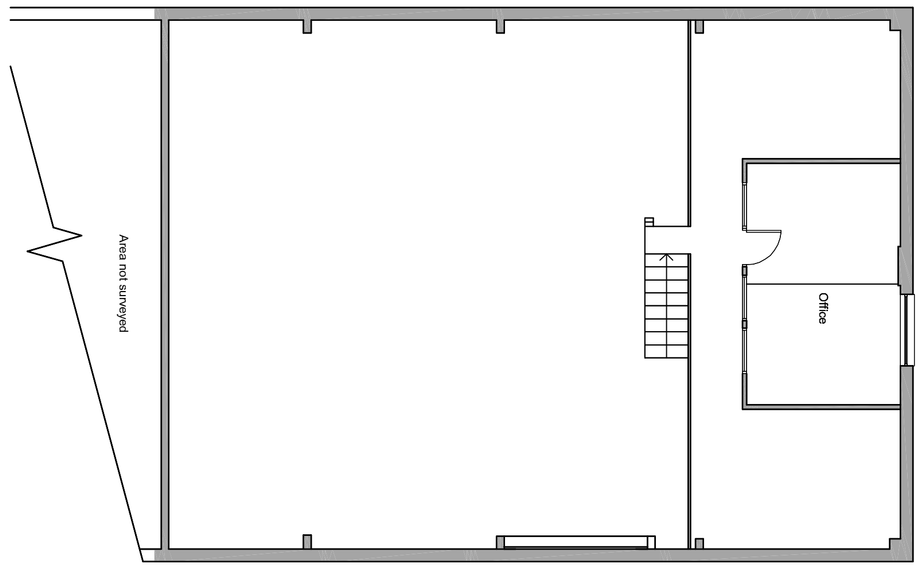

First Floor Plan 1:100

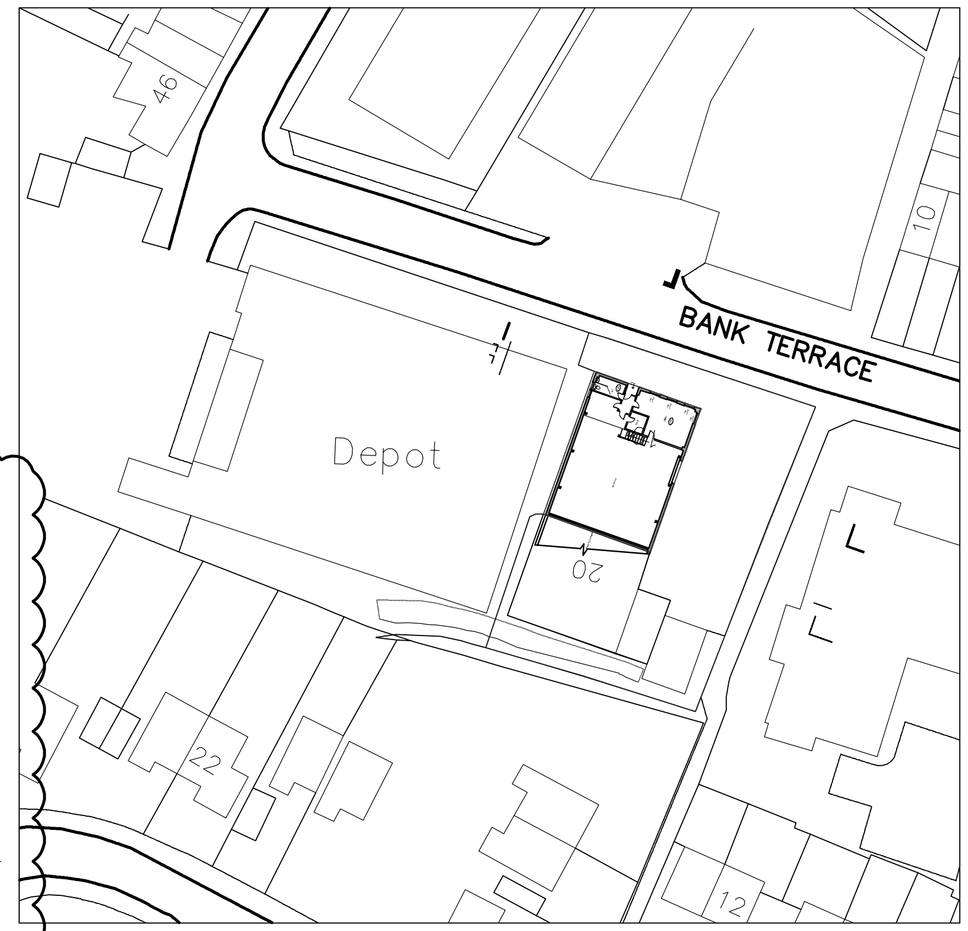

Location Plan 1:500

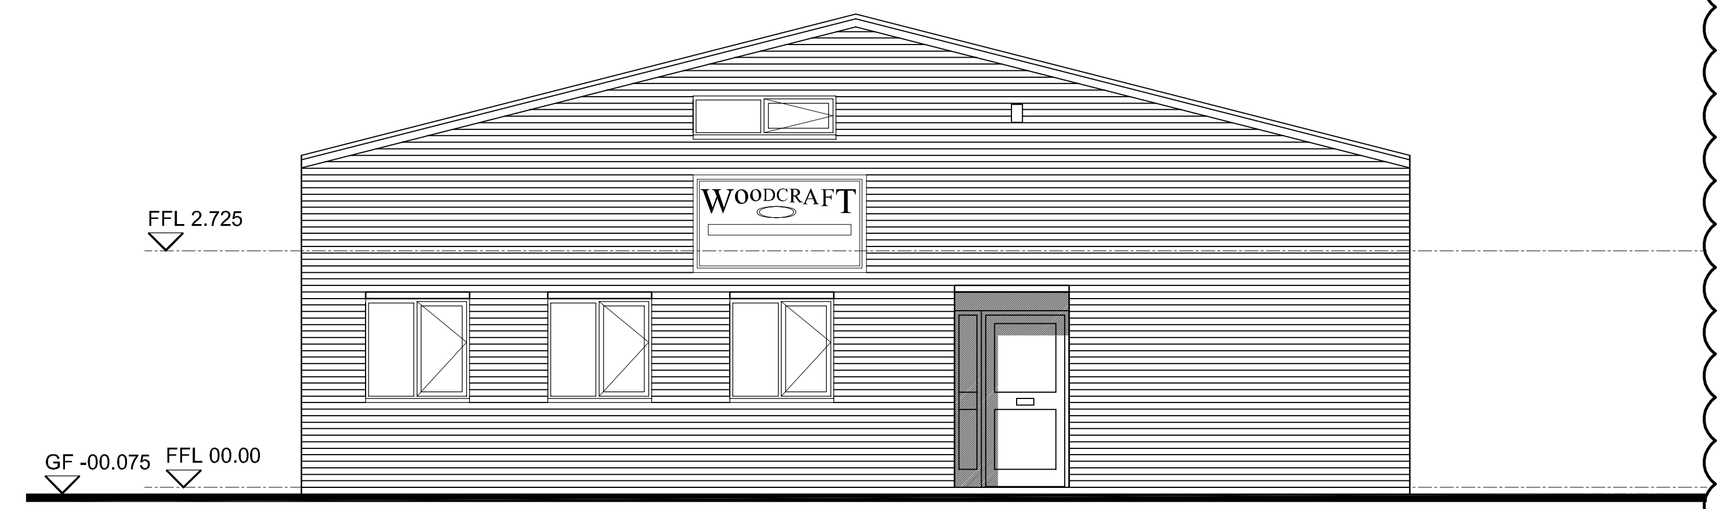

Front Elevation 1:50

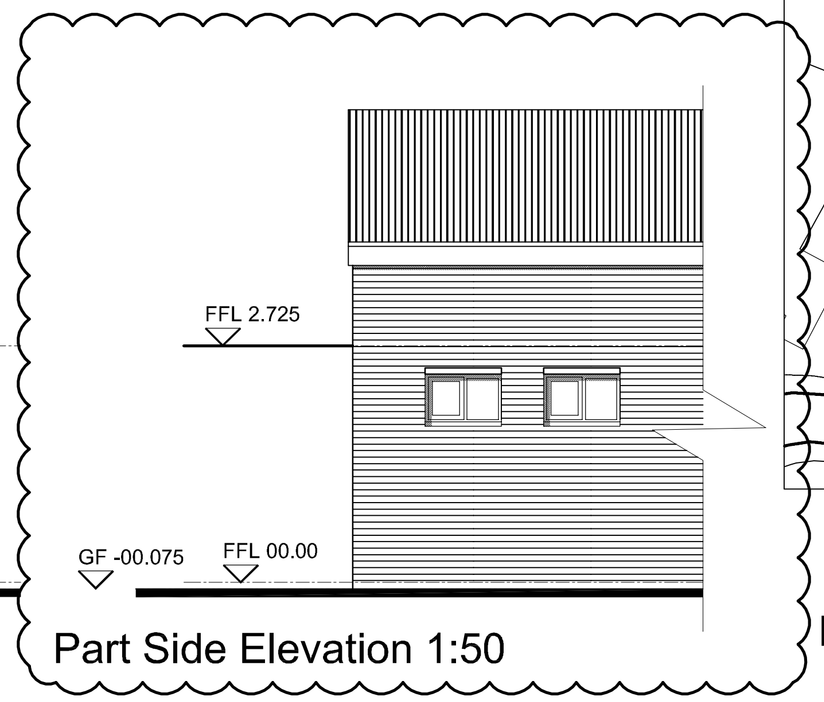

Part Side Elevation 1:50

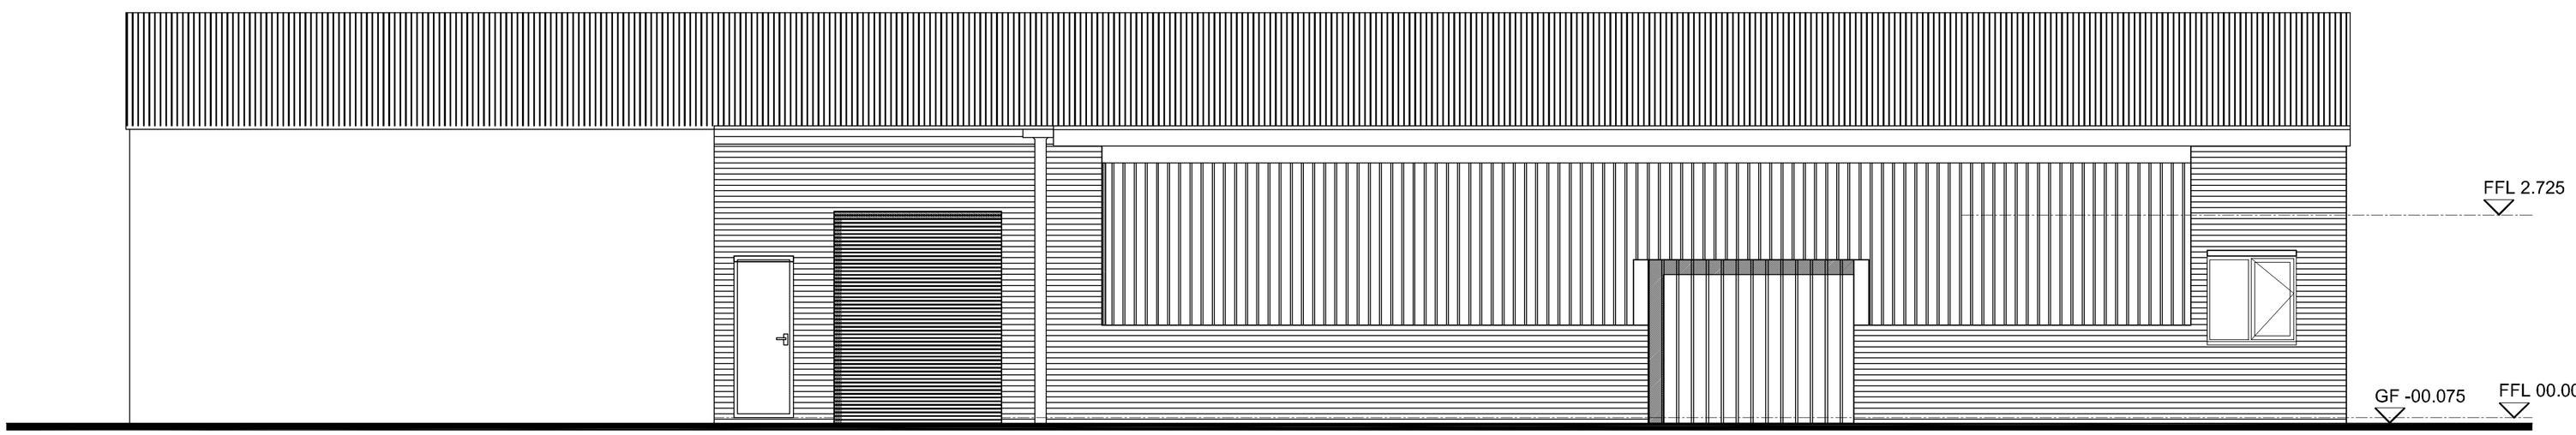

Side Elevation 1:50

True Lens Services
19 Bank Terrace
Barwell
Existing Plans & Elevations

Drawn by: GCJ
Date: Oct 08
Drwg No.: 01-001
Rev: A