


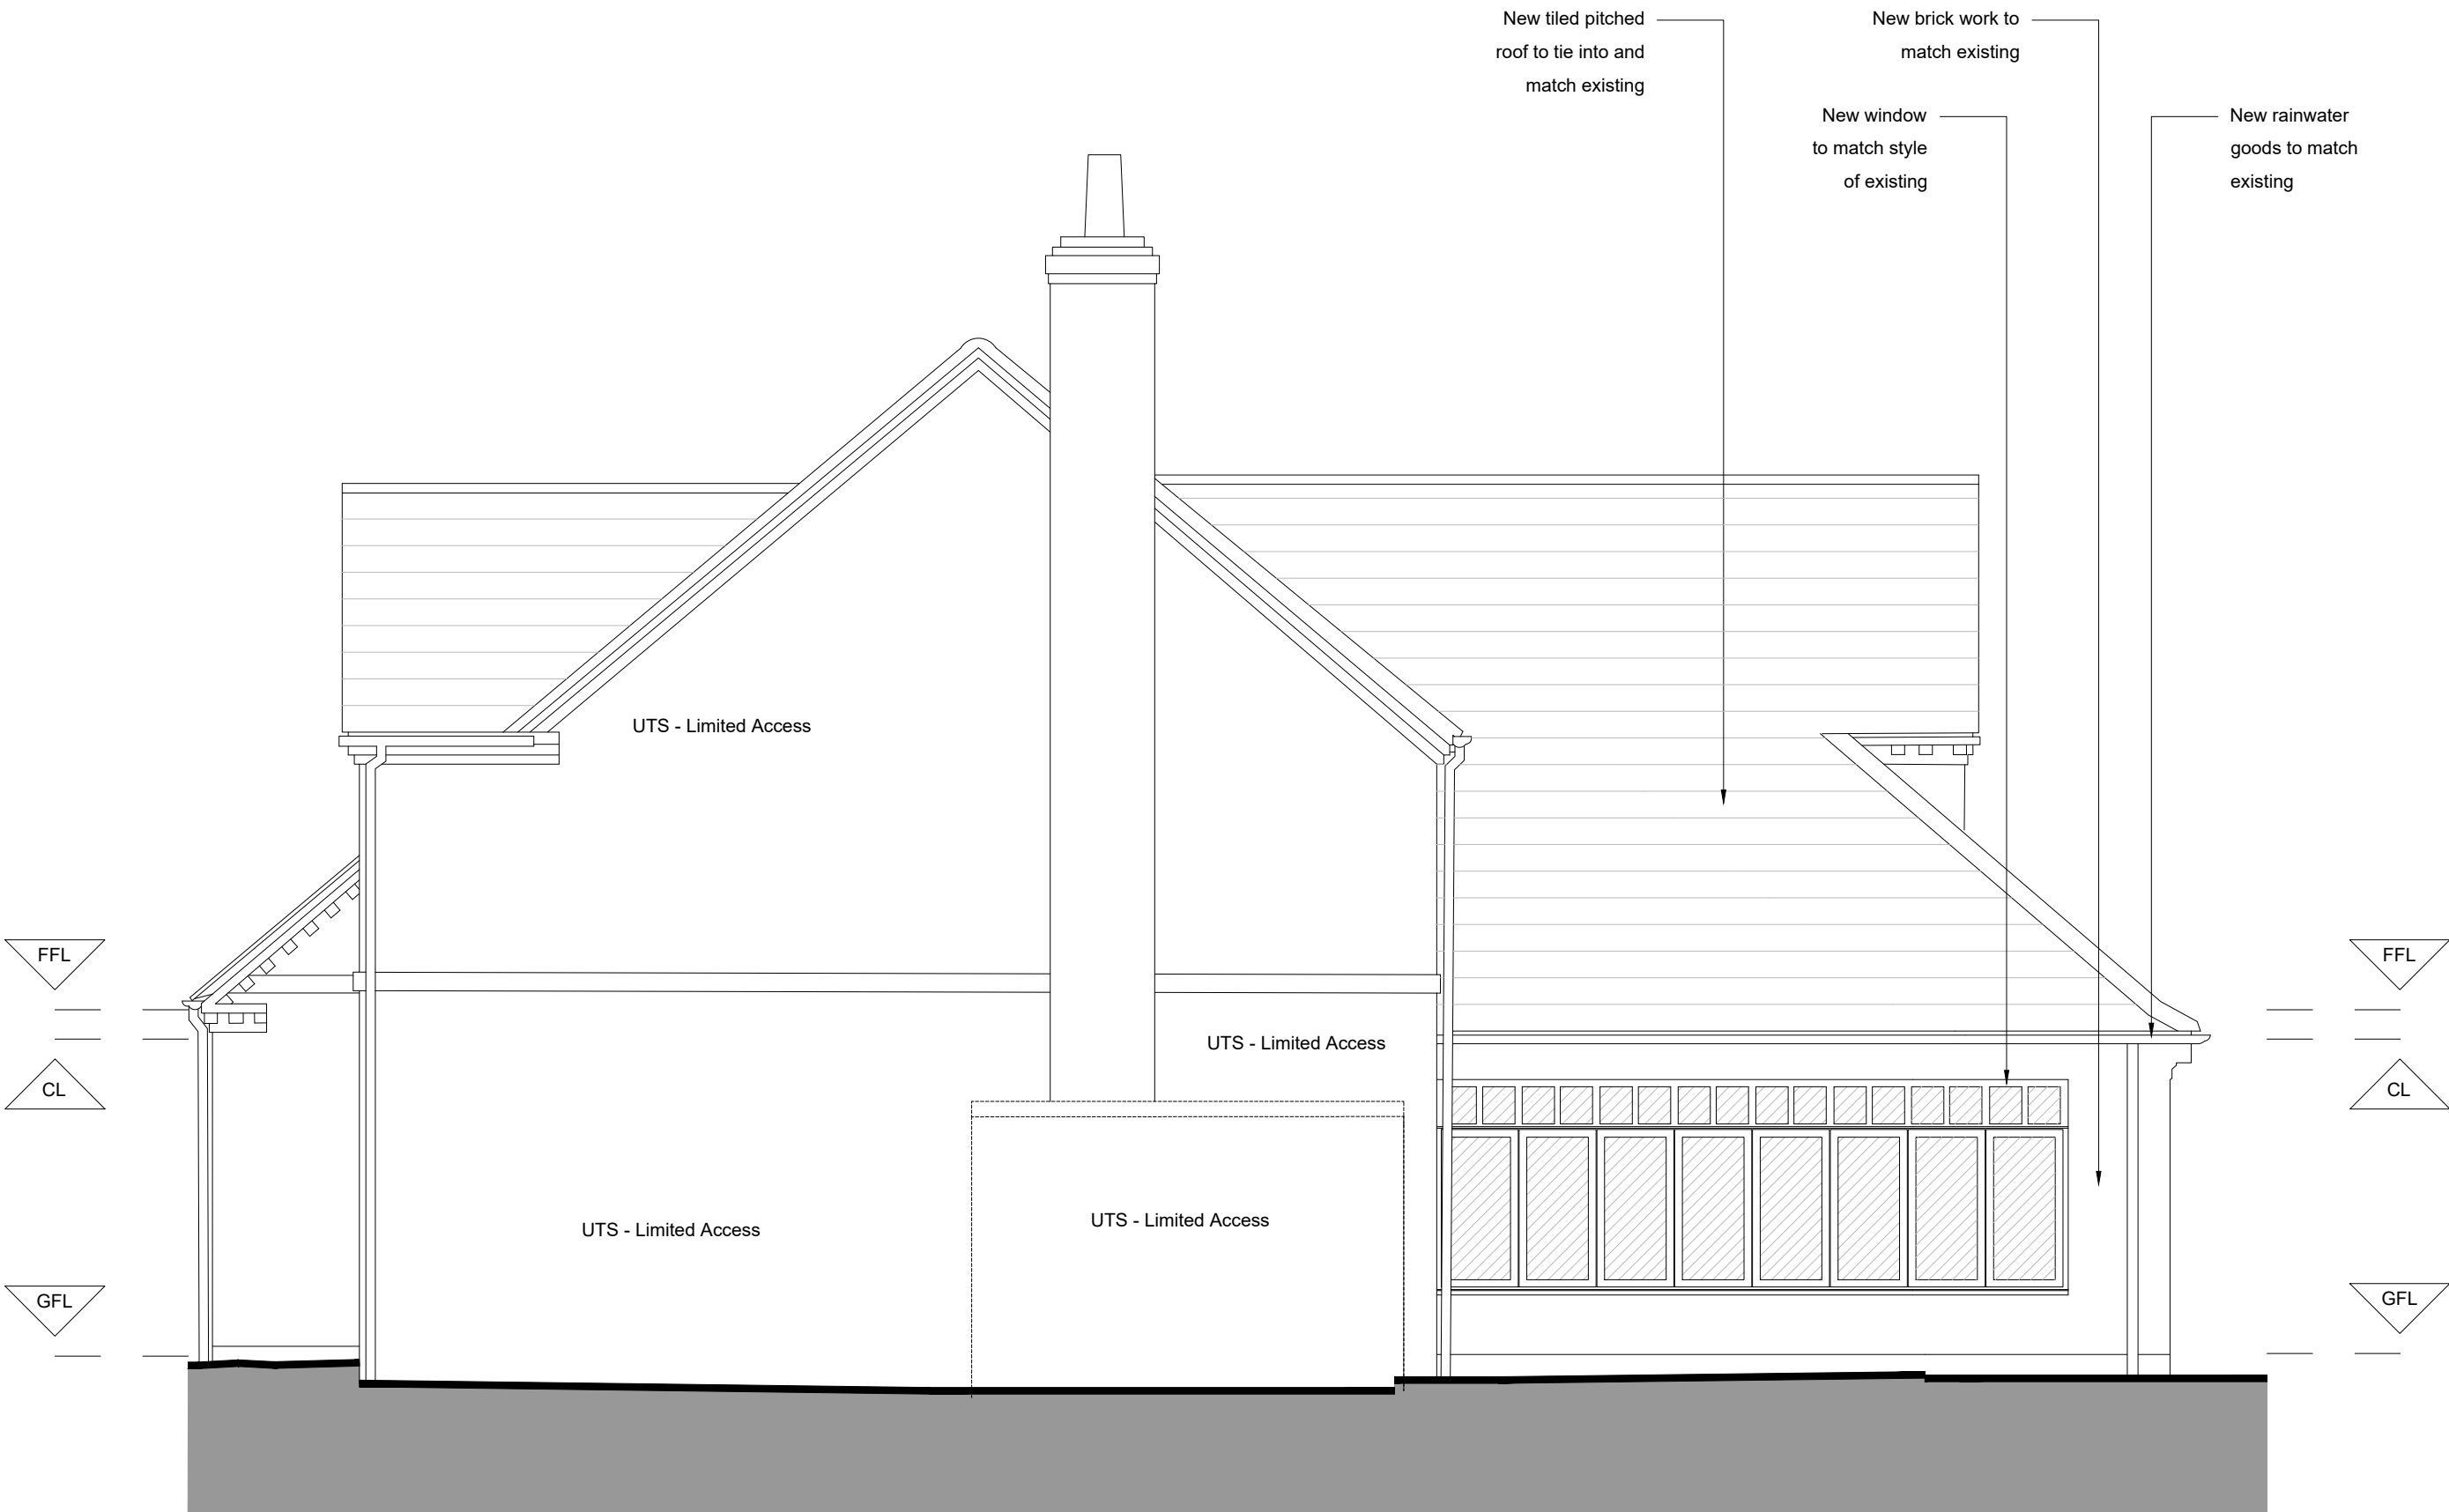

Elevation A
Scale 1:50



Elevation B
Scale 1:50




Elevation C
Scale 1:50



Elevation D
Scale 1:50

AMENDMENTS

DO NOT SCALE Figured dimensions must be taken in preference to scaled dimensions and any discrepancies or errors are to be referred to the Architect. Contractors, sub-contractors and suppliers must verify all dimensions on site before commencing work or making any workshop drawings. Copyright Reserved ©

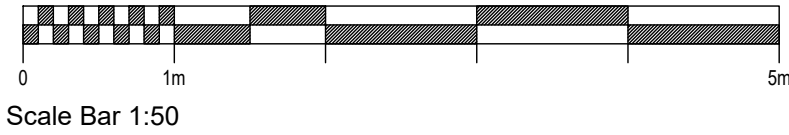

DRAWING TITLE
Proposed Elevations

JOB TITLE
Daly - Nailstone

DRAWING NUMBER
WA 638 (04) 03

SCALE
1:50 @ A1

DATE
18.09.23

DRAWN
KW

CHECKED
KW

STATUS
PLANNING

CONTACT
0116 254 1830
waltersarchitects.com
info@waltersarchitects.com

Suite 2.21
St. Martins House
7 Peacock Lane
Leicester
LE1 5PZ

**Walters
Architects**