
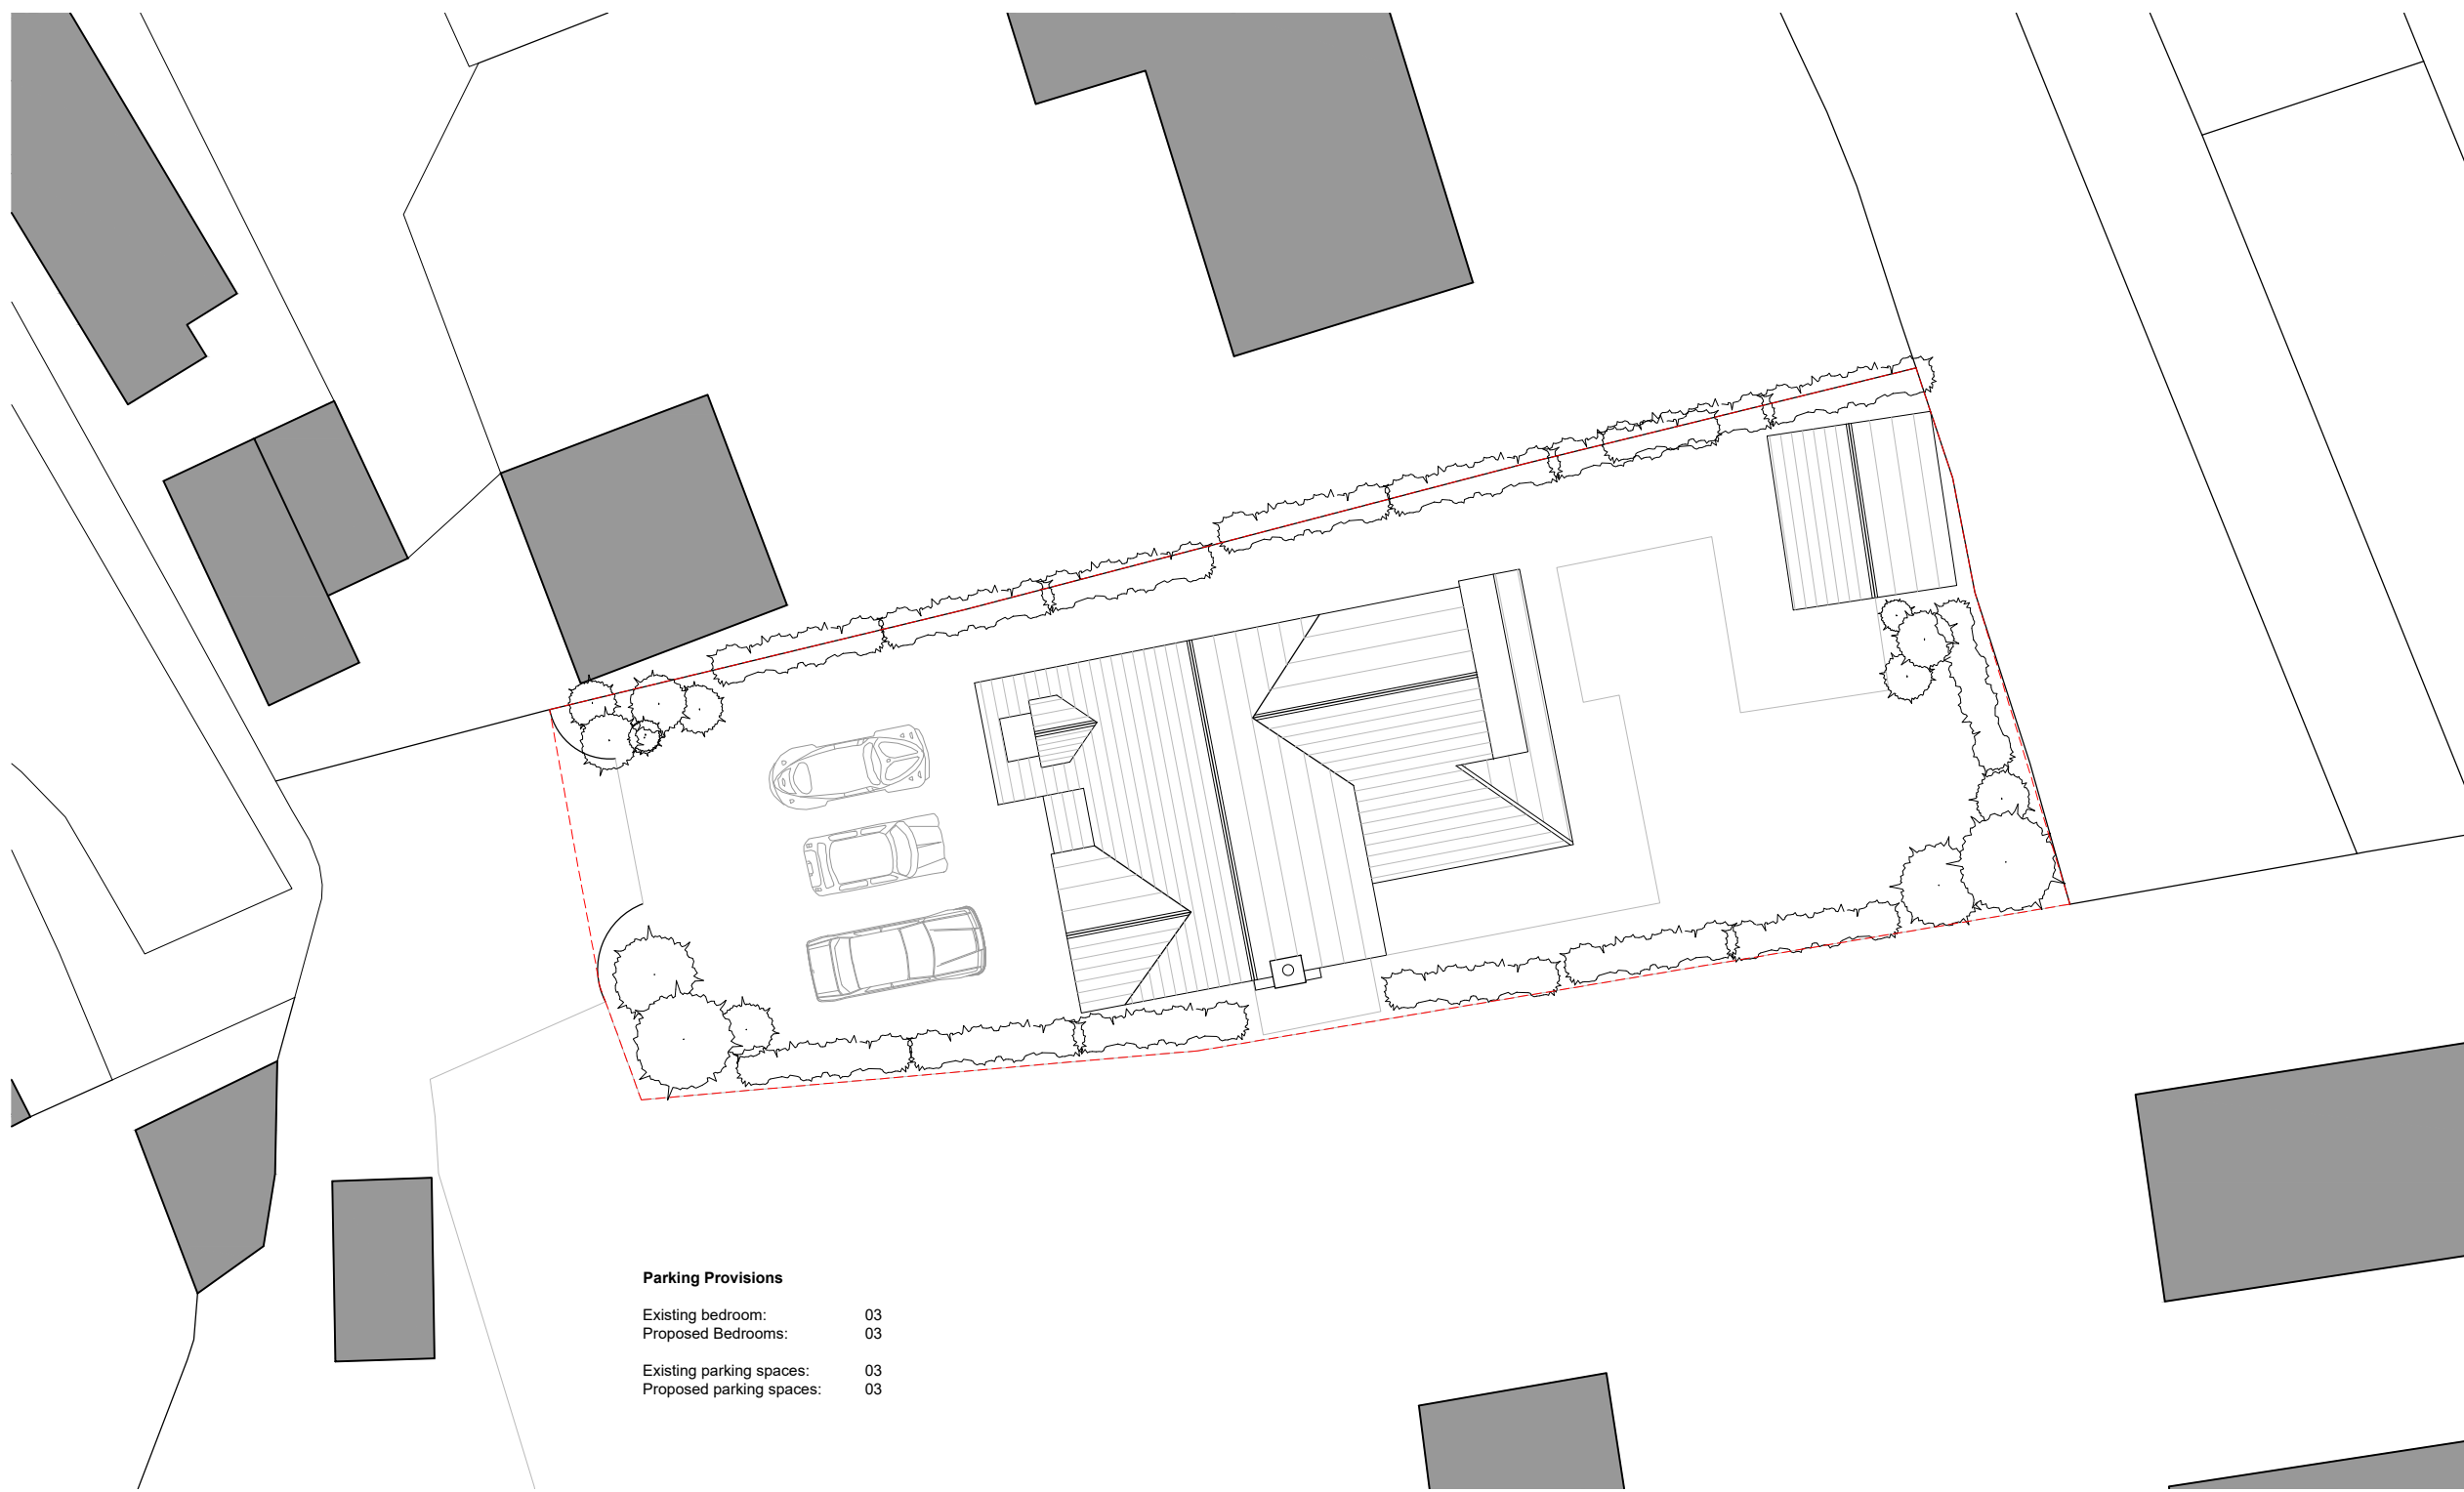


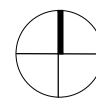


Parking Provisions

Existing bedroom:	03
Proposed Bedrooms:	03
Existing parking spaces:	03
Proposed parking spaces:	03

AMENDMENTS

DO NOT SCALE Figured dimensions must be taken in preference to scaled dimensions and any discrepancies or errors are to be referred to the Architect. Contractors, sub-contractors and suppliers must verify all dimensions on site before commencing work or making any workshop drawings. Copyright Reserved ©

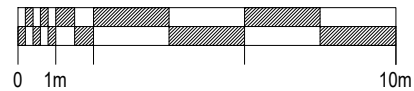

Scale Bar 1:200

DRAWING TITLE
Proposed Parking Provisions Plan

JOB TITLE
Daly - Nailstone

DRAWING NUMBER
WA 638 (04) 04

SCALE
1:200
@A3

DATE
18.09.2023

DRAWN
JR

CHECKED
KW

STATUS
PLANNING

CONTACT
0116 254 1830
waltersarchitects.com
info@waltersarchitects.com

Suite 2.21
St. Martins House
7 Peacock Lane
Leicester
LE1 5PZ

**Walters
Architects**