

Elevation To
Southern Boundry
(front)



Elevation To
Cottages

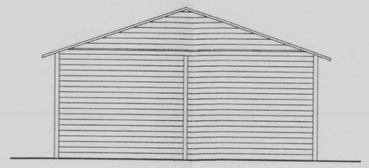

Elevation To
Boundry Of No 12

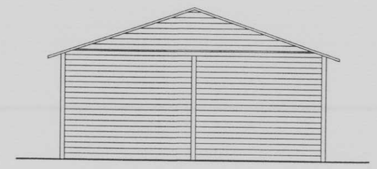

Elevation To
Boundry With Bank

GARAGE,
Purpose built by
Warwick Buildings LTD
specialist manufacturer.
Approx 6.1m x 6.1m.
Timber framework and cladding.
Timber up and over doors.

GARAGE ROOF,
Tile effect mineral felt

All specifications in accordance
with Warwick Buildings plans
and reccommendations

Driveway and turning area, finish
in gravel with permeable drainage

Note: site is flat and level

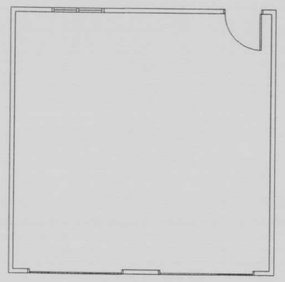

Floor Plan

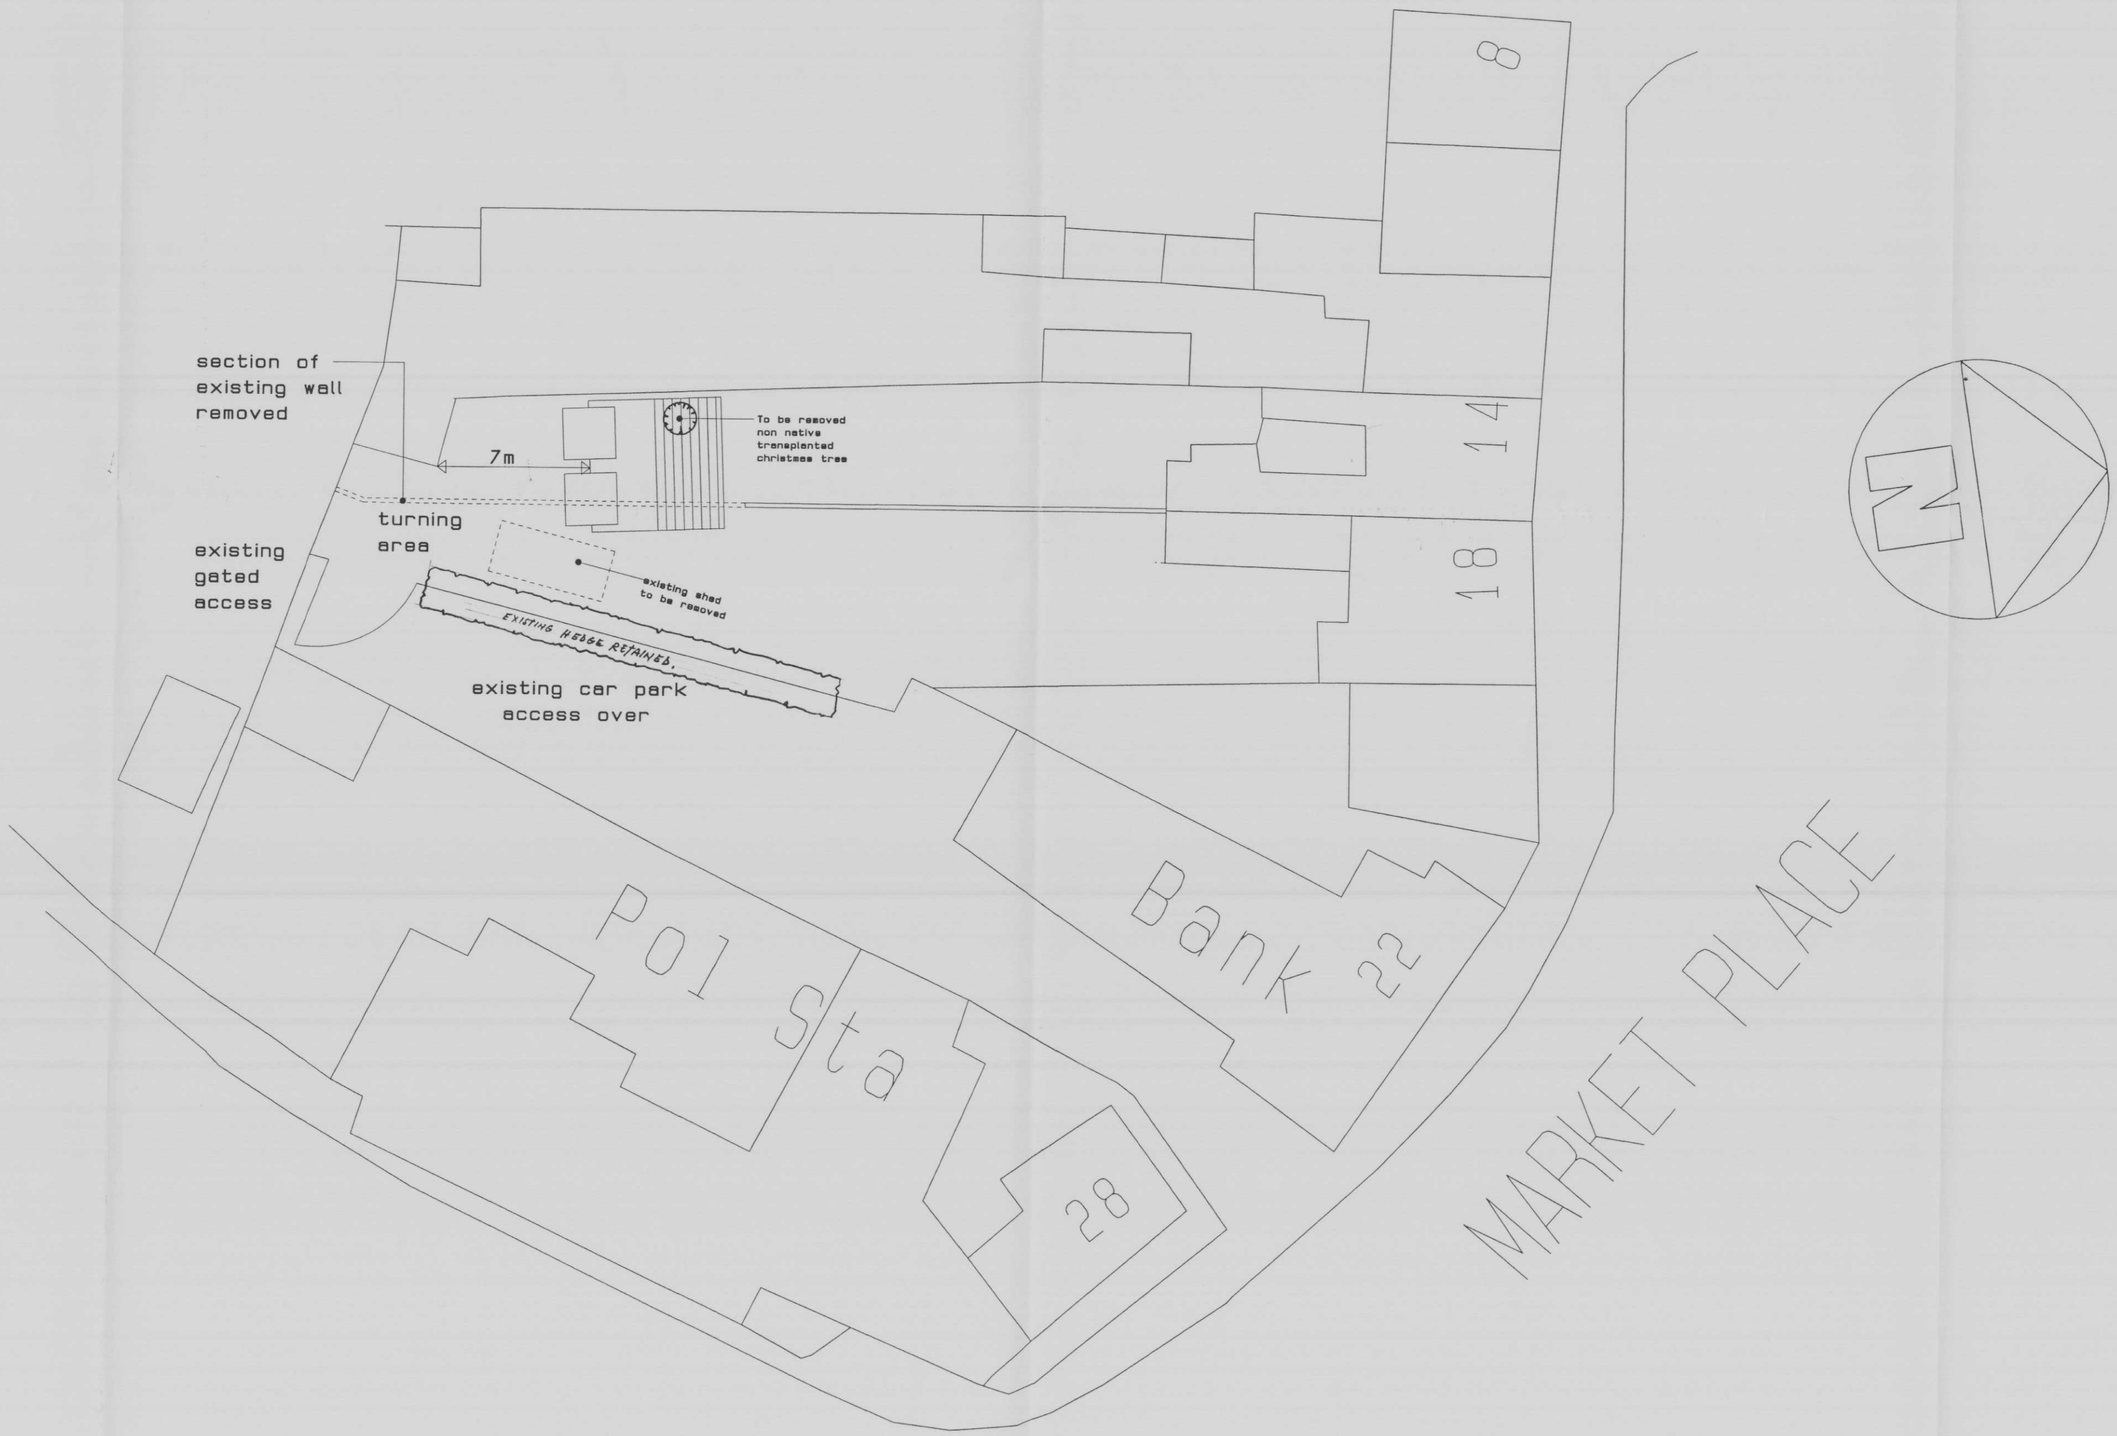

Plan Showing Proposed Location Of New Timber Garage

10/00643/FUL

CLIENT
Mr & Mrs I R Lander

JOB TITLE
Land To The Rear Of
14-18 Market Place
Market Bosworth
CV13 OLE

DRAWING TITLE
Proposed Timber
Garage To The Rear
Of Terraced Cottage

DEVELOPMENT SERVICES
RECEIVED
16 AUG 2010

SCALE	DATE	DRAWN BY
1:100 & 1:200	May 2010	D Wilkinson A Moore

PP - 01190756.

DRG NO
4229 - 0139 | 2