
PLANNING PROPOSALS - RECTORY LANE, NAILSTONE, LEICS.

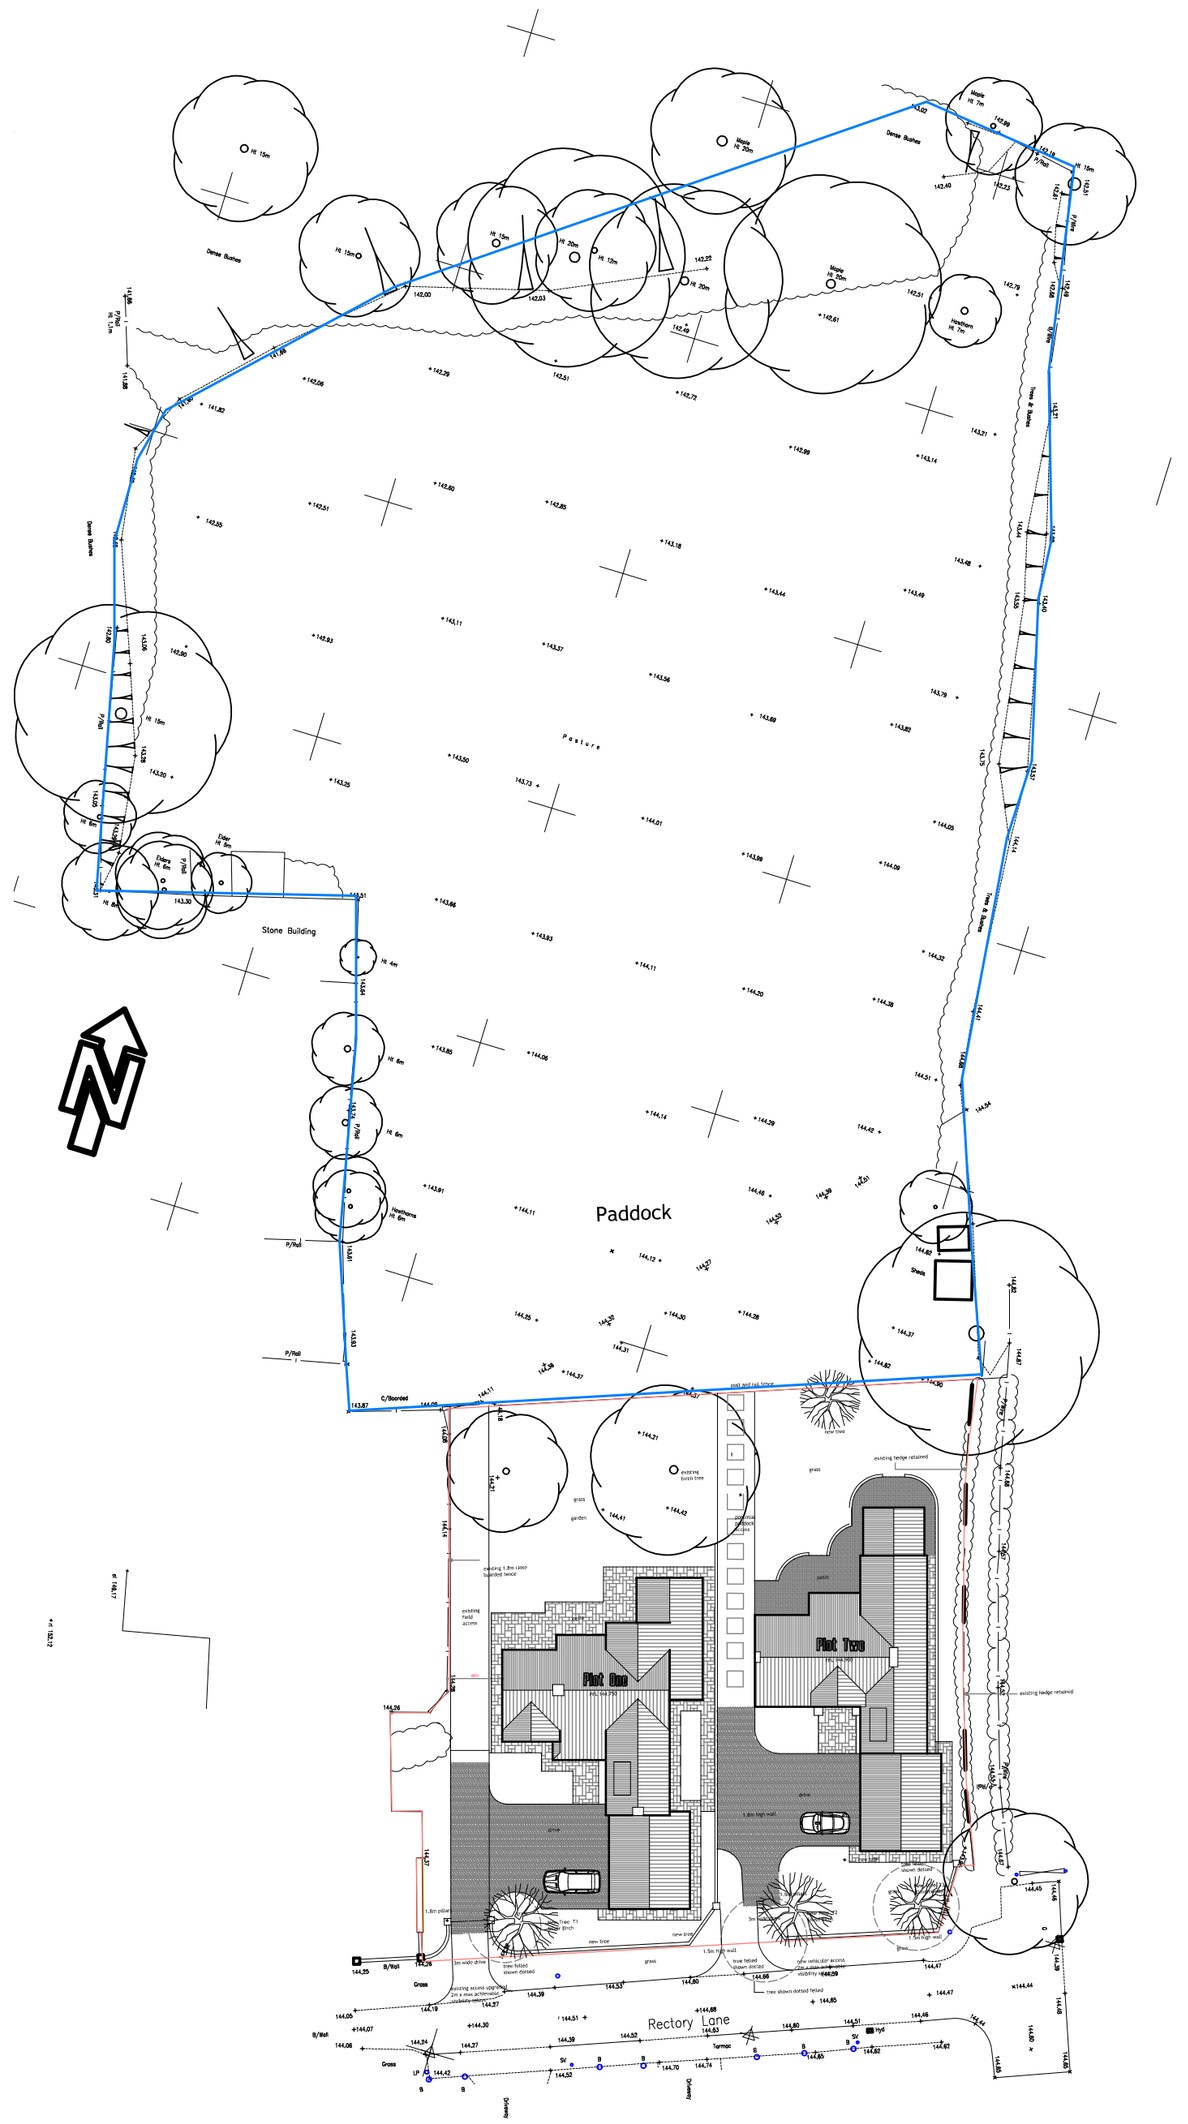


1:500 site plan




1:200 street scene



sketch perspective

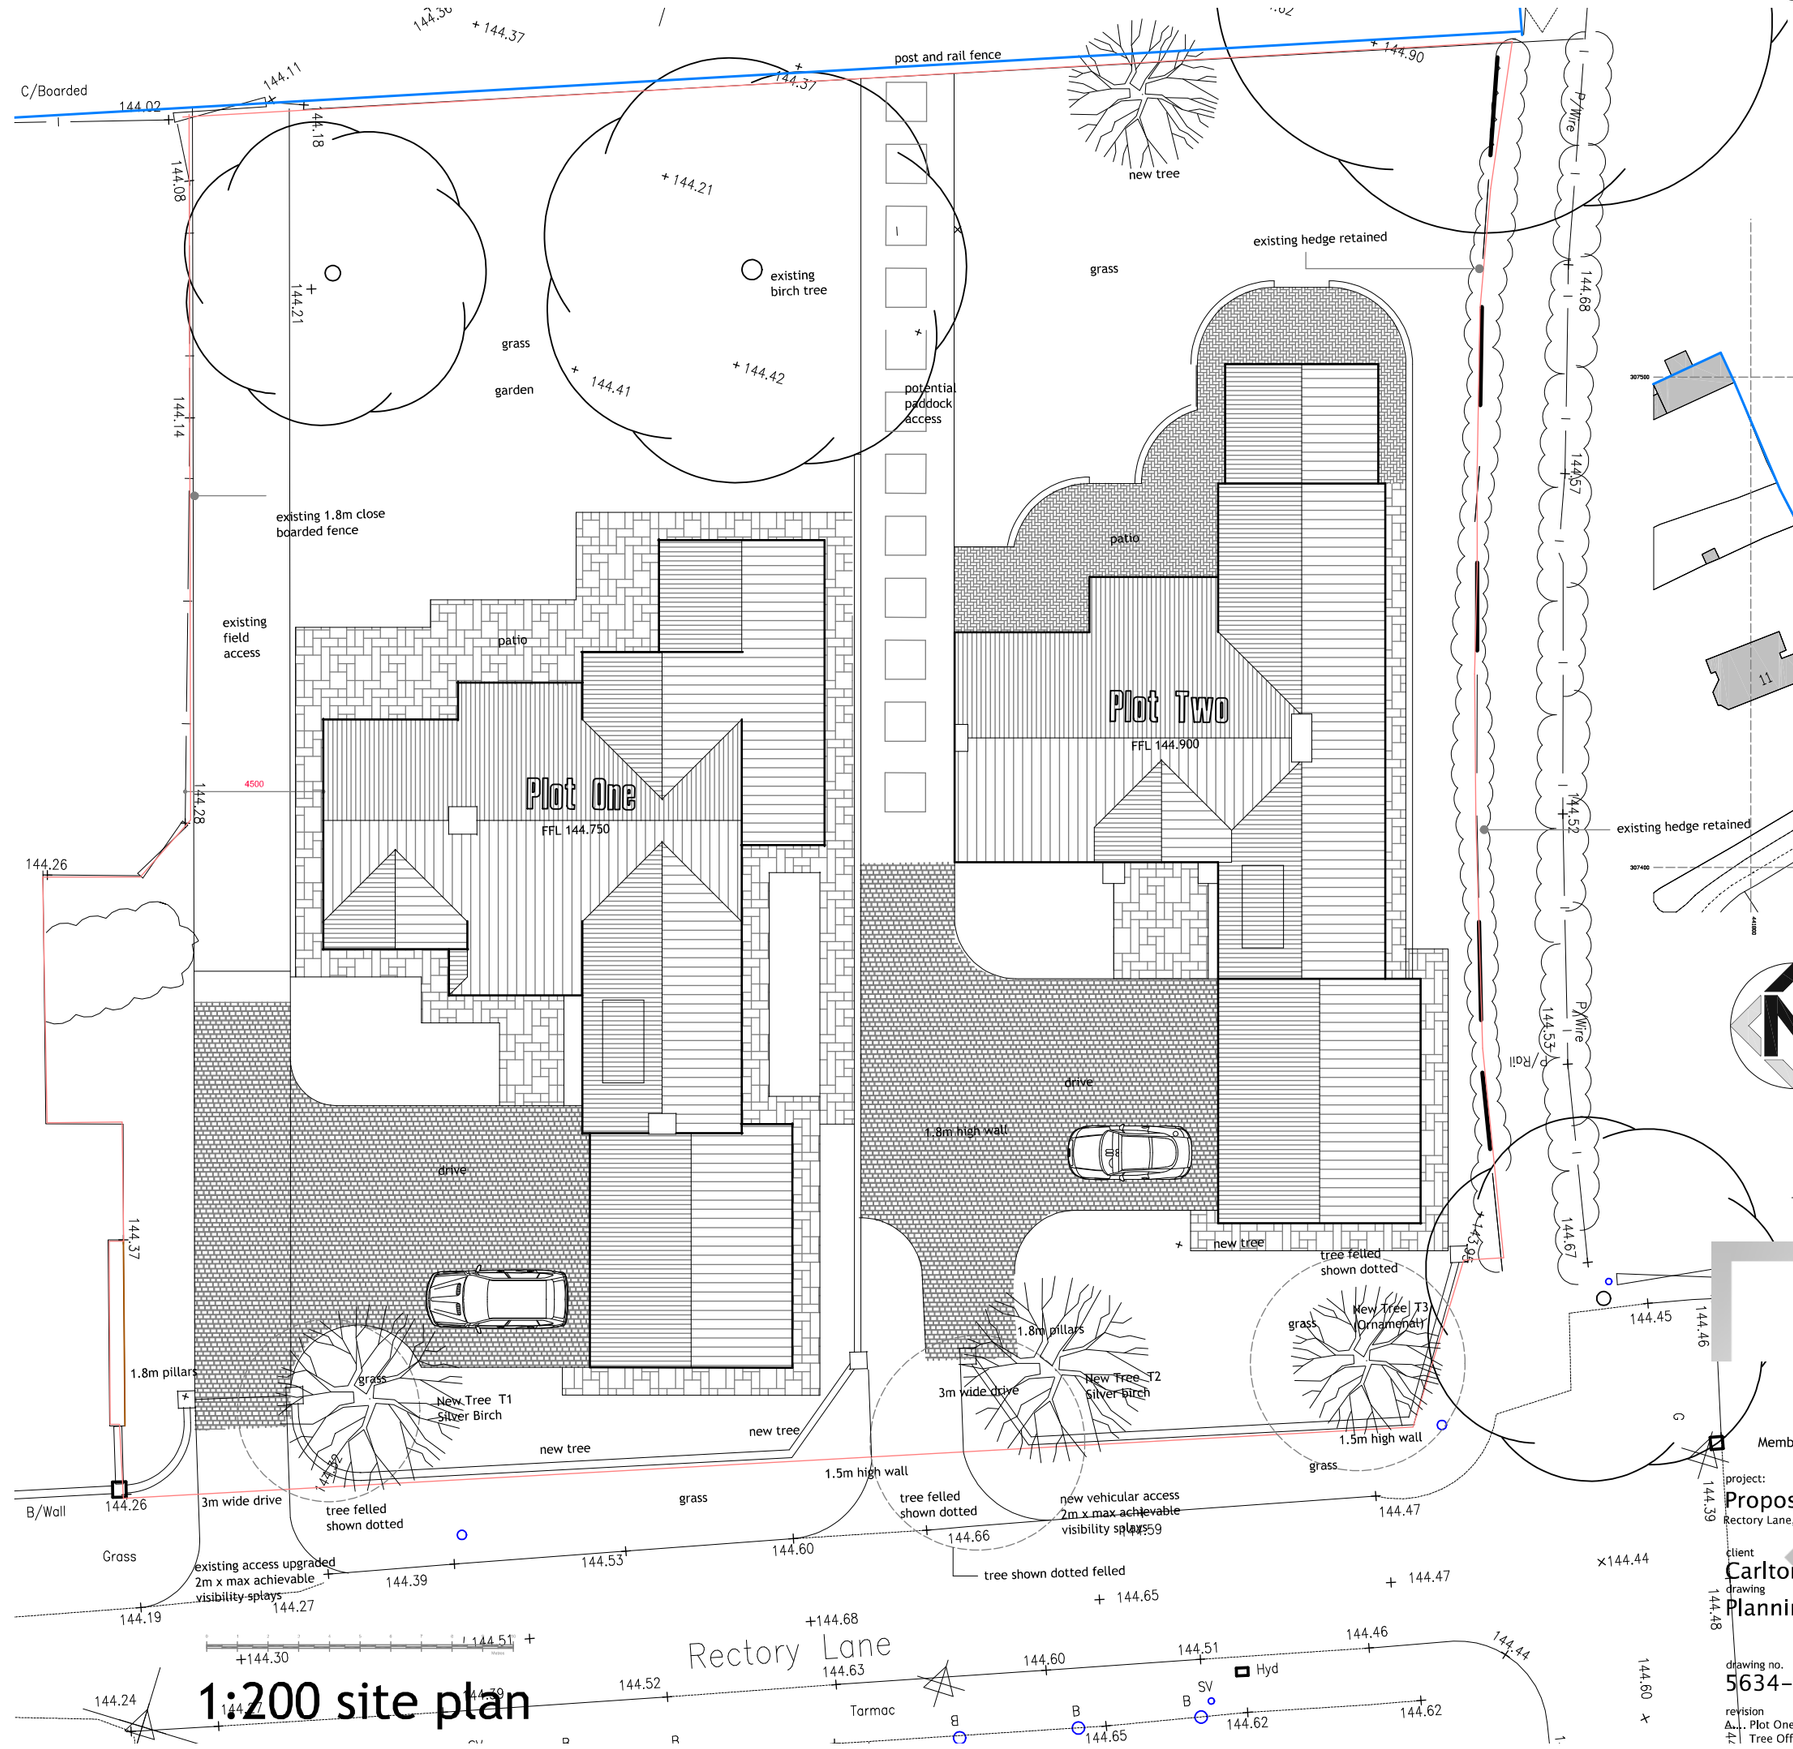

1:200 site plan

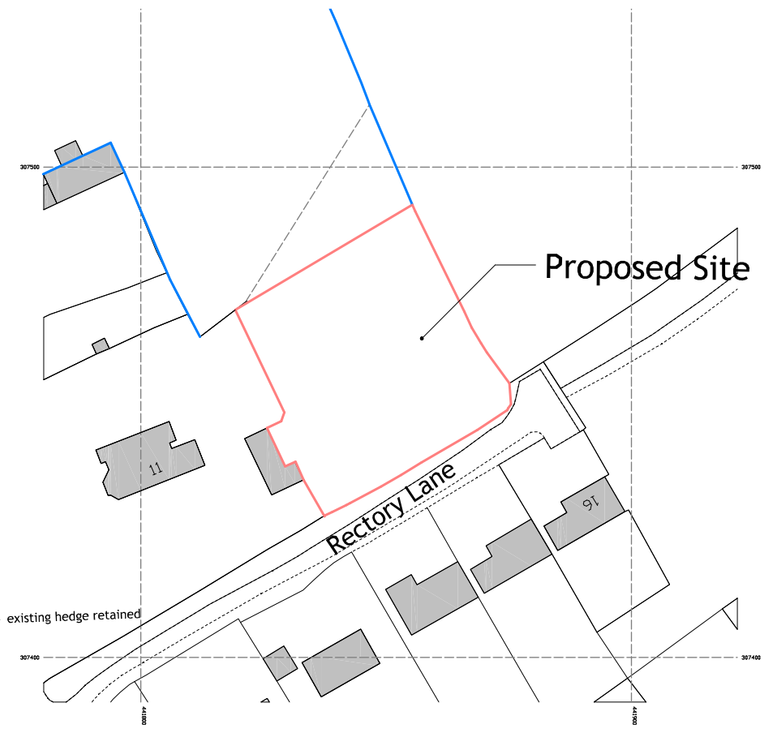

site location plan

NOTE
This drawing and design is copyright and must not be reproduced in part or in whole without prior written consent. Contractors must verify all dimensions on site before commencing work or preparing shop drawings.

DCI Architecture Limited
27, Trinity Close,
Ashby de-la Zouch
Leicestershire
LE65 2GR
Tel& Fax: 01530 416700
Email: dcl.arch@gmail.com
Member of the Chartered Institute of Architectural Technologists

project:
Proposed Residential Development
Rectory Lane, Nailstone,, Leicestershire

client
Carlton Select Homes Ltd.

drawing
Planning Drawings – Site Plans

drawing no.
5634–CH.03

drawing by:
Darren Insley

revision
A.. Plot One repositioned 2no trees removed and added as per Tree Officer recommendation. 10.02.10

date:
November 2009

scale
1:200, 1:500, 1:1250