
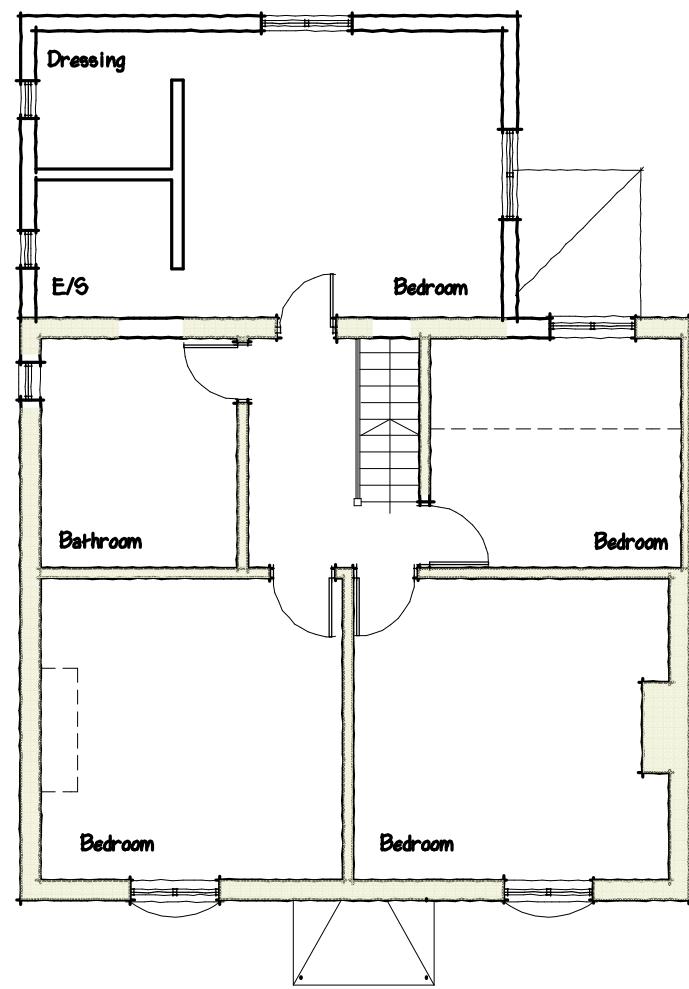
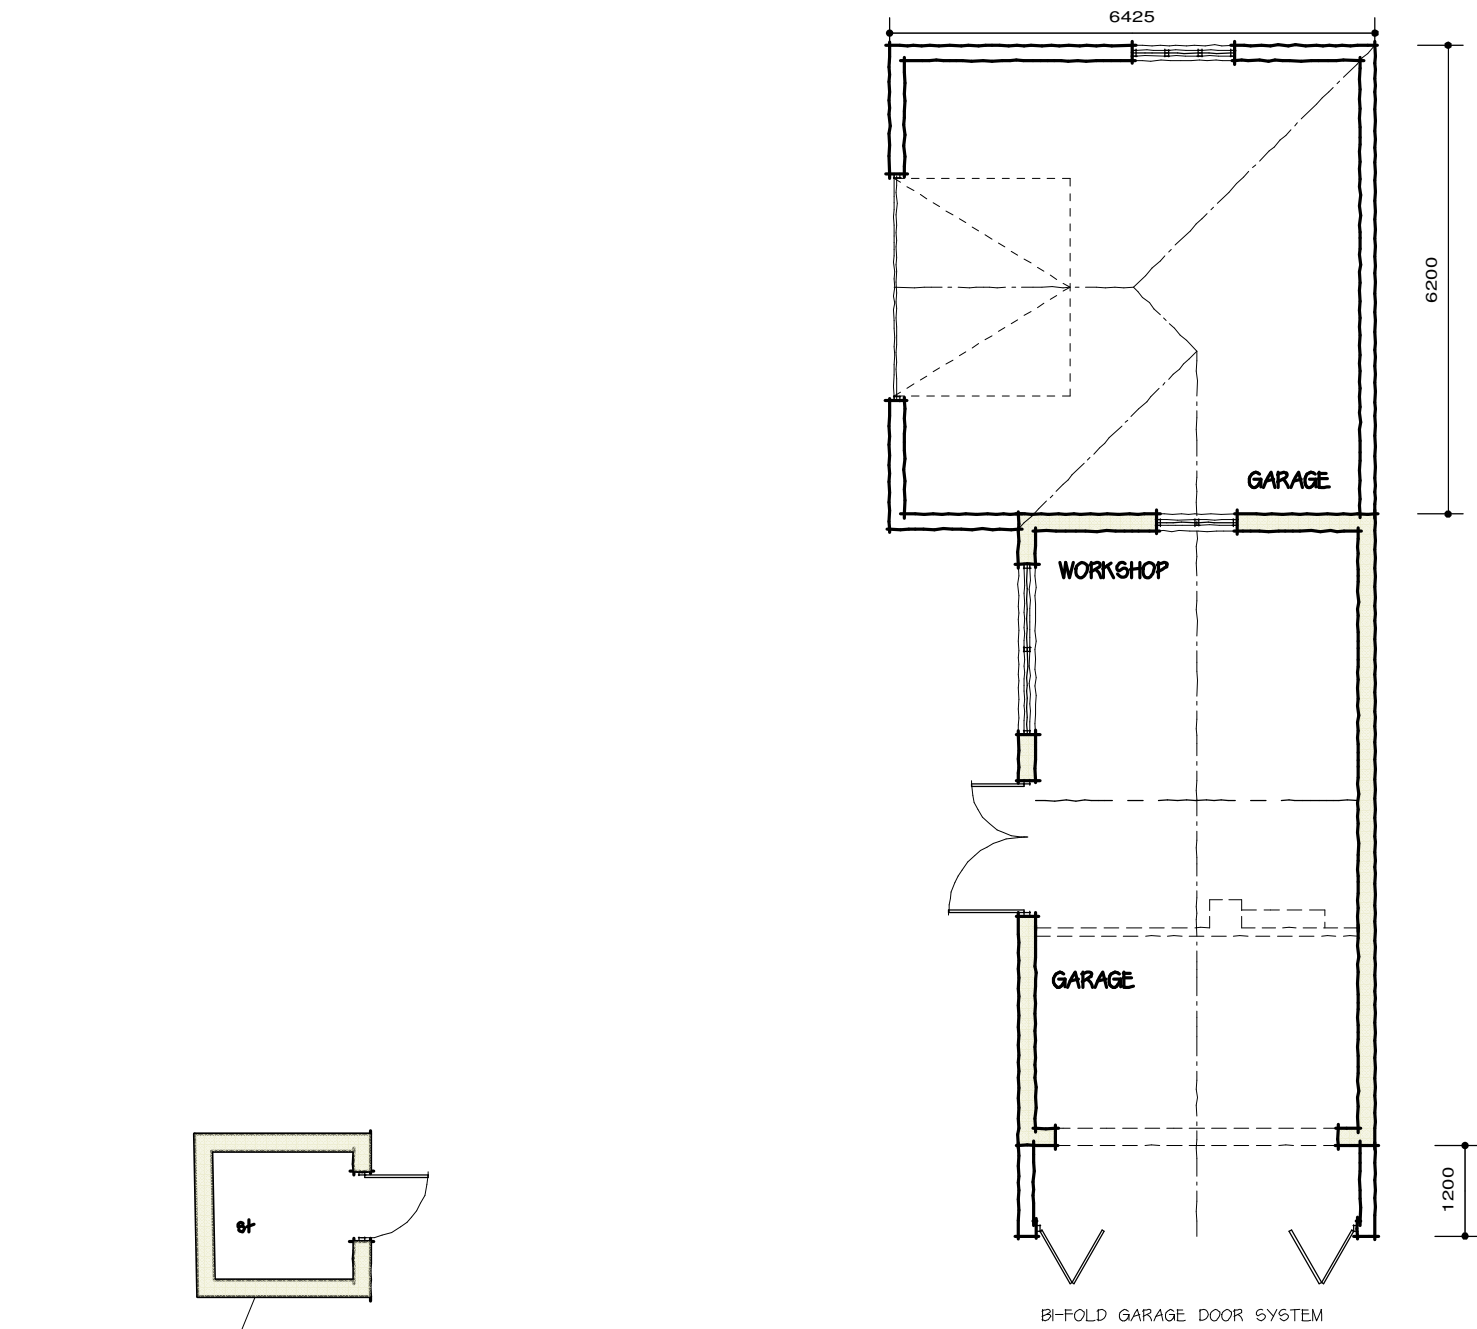


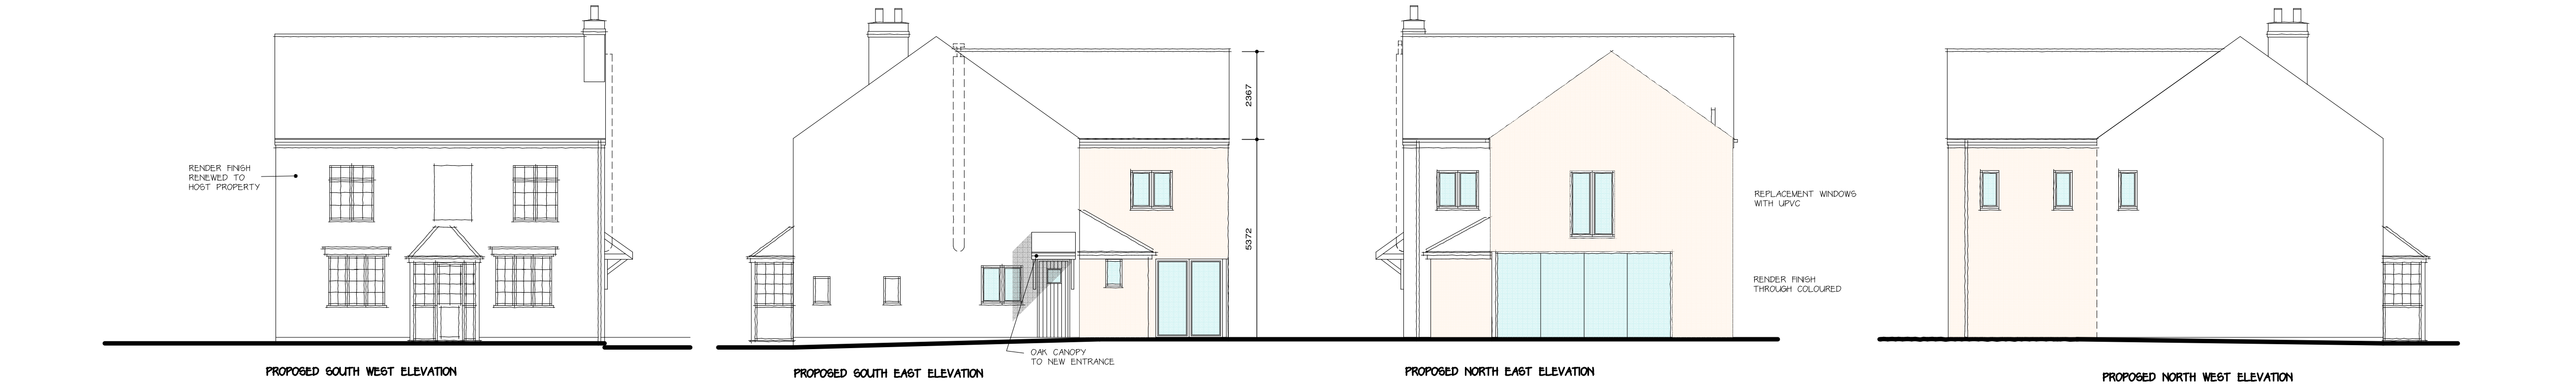

This Drawing is the Copyright of J.E.D. Design (A.S.) Ltd and is not to be reproduced without prior consent

REVISIONS

Rev	Description	Date	By

NOTES

Job:
Proposed Extensions/Alterations,
49, Main Street,
Thornton,
Leics.
For
MR B. MURPHY & MS F.LISTER

Title:
Planning

Scale: 1:100
Drwg No: 3272/2
Date: Jan 24
Rev: 1
J.E.D. Design
(Architectural Services) Ltd
Member of the Chartered Institute of Architectural Technologists
The Drawing Room, Gunpowder Close, Great Bowden, Leics, LE16 7HB
Email: jeddesign@yahoo.com Mobile: 07760 224851