


This Drawing is the Copyright of J.E.D. Design (A.S.) Ltd
and is not to be reproduced without prior consent

REVISIONS

Rev	Description	Date	By

NOTES

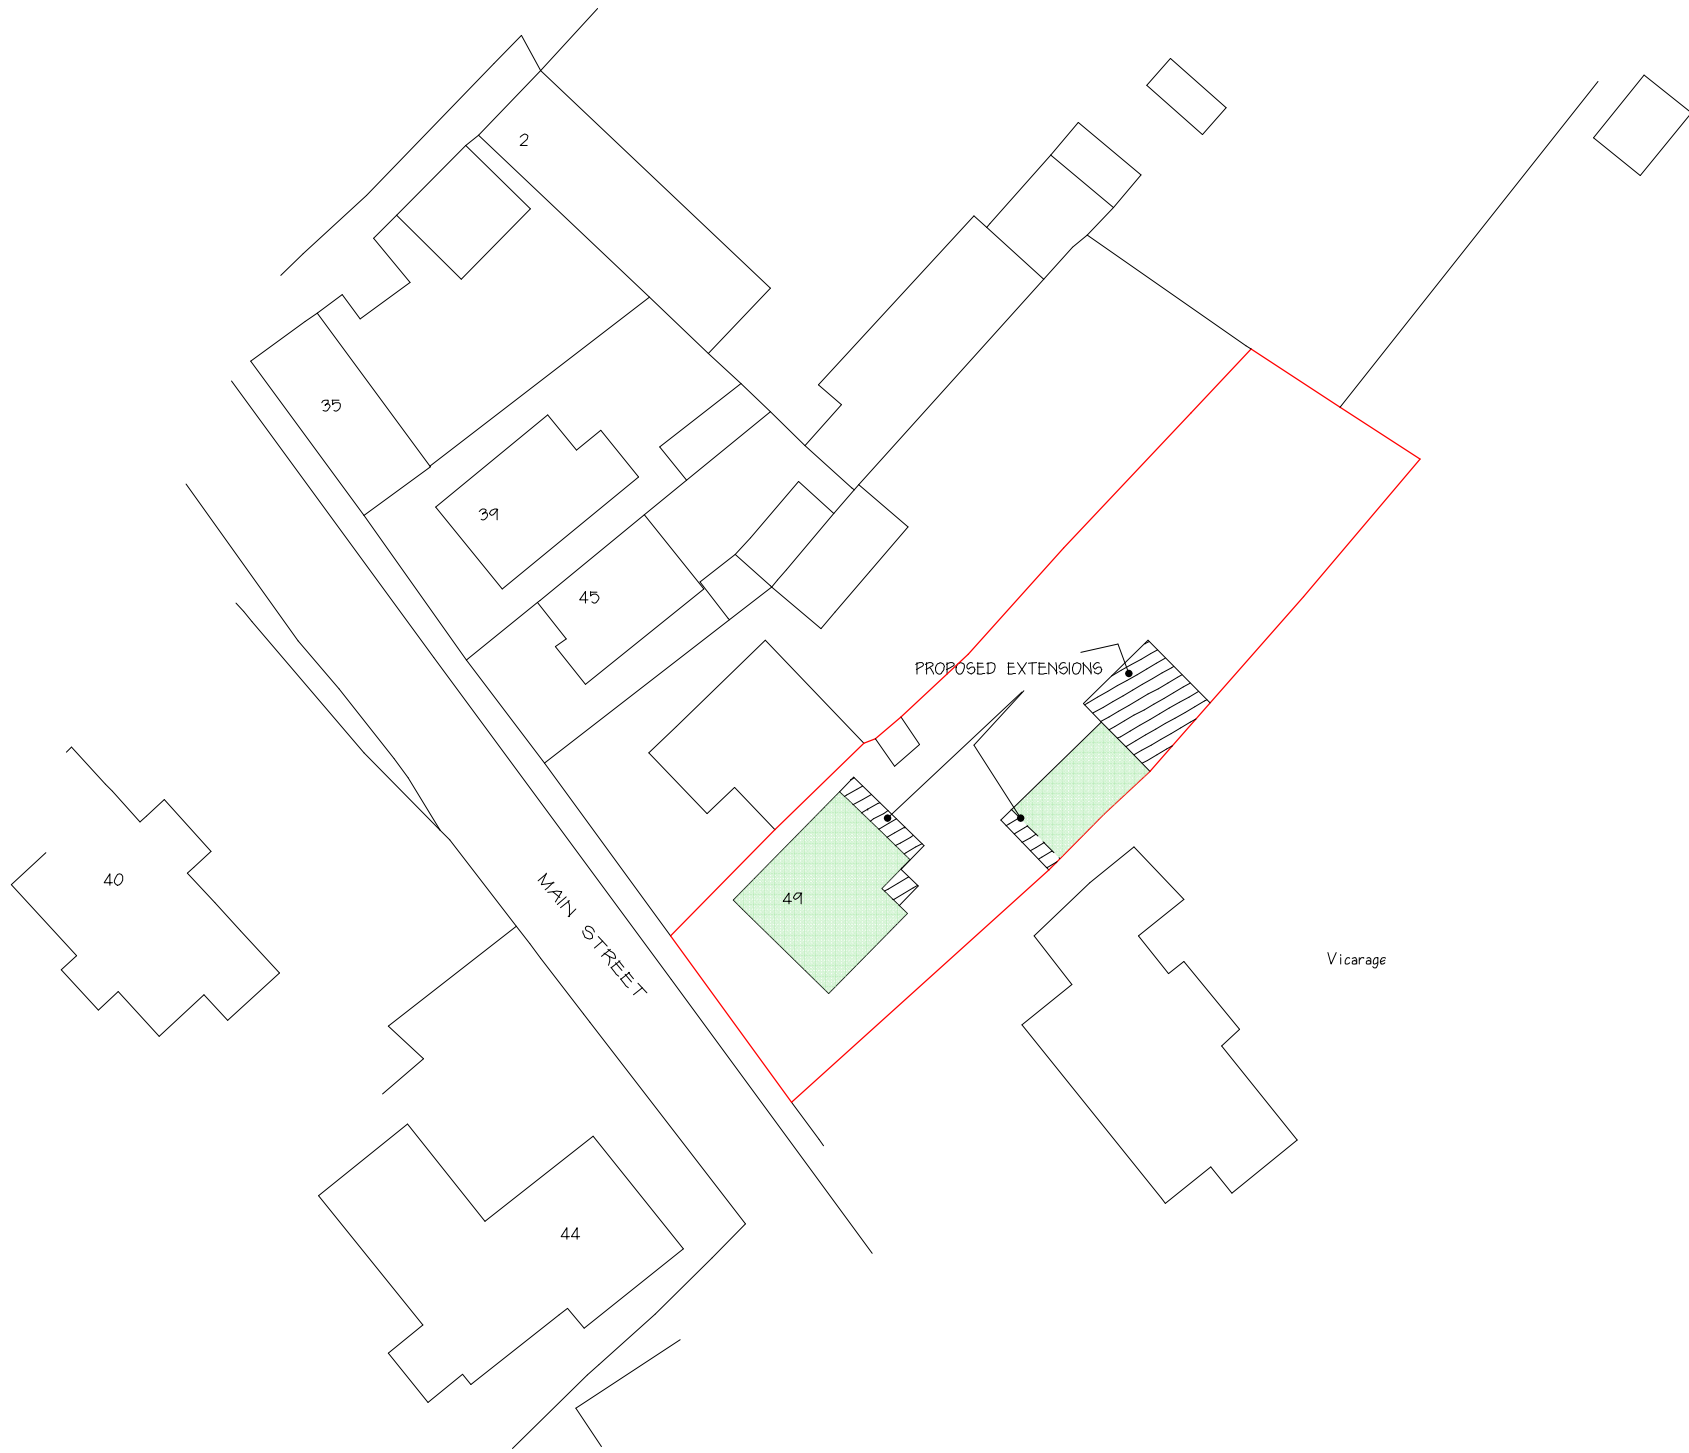


Crown Copyright and database rights 2023 OS Licence no. 100041041

BLOCK PLAN : Scale : 1:500



Crown Copyright and database rights 2023 OS Licence no. 100041041

LOCATION PLAN : Scale : 1:1250

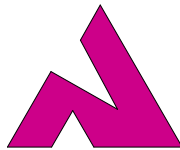

Job:
Proposed ExtensionS/Alterations,
49, Main Street,
Thornton,
Leics.

For
MR B.MURPHY & Ms F.LISTER

Title :
Location Plan

Scale: 1:1250/500	Dwg No: 3272/3	Date: Jan 24	Rev:
----------------------	-------------------	-----------------	------

J.E.D. Design
(Architectural Services) Ltd
Member of the Chartered Institute of Architectural Technologists
The Drawing Room, Gunnsbrooke Close, Great Bowden, Leics, LE16 7HB
Email: jeddesign@yahoo.com Mobile: 07760 224851

