

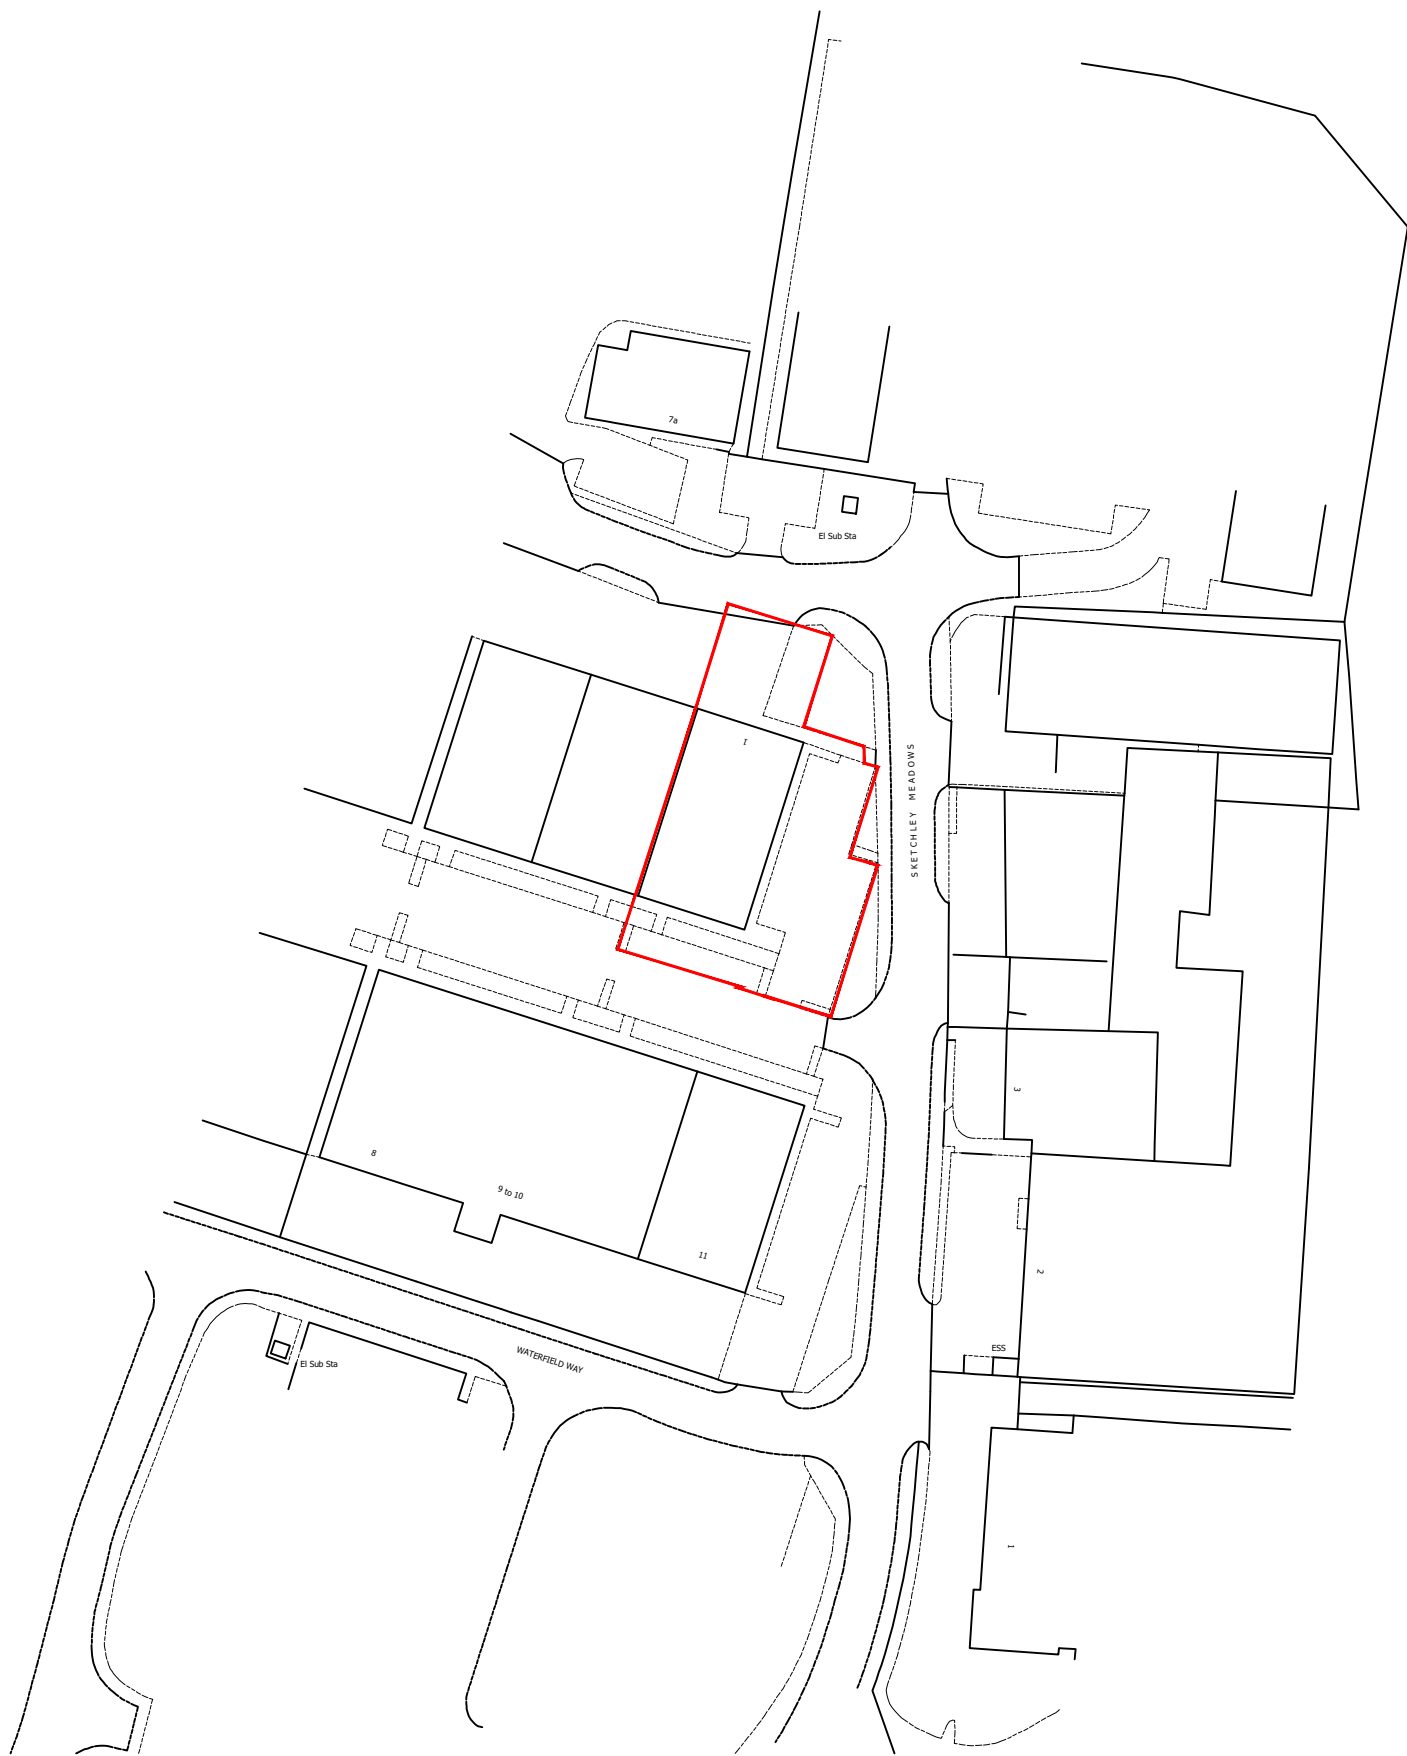


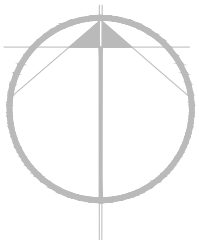

Ordnance Survey (c) Crown Copyright 2023. All rights reserved. Licence number 100022432

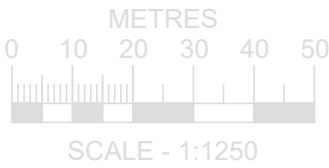

Revision: Date: Drawn: Checked:

S0	Work In Progress
----	------------------

Hinckley Delivery Office

Site Location Plan

Location:
1 Sketchley Meadows
Hinckley
LE10 3EN


Client:
Royal Mail Group Ltd

UPRN	Originator	Zone	Level	Type	Role	Number	Revision
RMHDO	WBA	SI	00	DR	A	PL001	
Date: 01/03/2024 Drawn: BP Checked: SH Scale: 1:1250@a1 Int Job No: 3500_185							
CAD REF:							

WATSON BATTY
ARCHITECTS

Shires House, Shires Road
Guiseley, Leeds LS20 8EU
Leeds | Loughborough

T: 01943 876 665
E: enquiries@watsonbatty.com
W: www.watsonbatty.com

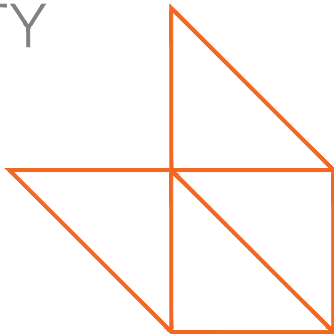

FUTURE BUILT

Note: Do not Scale from this drawing. All dimensions to be checked on site.