
Block Plan Hall Farm, The Green, Orton on the Hill, Atherstone

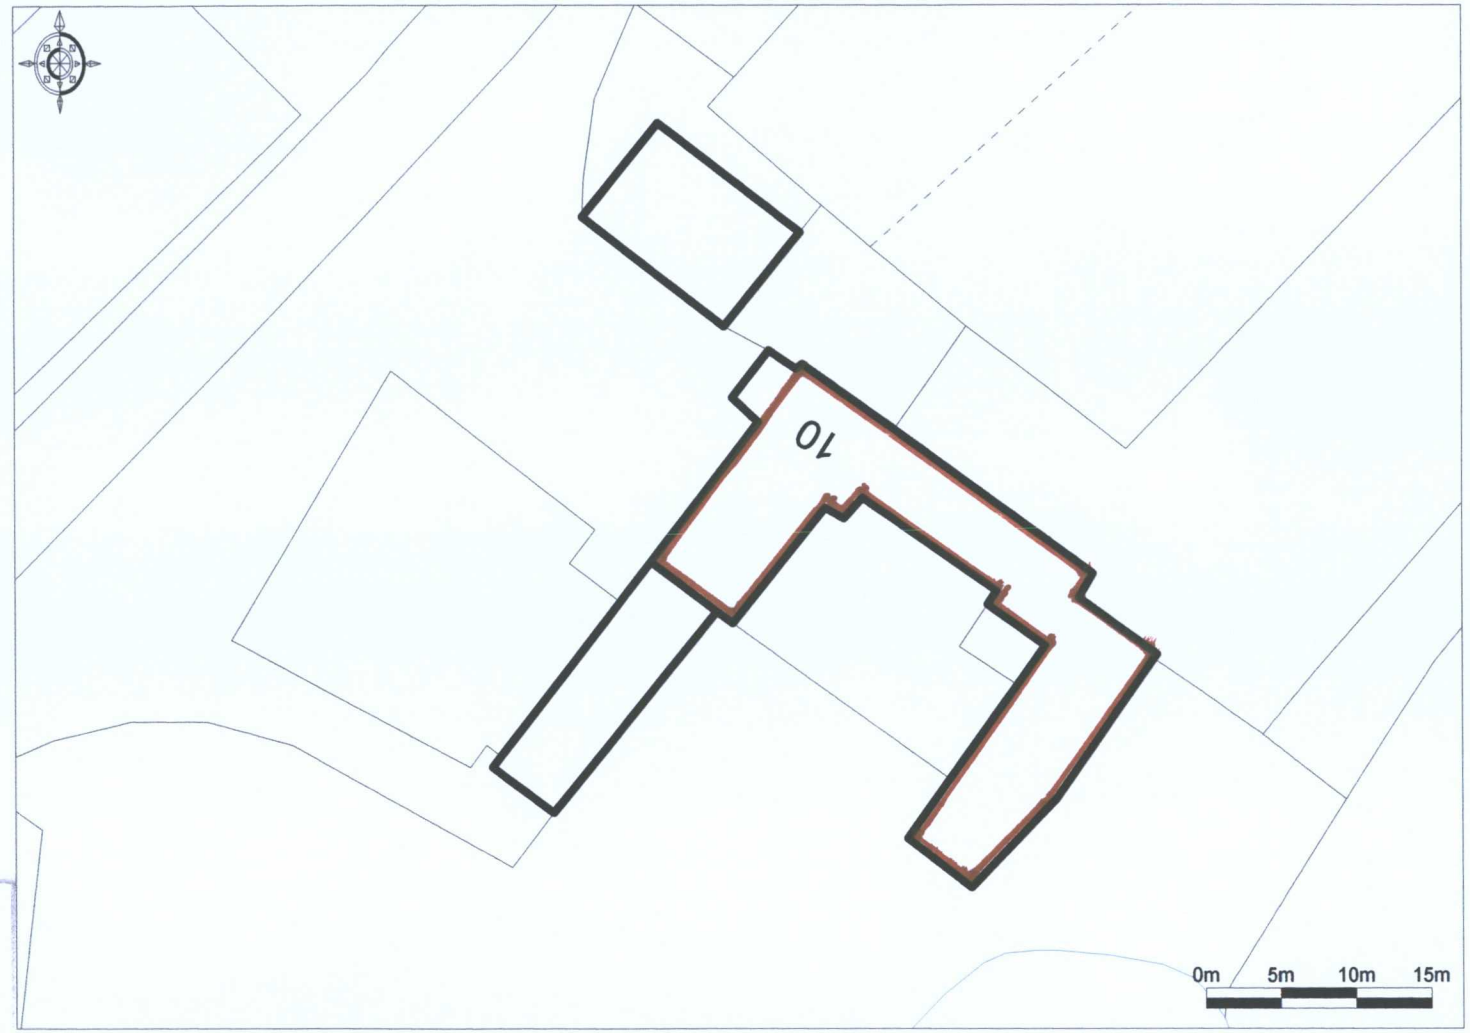

Promap®
Ordnance Survey © Crown Copyright 2010. All rights reserved. Licence number 100020449.
Getmapping plc 2010. Plotted Scale - 1:500

DEVELOPMENT
RECEIVED