
Issue No.	Revisions
1	1st Issue

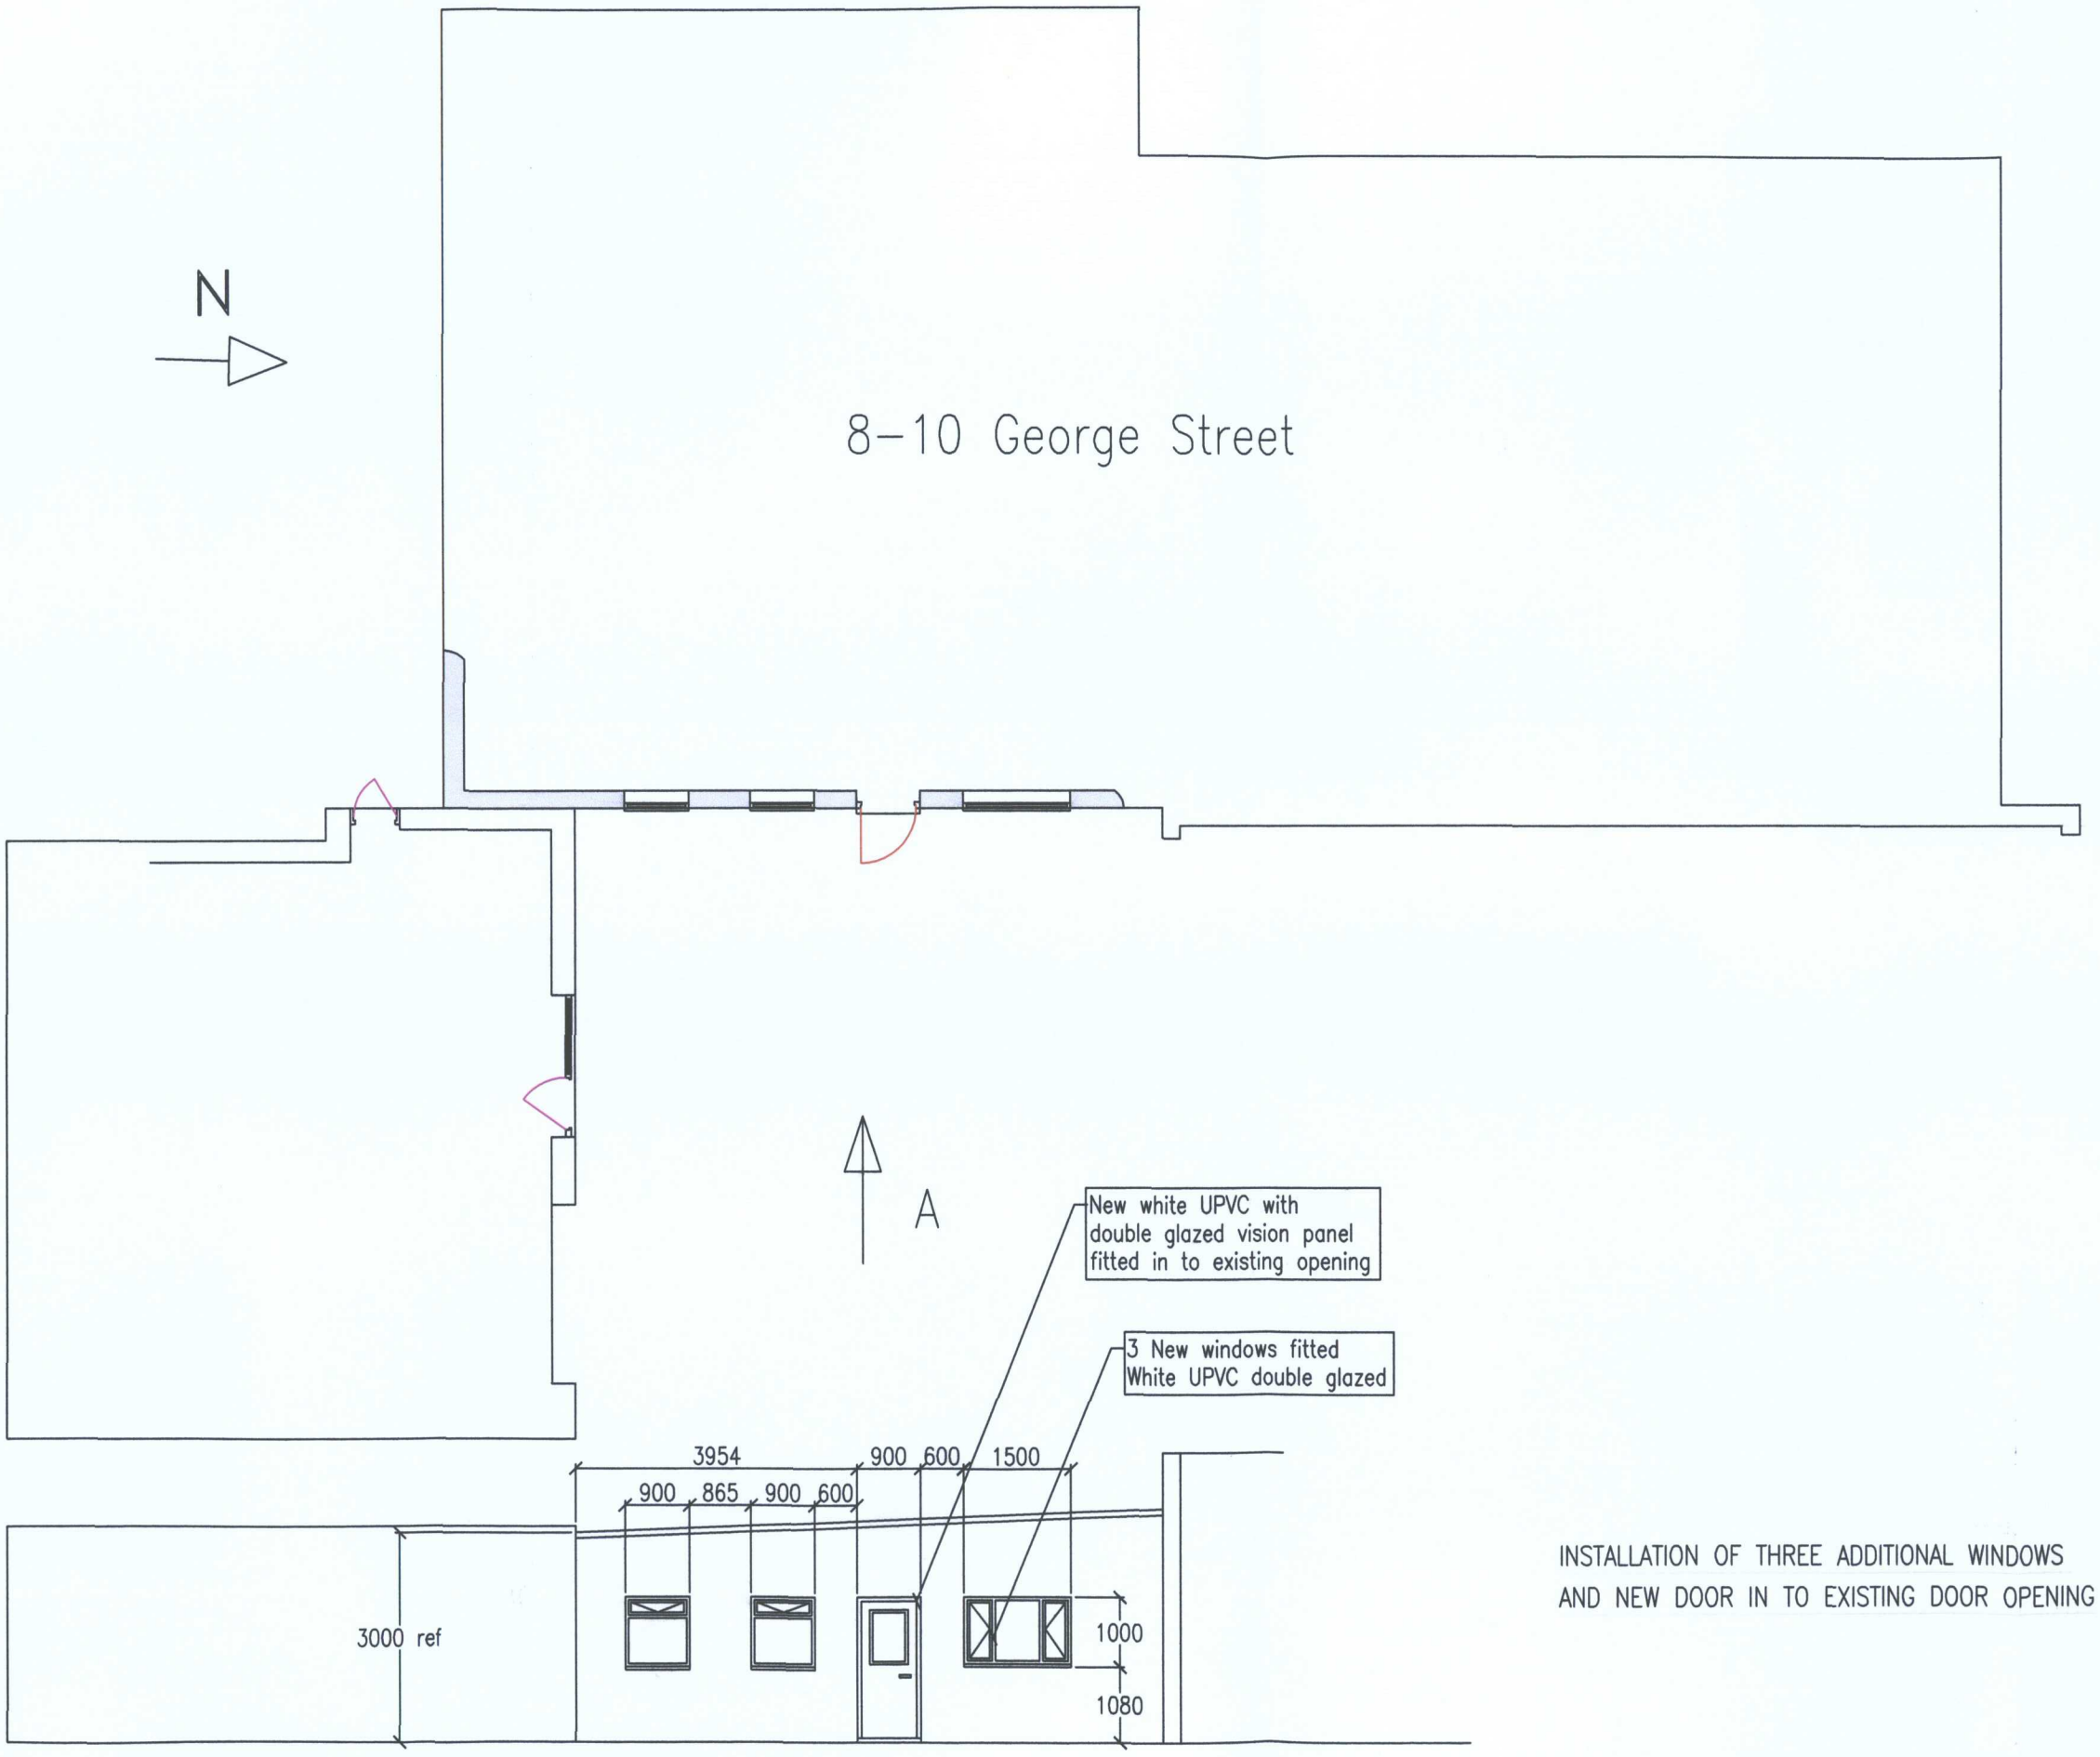

0 1000 2000 3000 4000 5000

View in direction of arrow A

All dimensions in mm

INSTALLATION OF THREE ADDITIONAL WINDOWS
AND NEW DOOR IN TO EXISTING DOOR OPENING

Mark Colville

Project :- 8-10 George Street
Barwell
Leicestershire
LE9 8GN

See sheet 2 for site location

Sheet 1 of 2 sheets

Title :- Planning Proposal
Scale :- 1:100 @ A3
Drawn :- B.W.Buswell
Drawing No. 10011-1-1
Date 1st February 2010

A3