





Existing Ground Floor Plan

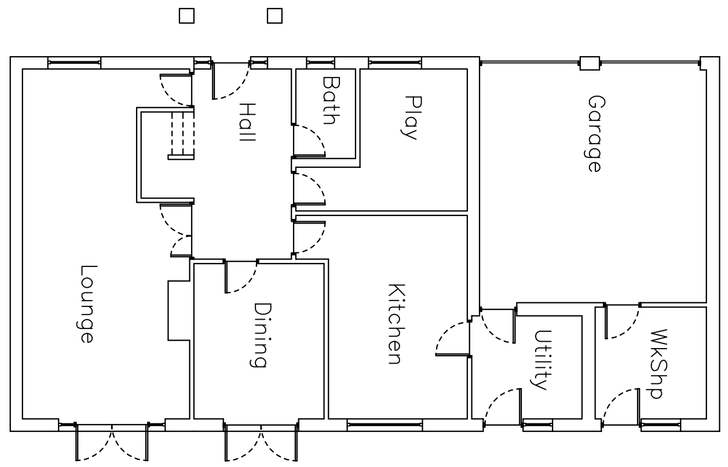


Existing Rear Elevation

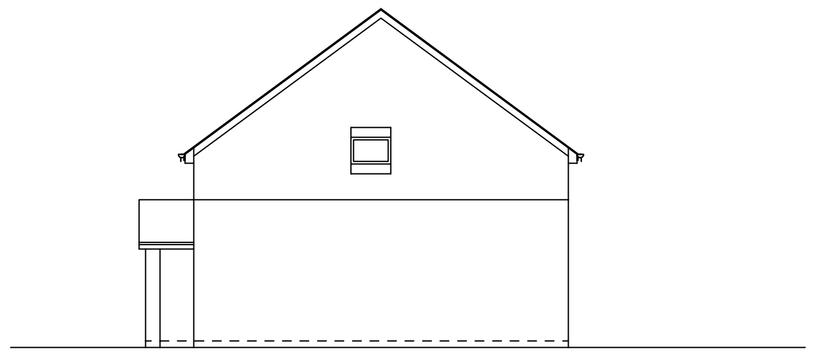


Existing Right Side Elevation

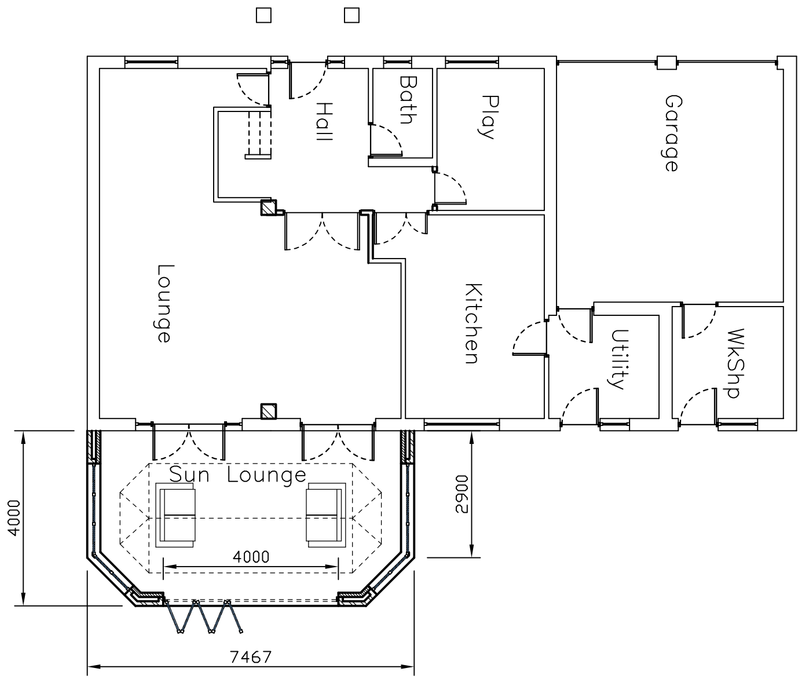



Proposed Ground Floor Plan

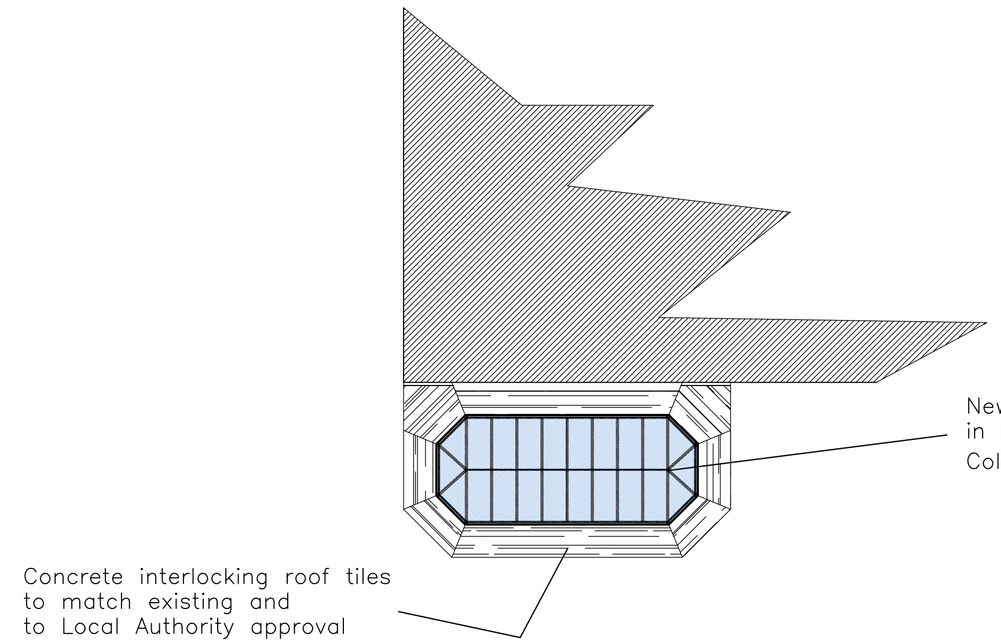


Proposed Part Roof Plan

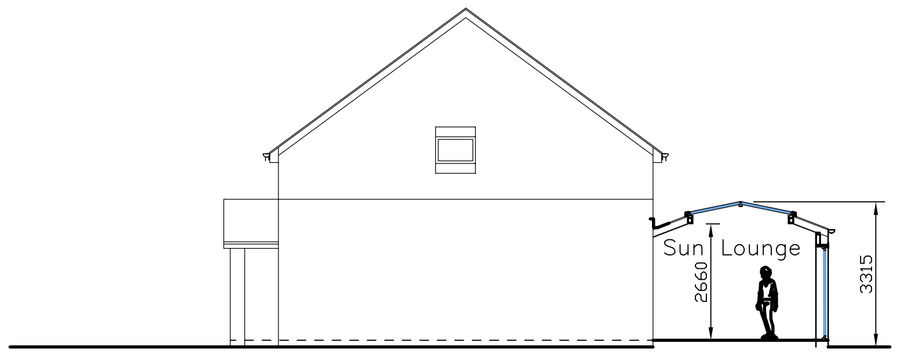



Proposed Section

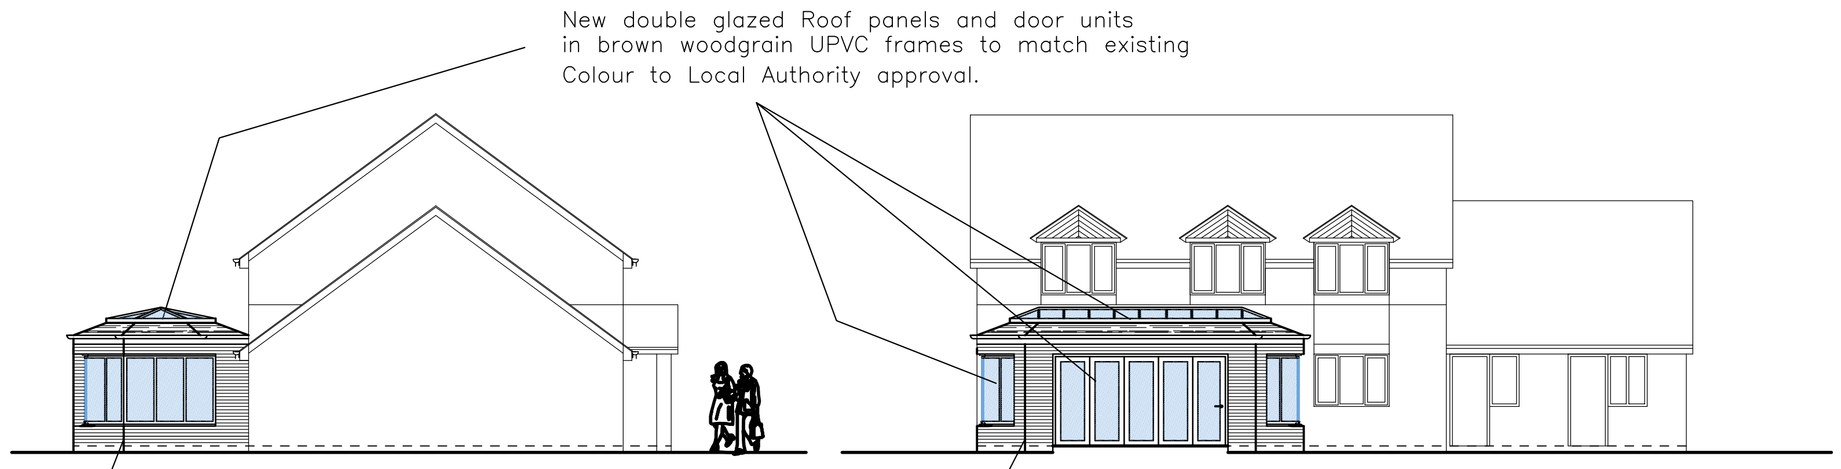


Proposed Left Side Elevation

Proposed Rear Elevation

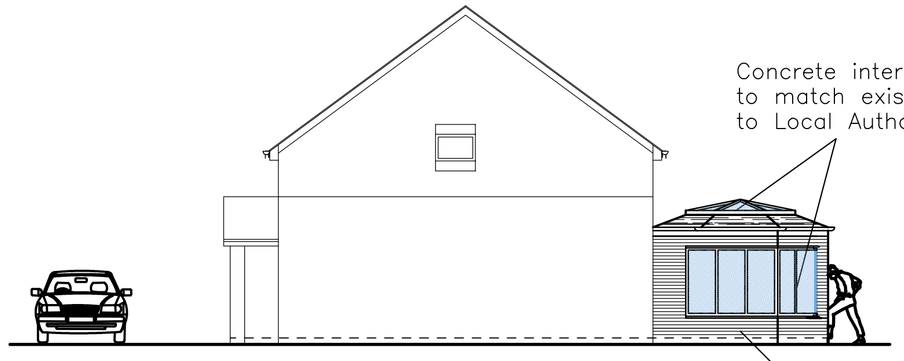


Proposed Right Side Elevation

Project: Proposed Sun Lounge to
4b Hunt Lane
Witherley
CV9 3LH
For Mr & Mrs P Lee

Title: Proposed & Existing
Elevations & Floor Plans

**Jonathan Burke**
BEng(hons) CEng MIStructE MICE MaPS
42 Woodland Road
Hinckley
Leicestershire. LE10 1JG
Tel. 01455 636404
jburke.consulting@btinternet.com

Drawn: JB
Date: 26-05-08
Checked:
Scale: 1:100
Drawing Number: 08435/P01