DEVELOPMENT SERVICES

18 JUN 2008

RECEIVED

Amended 17. 6. 08

Car Space omitted

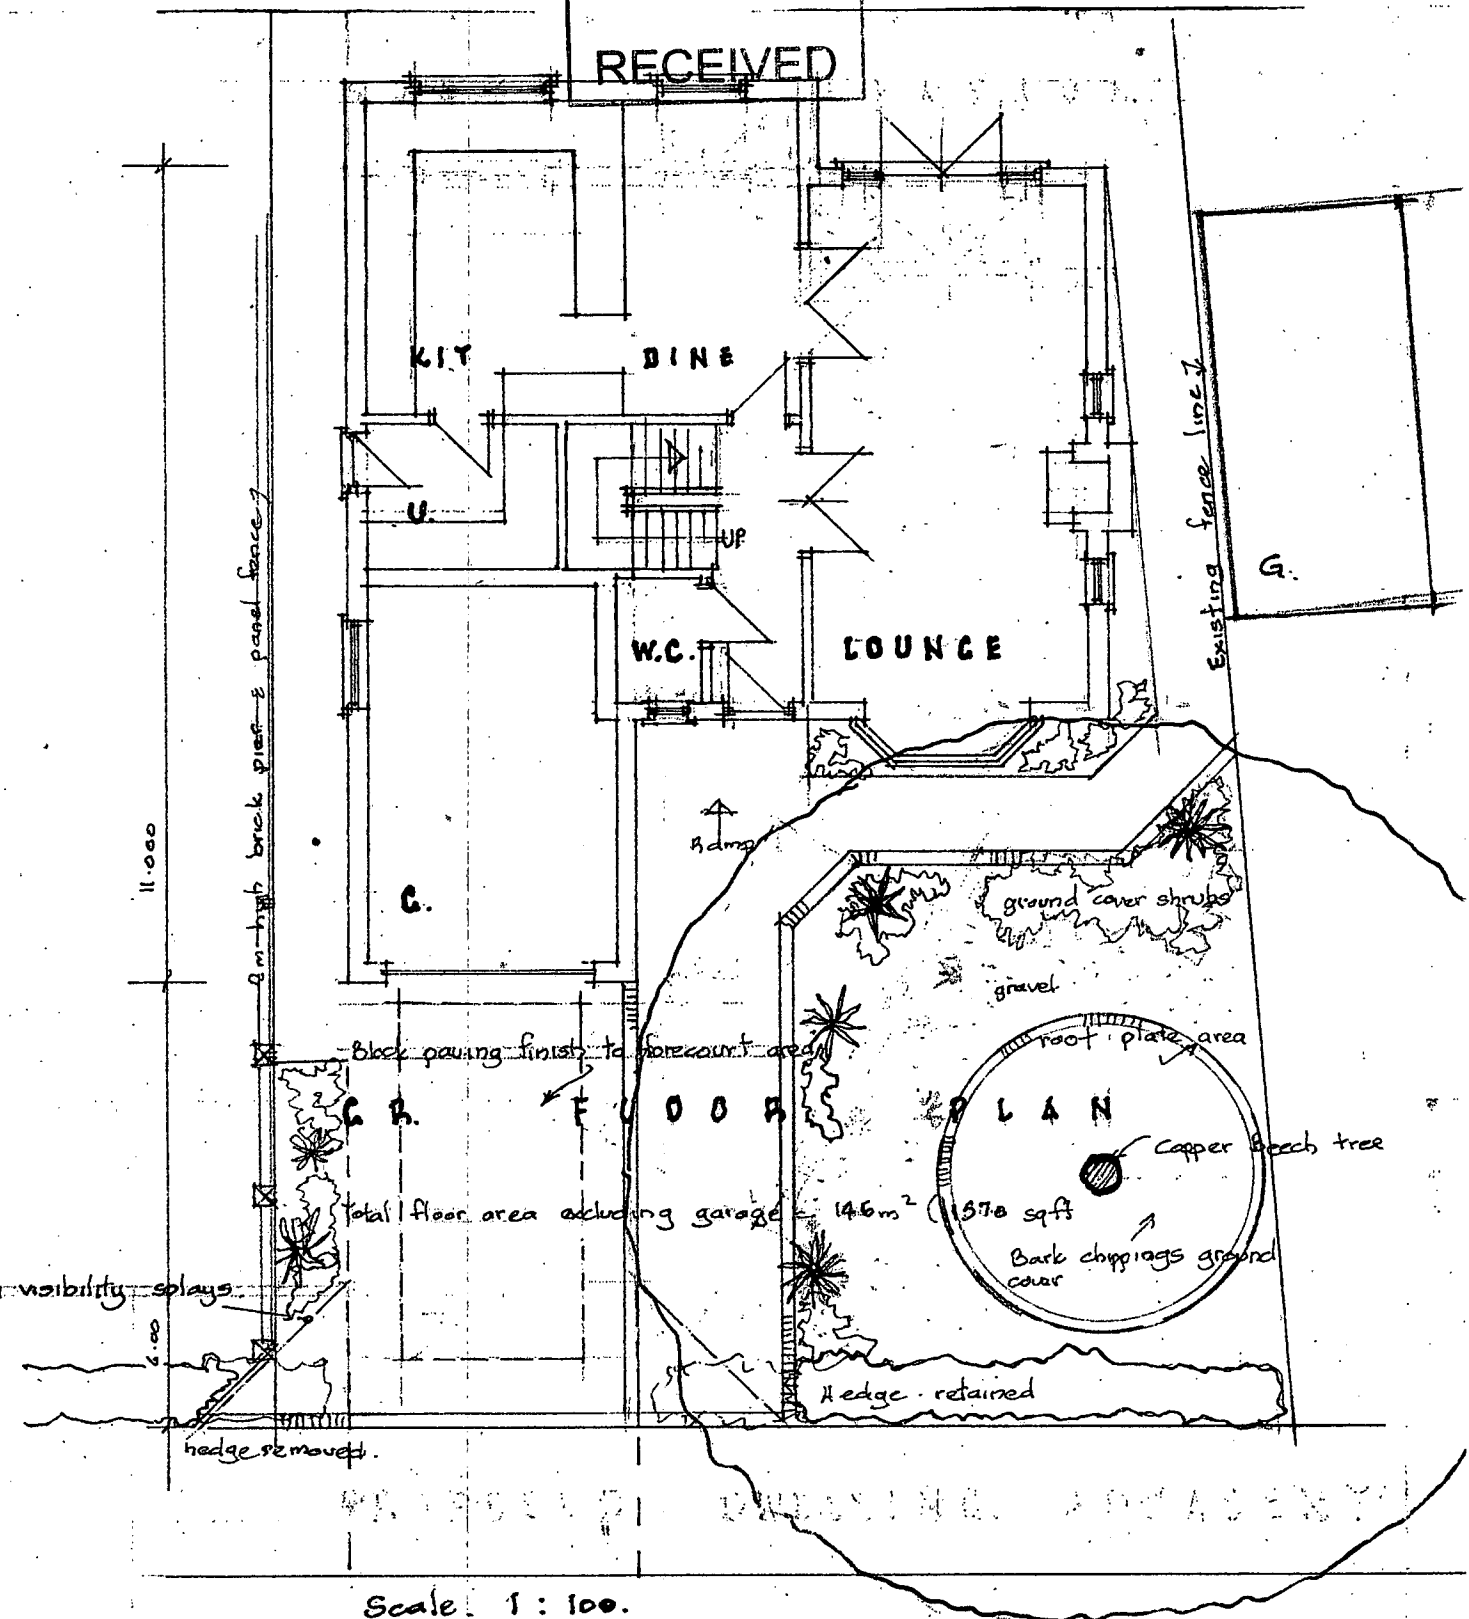

GR. FLOOR PLAN

total floor area excluding garage = 146m² (1570 sqft)

Scale 1 : 100.

FRONTAGE DETAILS

C. J. RUSTED M.C.I.A.T.

RESIDENTIAL DEVELOPMENT
20, COVENTRY ROAD BURBAGE.

Date. April 08
Scale : 1:100 Drwg. A042008.