

DEVELOPMENT SERVICES
18 OCT 2007
RECEIVED

NORTH ELEVATION

1:50

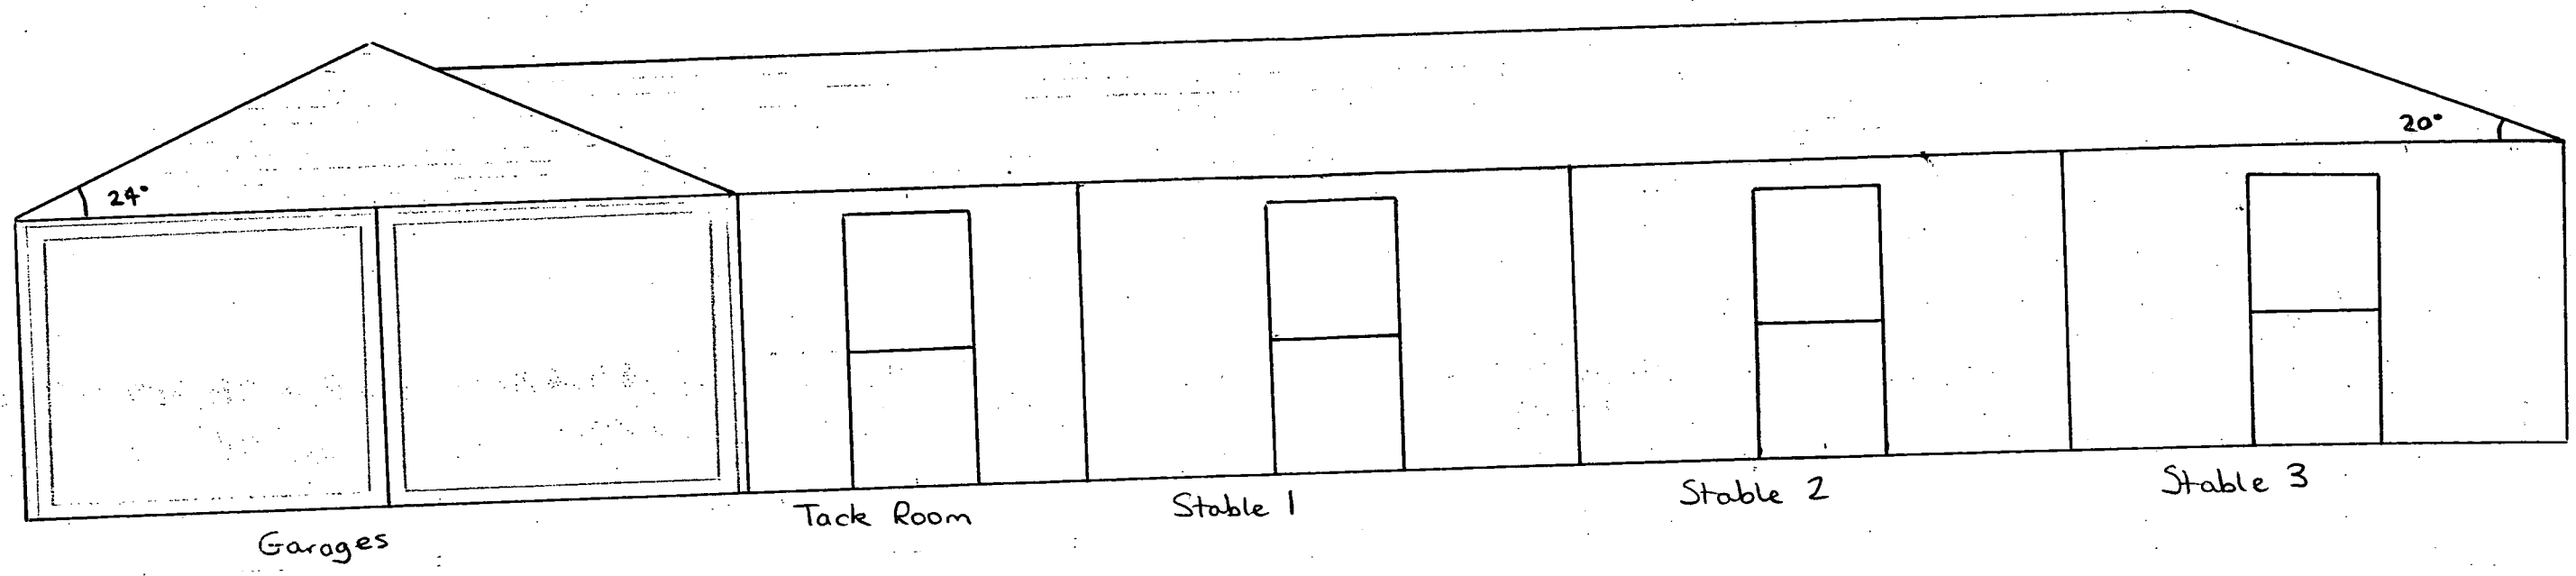

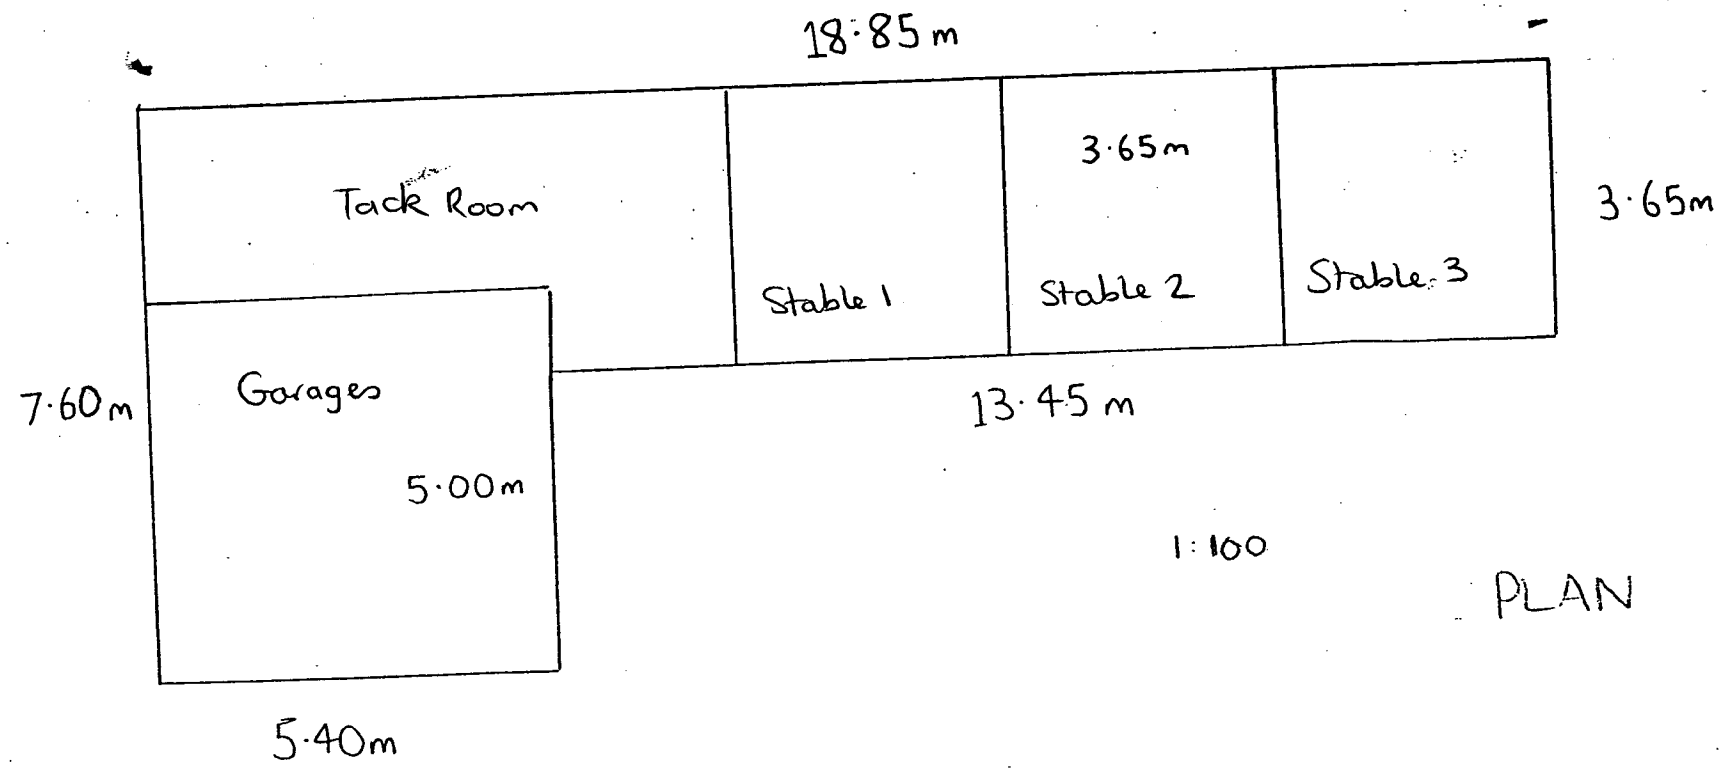

1:100

PLAN

GARAGE AND STABLES LAYOUT

VARIOUS SCALES