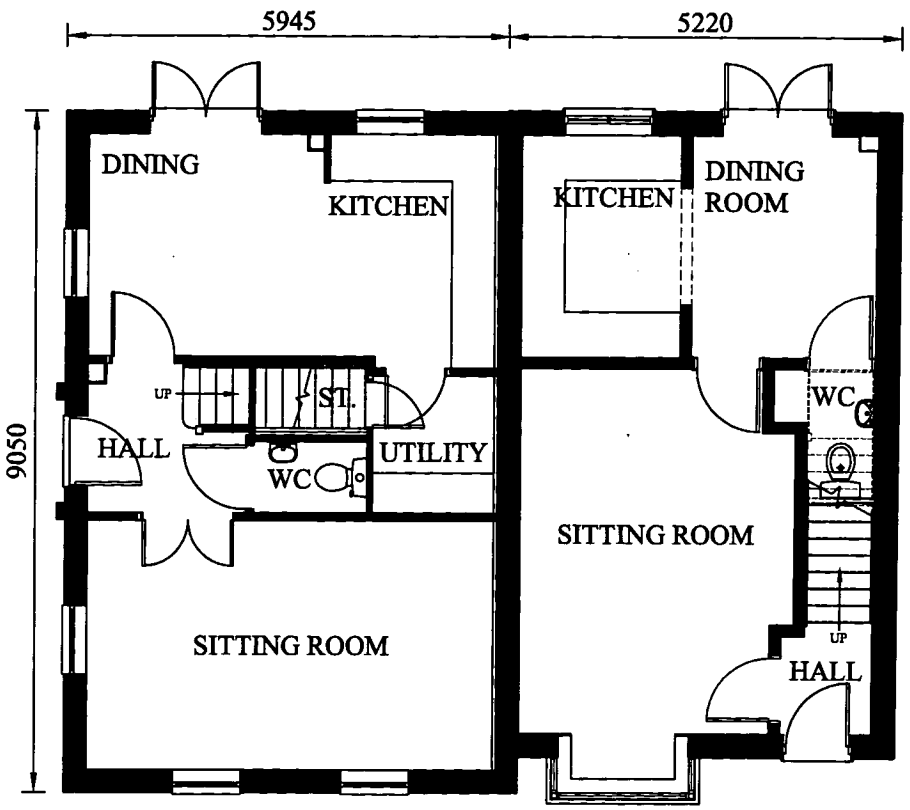

P341 BE-4 R388 BEH3
GROUND FLOOR PLAN

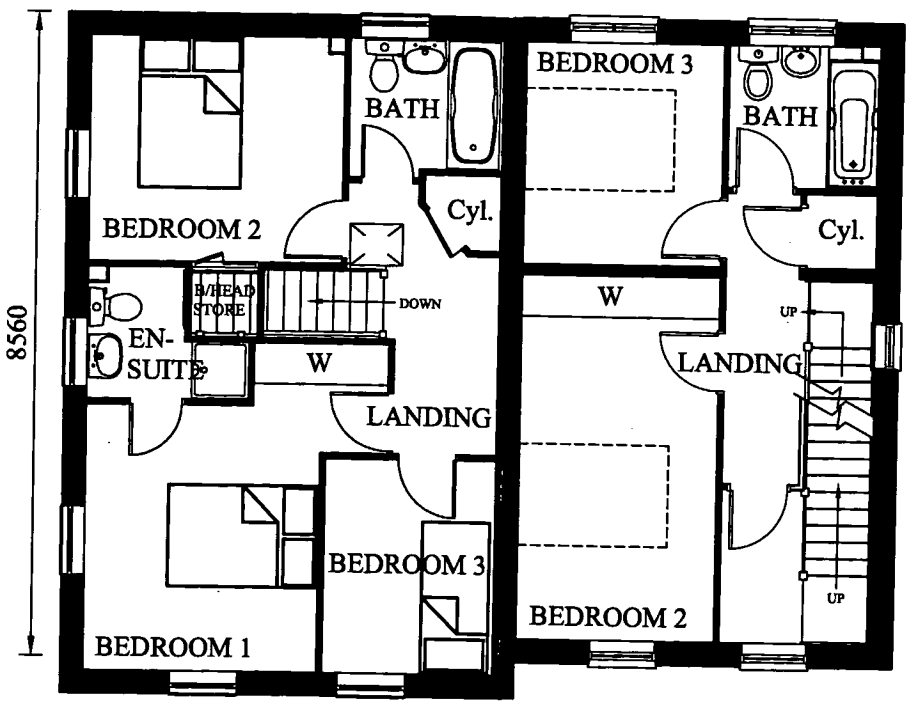

P341 BE-4 R388 BEH3
FIRST FLOOR PLAN

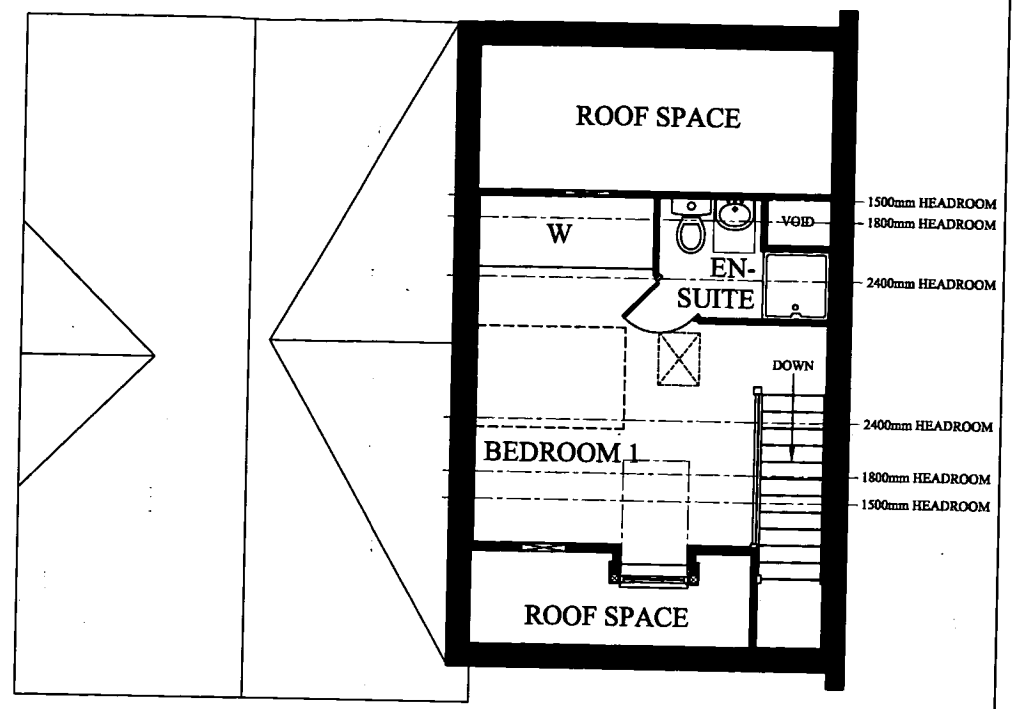

P341 BE-4 R388 BEH3
SECOND FLOOR PLAN

DEVELOPMENT SERVICES
19 OCT 2007
RECEIVED

MONTGOMERY ROAD, EARL SHILTON.

Development: P341 BE–4 / R388 BEH3 3 Bedroom House Types	Date: 04.10.07
	Scale: 1:100
Drawing Title: Planning Drawing Floor Plans	Drawn: RJS.
	Dwg. Ref.: P341 / R388

DAVID WILSON HOMES