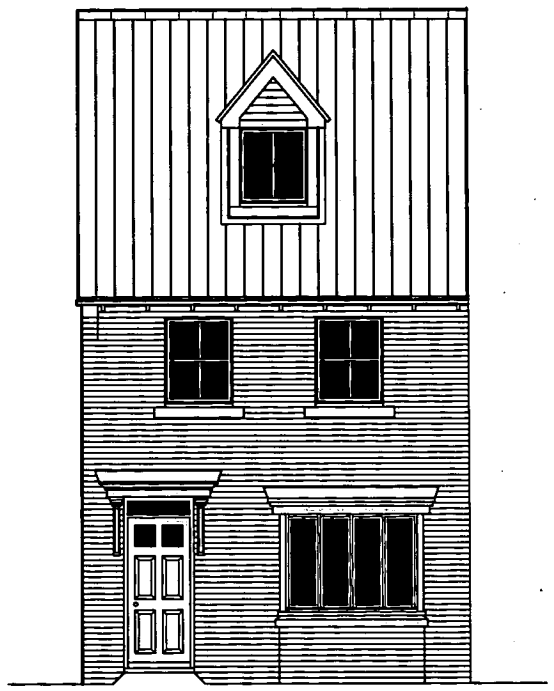

FRONT ELEVATION

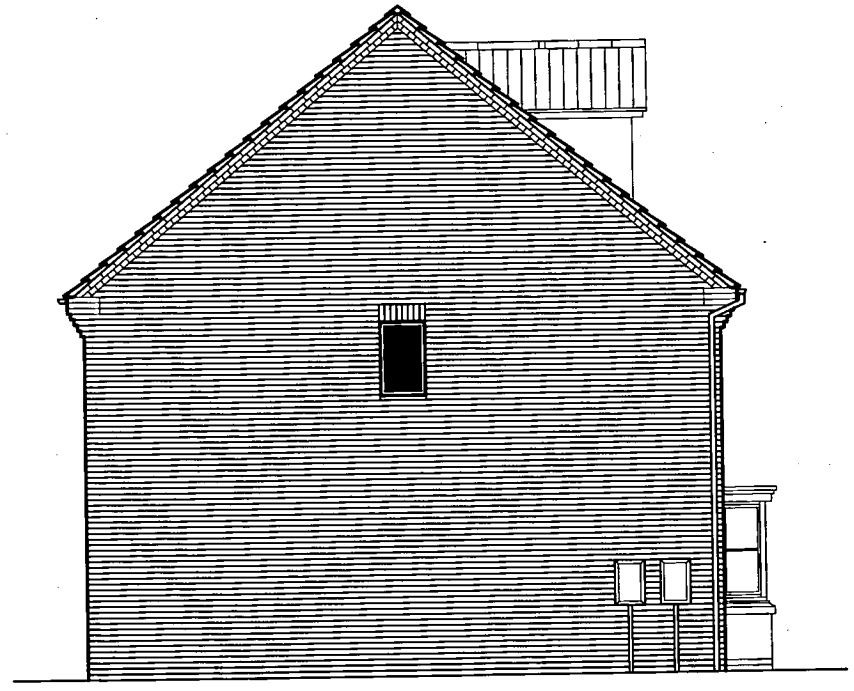

SIDE ELEVATION

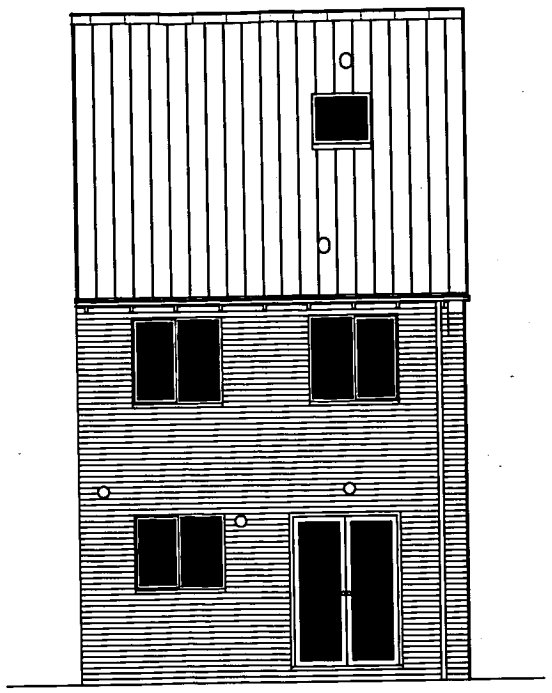

REAR ELEVATION

DEVELOPMENT SERVICES
19 OCT 2007
RECEIVED

Development: R388 BEH3 3 Bedroom House Type	Date: 04.10.07
	Scale: 1:100
Drawing Title: Planning Drawing Elevations	Drawn: RJS.
	Dwg. Ref.: R388

DAVID WILSON HOMES