



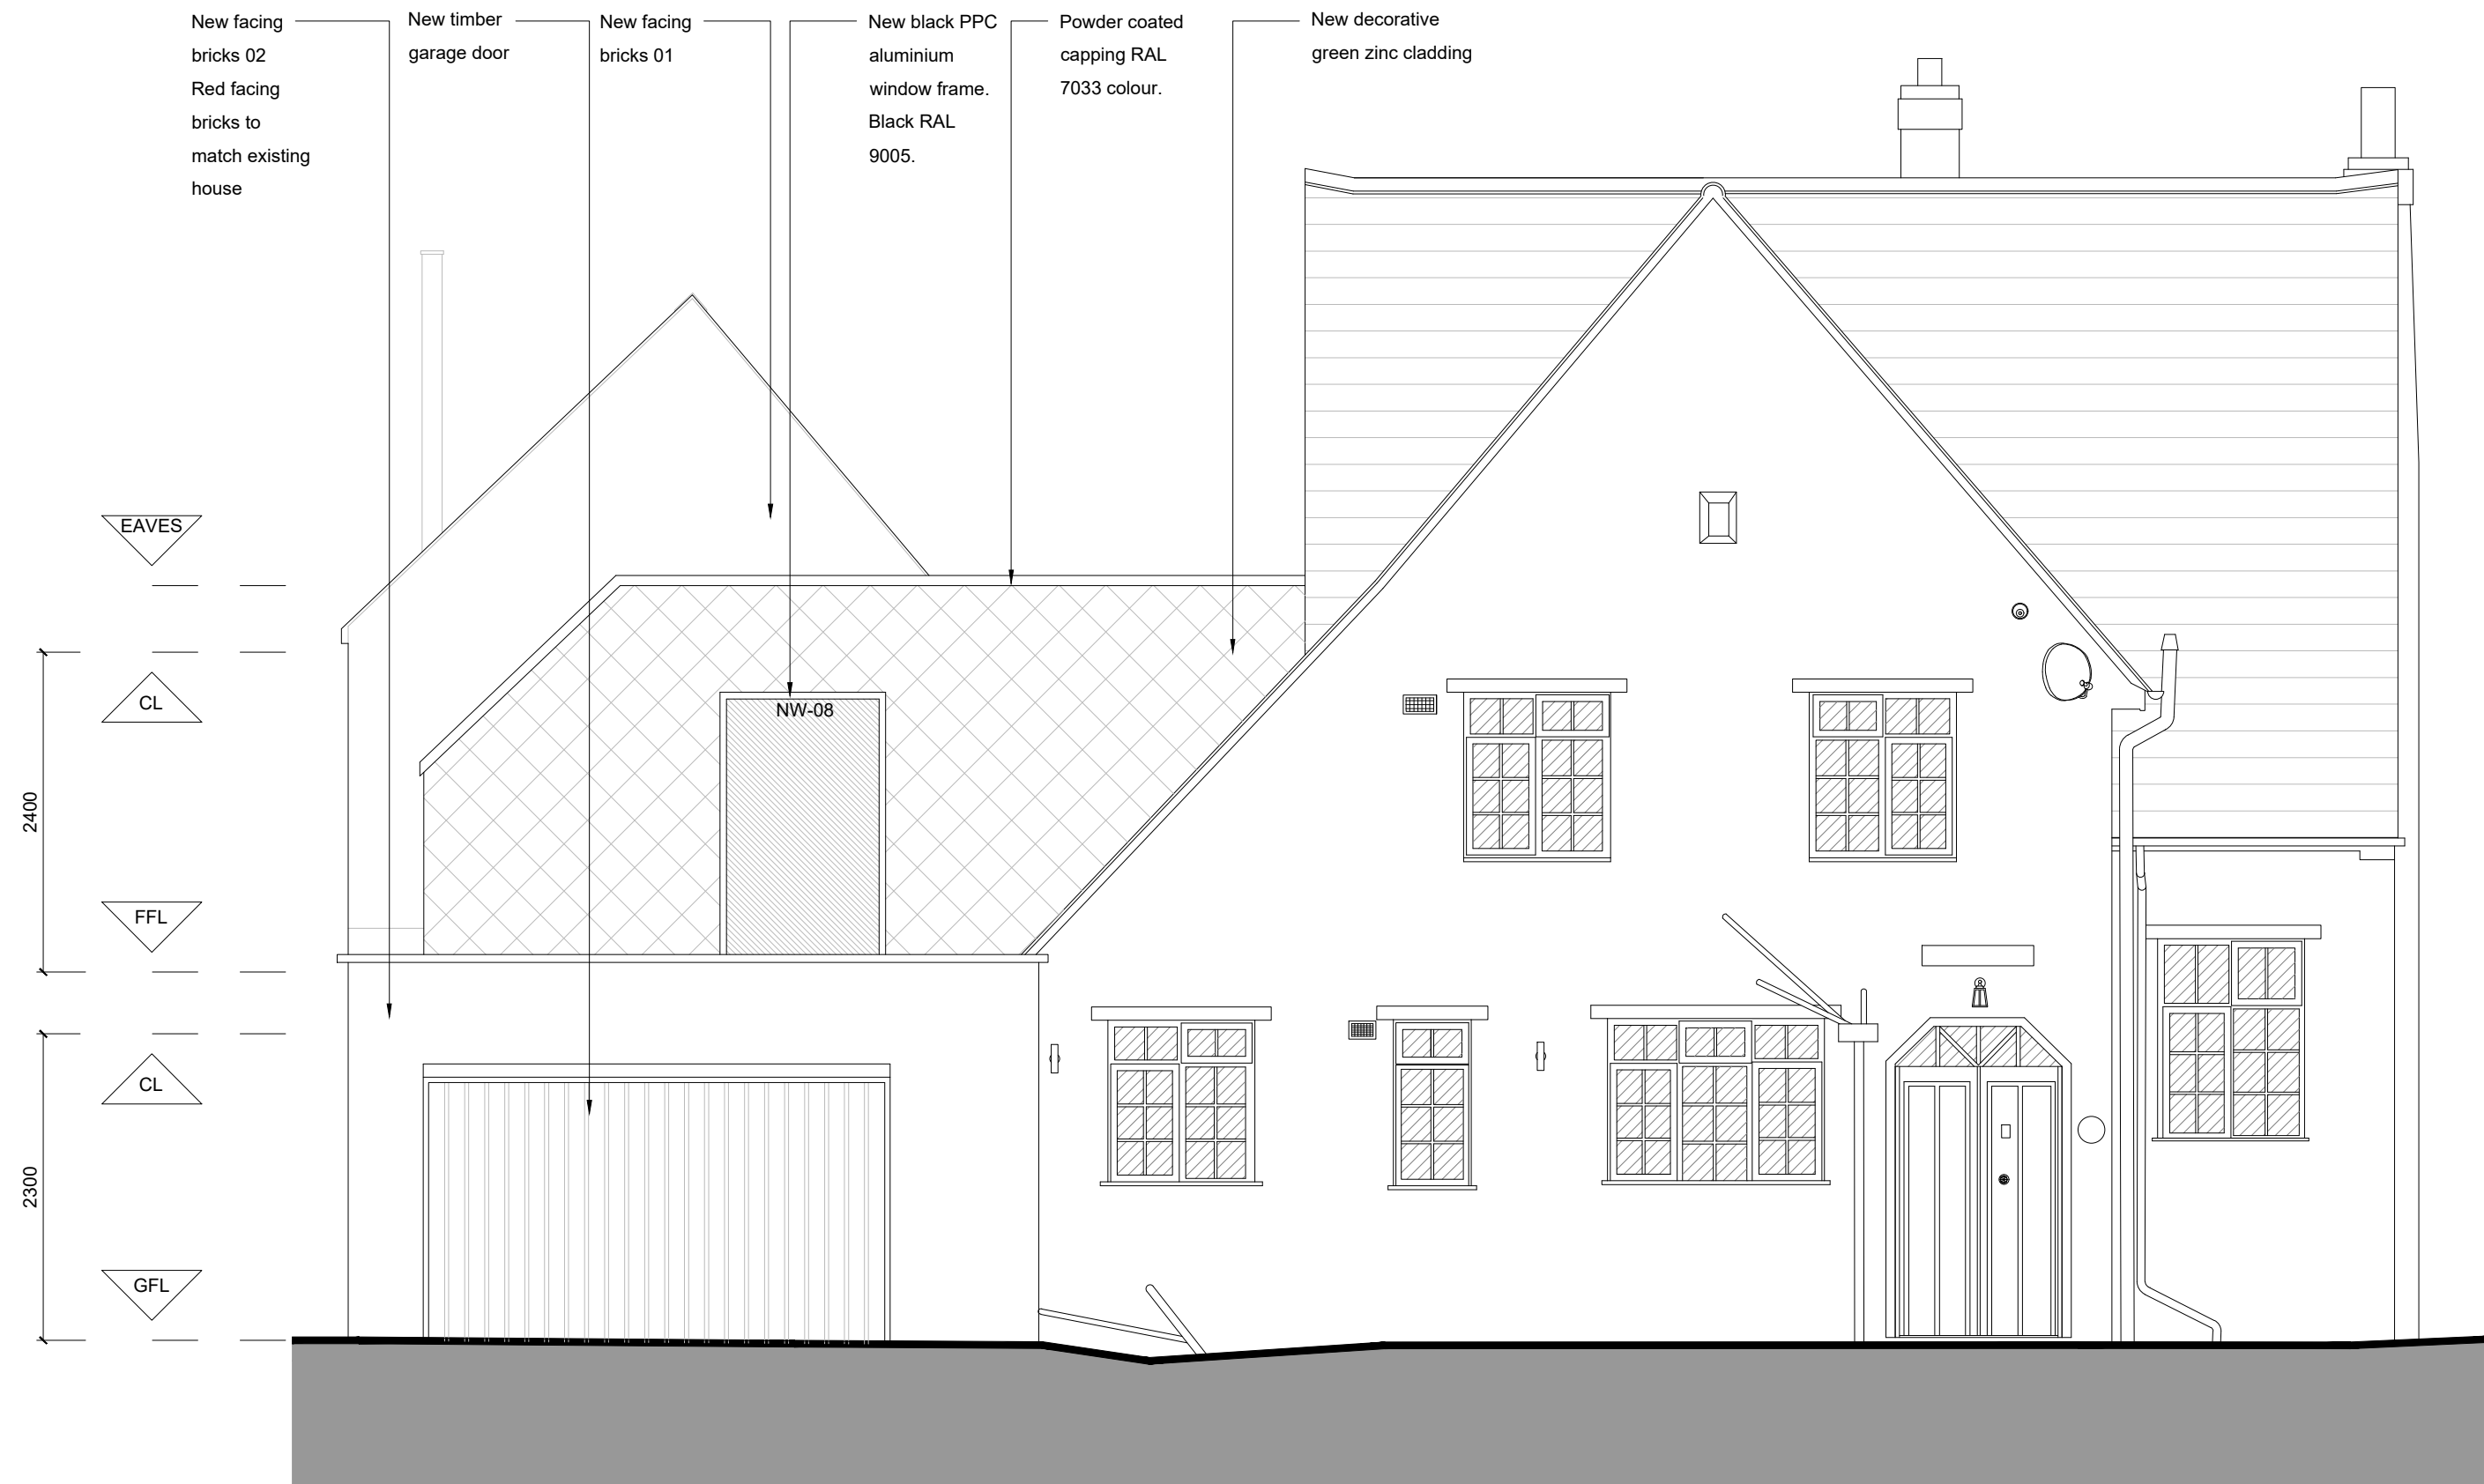


Elevation A (Front)
Scale 1:50



Elevation B (Rear)
Scale 1:50

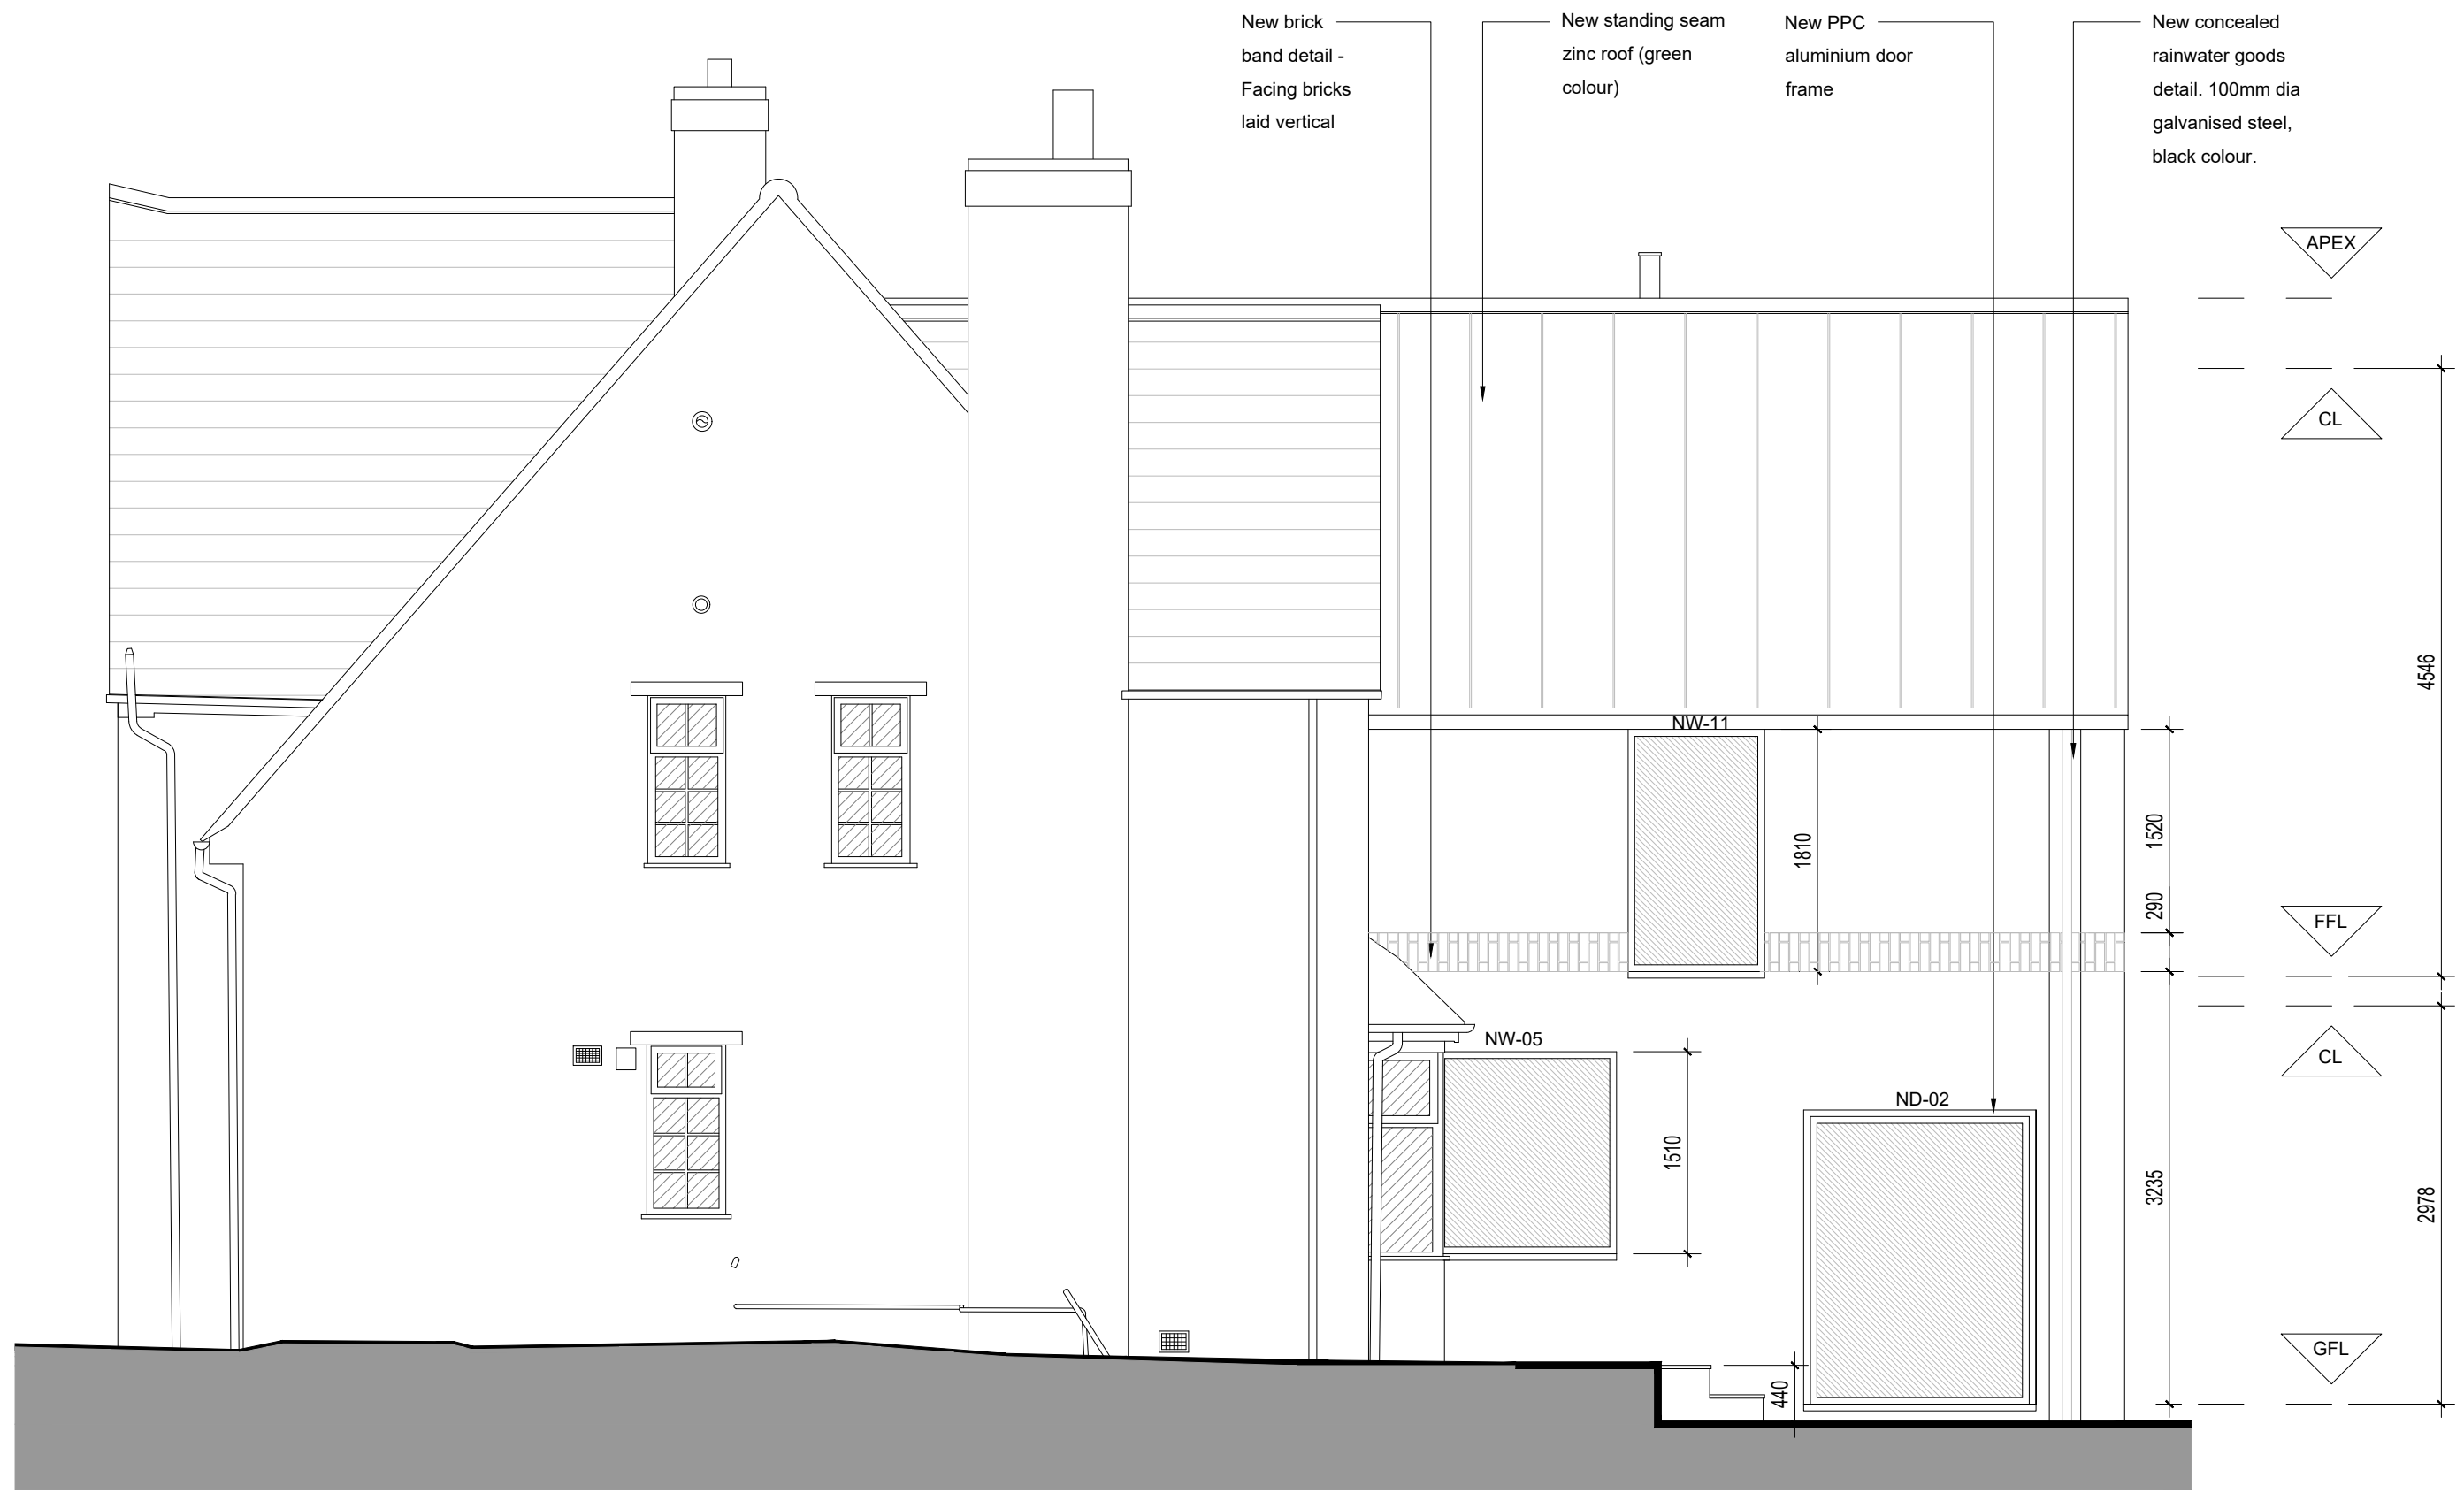

Elevation C
Scale 1:50

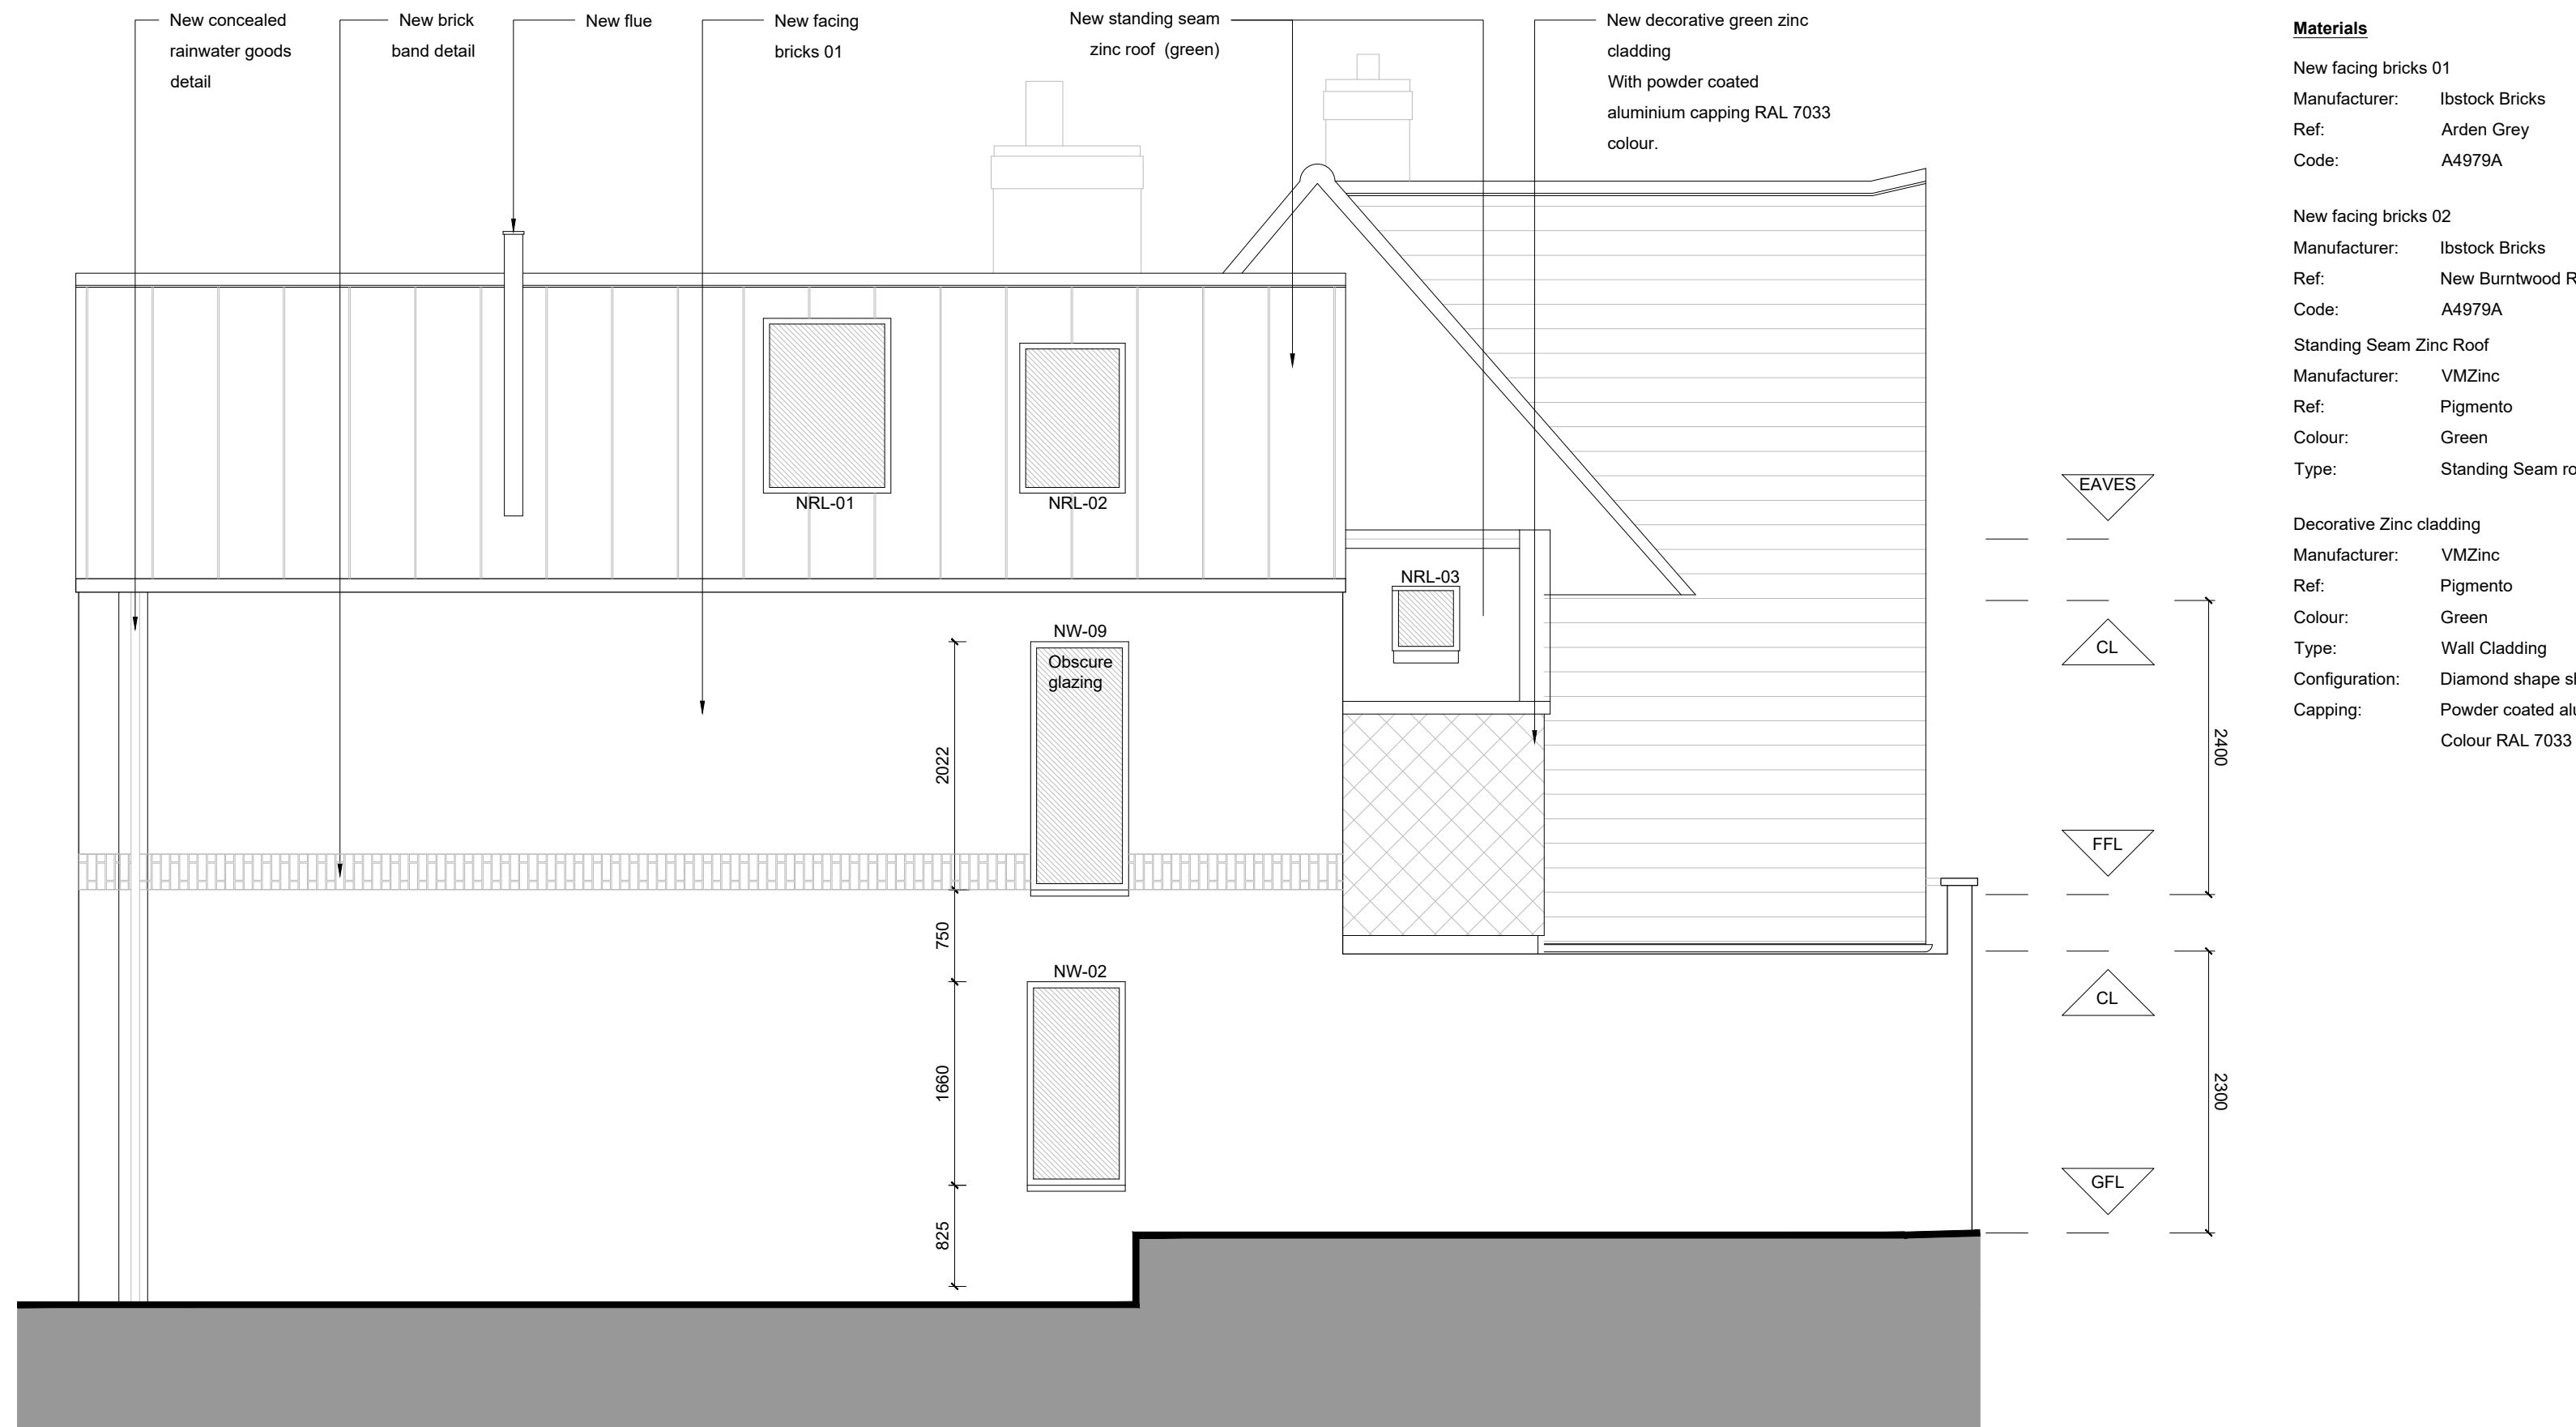

Elevation D
Scale 1:50


Materials

New facing bricks 01
Manufacturer: Istock Bricks
Ref: Arden Grey
Code: A4979A

New facing bricks 02
Manufacturer: Istock Bricks
Ref: New Burntwood Red Rustic
Code: A4979A
Standing Seam Zinc Roof
Manufacturer: VMZinc
Ref: Pigmento
Colour: Green
Type: Standing Seam roof

Decorative Zinc cladding
Manufacturer: VMZinc
Ref: Pigmento
Colour: Green
Type: Wall Cladding
Configuration: Diamond shape shingles
Capping: Powder coated aluminium, Colour RAL 7033

AMENDMENTS

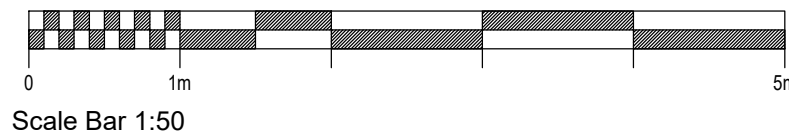

Scale Bar 1:50

DRAWING TITLE
Proposed Elevations

JOB TITLE
Anderson - Boyslade Road, Burbage

DRAWING NUMBER
WA 619 (04) 11

SCALE
1:50 @ A1

DATE
30.04.24

DRAWN
RG

CHECKED
KW

STATUS
PLANNING DRAWINGS ONLY

CONTACT
0116 254 1830
waltersarchitects.com
info@waltersarchitects.com

Suite 2.21
St. Martins House
7 Peacock Lane
Leicester
LE1 5PZ

**Walters
Architects**