






Location Plan 1:1250@A2

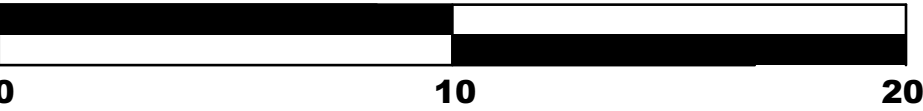

Block Plan 1:200@A2

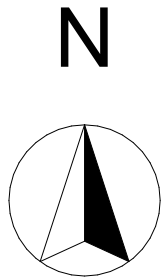

Scale Bar 1:200

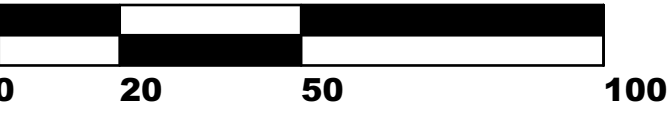

Scale Bar 1:1250

Please Note:

This drawing may be printed and scaled FOR PLANNING PURPOSES.

All dimensions to be CHECKED ON SITE and any DISCREPANCY reported to Perfect Planning.

The site boundary shown is the best assumed from available data and does NOT represent legal ownership.

All dimensions in mm unless otherwise stated.



e: info@perfect-planning.co.uk
t: 01455 272943
t: +44 (0) 7904 224864
t: +44 (0) 7912 413144
w: www.perfect-planning.co.uk

Project:
168 Wolvey Road
Burbage
Hinckley
LE10 2JJ

Client:
Mr and Mrs Terelak

Drawing Title:
Block and Location Plan

Drawing by: AL / SK/ WJ/ EB	Checked by: AL/ AC
Date: 24/04/2024	Scale: As shown@A2
Drawing Number: 769/03	Revision: