
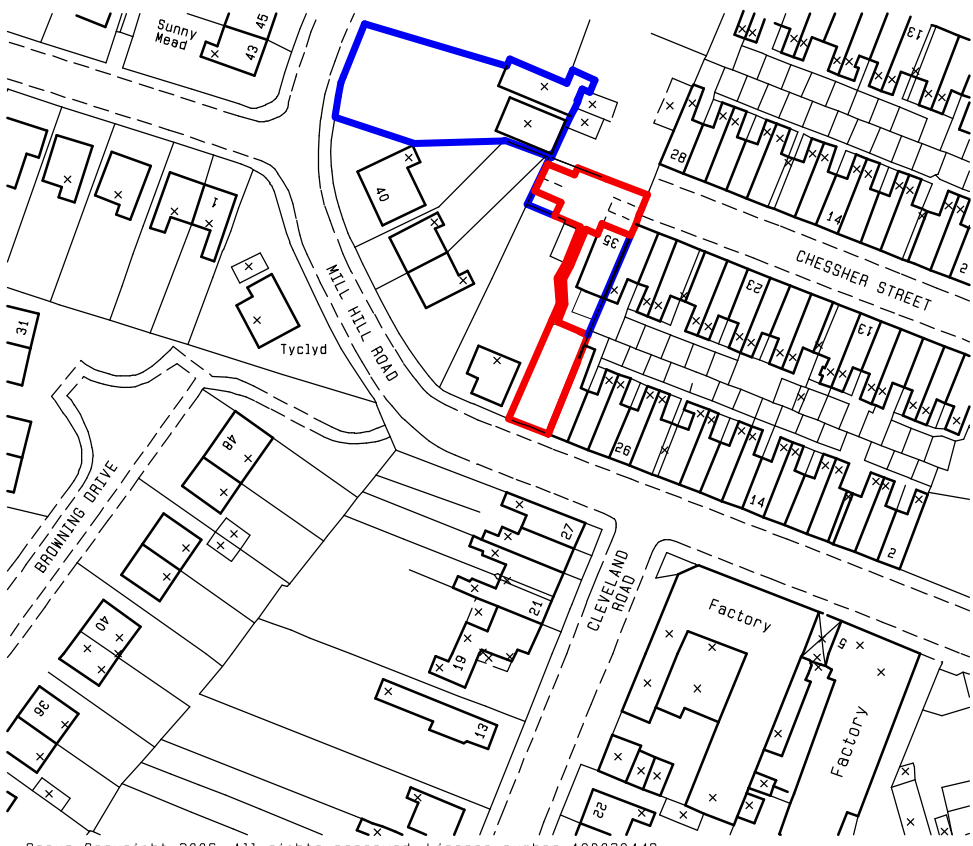


- NOTES
1. This drawing remains the Copyright of GBa&e
 2. All dimensions to be checked on site by Contractor
 3. All dimensions in millimetres unless otherwise stated
 4. Do not scale copies of this drawing
 5. Any discrepancies in information should be reported to GBa&e for advice before proceeding
 6. All timber to be treated with preservative to B.S. 1282 prior to use and made good thereafter
 7. This plan must be read in strict conjunction with other plans in this set, Structural Engineer's and specialists' details
 8. All work shall be carried out in a good and workmanlike manner and with proper care and skill
 9. All goods and materials shall be of good quality and reasonably fit for their intended purpose
 10. PROTECTED SPECIES
- Bats, birds, great-crested newts and certain other species are protected by Law. It is therefore essential that, if any such species are discovered during, or before, the construction process the works are suspended and the local office of Natural England contacted for advice
11. All proprietary products to be fixed/installed in strict accordance with manufacturer's recommended methods

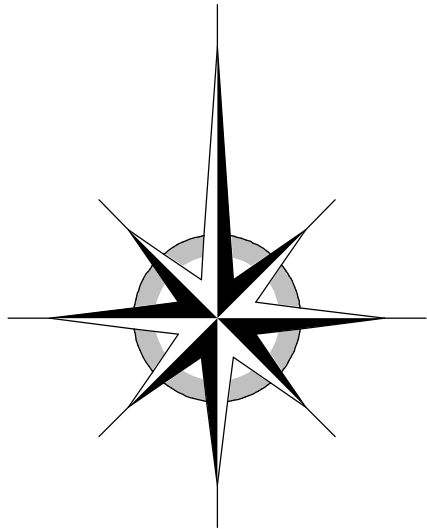

SITE LOCATION PLAN

• as existing

rev.	Client
drawn	Mr G J Pears
project	Proposed Detached Dwelling adjacent to 34 Mill Hill Road, Hinckley, Leics
title	Block and Site Location Plans
drawn	ARE/gb
size	A1
scale	1:200, 1:1250
ref.	4858/02
rev.	

GBa&e


DEVELOPMENT CONSULTANCY ARCHITECTURE CONTRACT ADMINISTRATION PROTECTED SPECIES SURVEYS




Chartered Institute Of Architectural Technologists

GBa&e is a trading style of George Burton ARCHITECTURE & ECOLOGY Ltd

The Old Dairy 25 Brookside Stretton-on-Dunsmore Rugby Warwickshire CV23 9NH
02476 541776 admin@gbae.co.uk www.gbae.co.uk

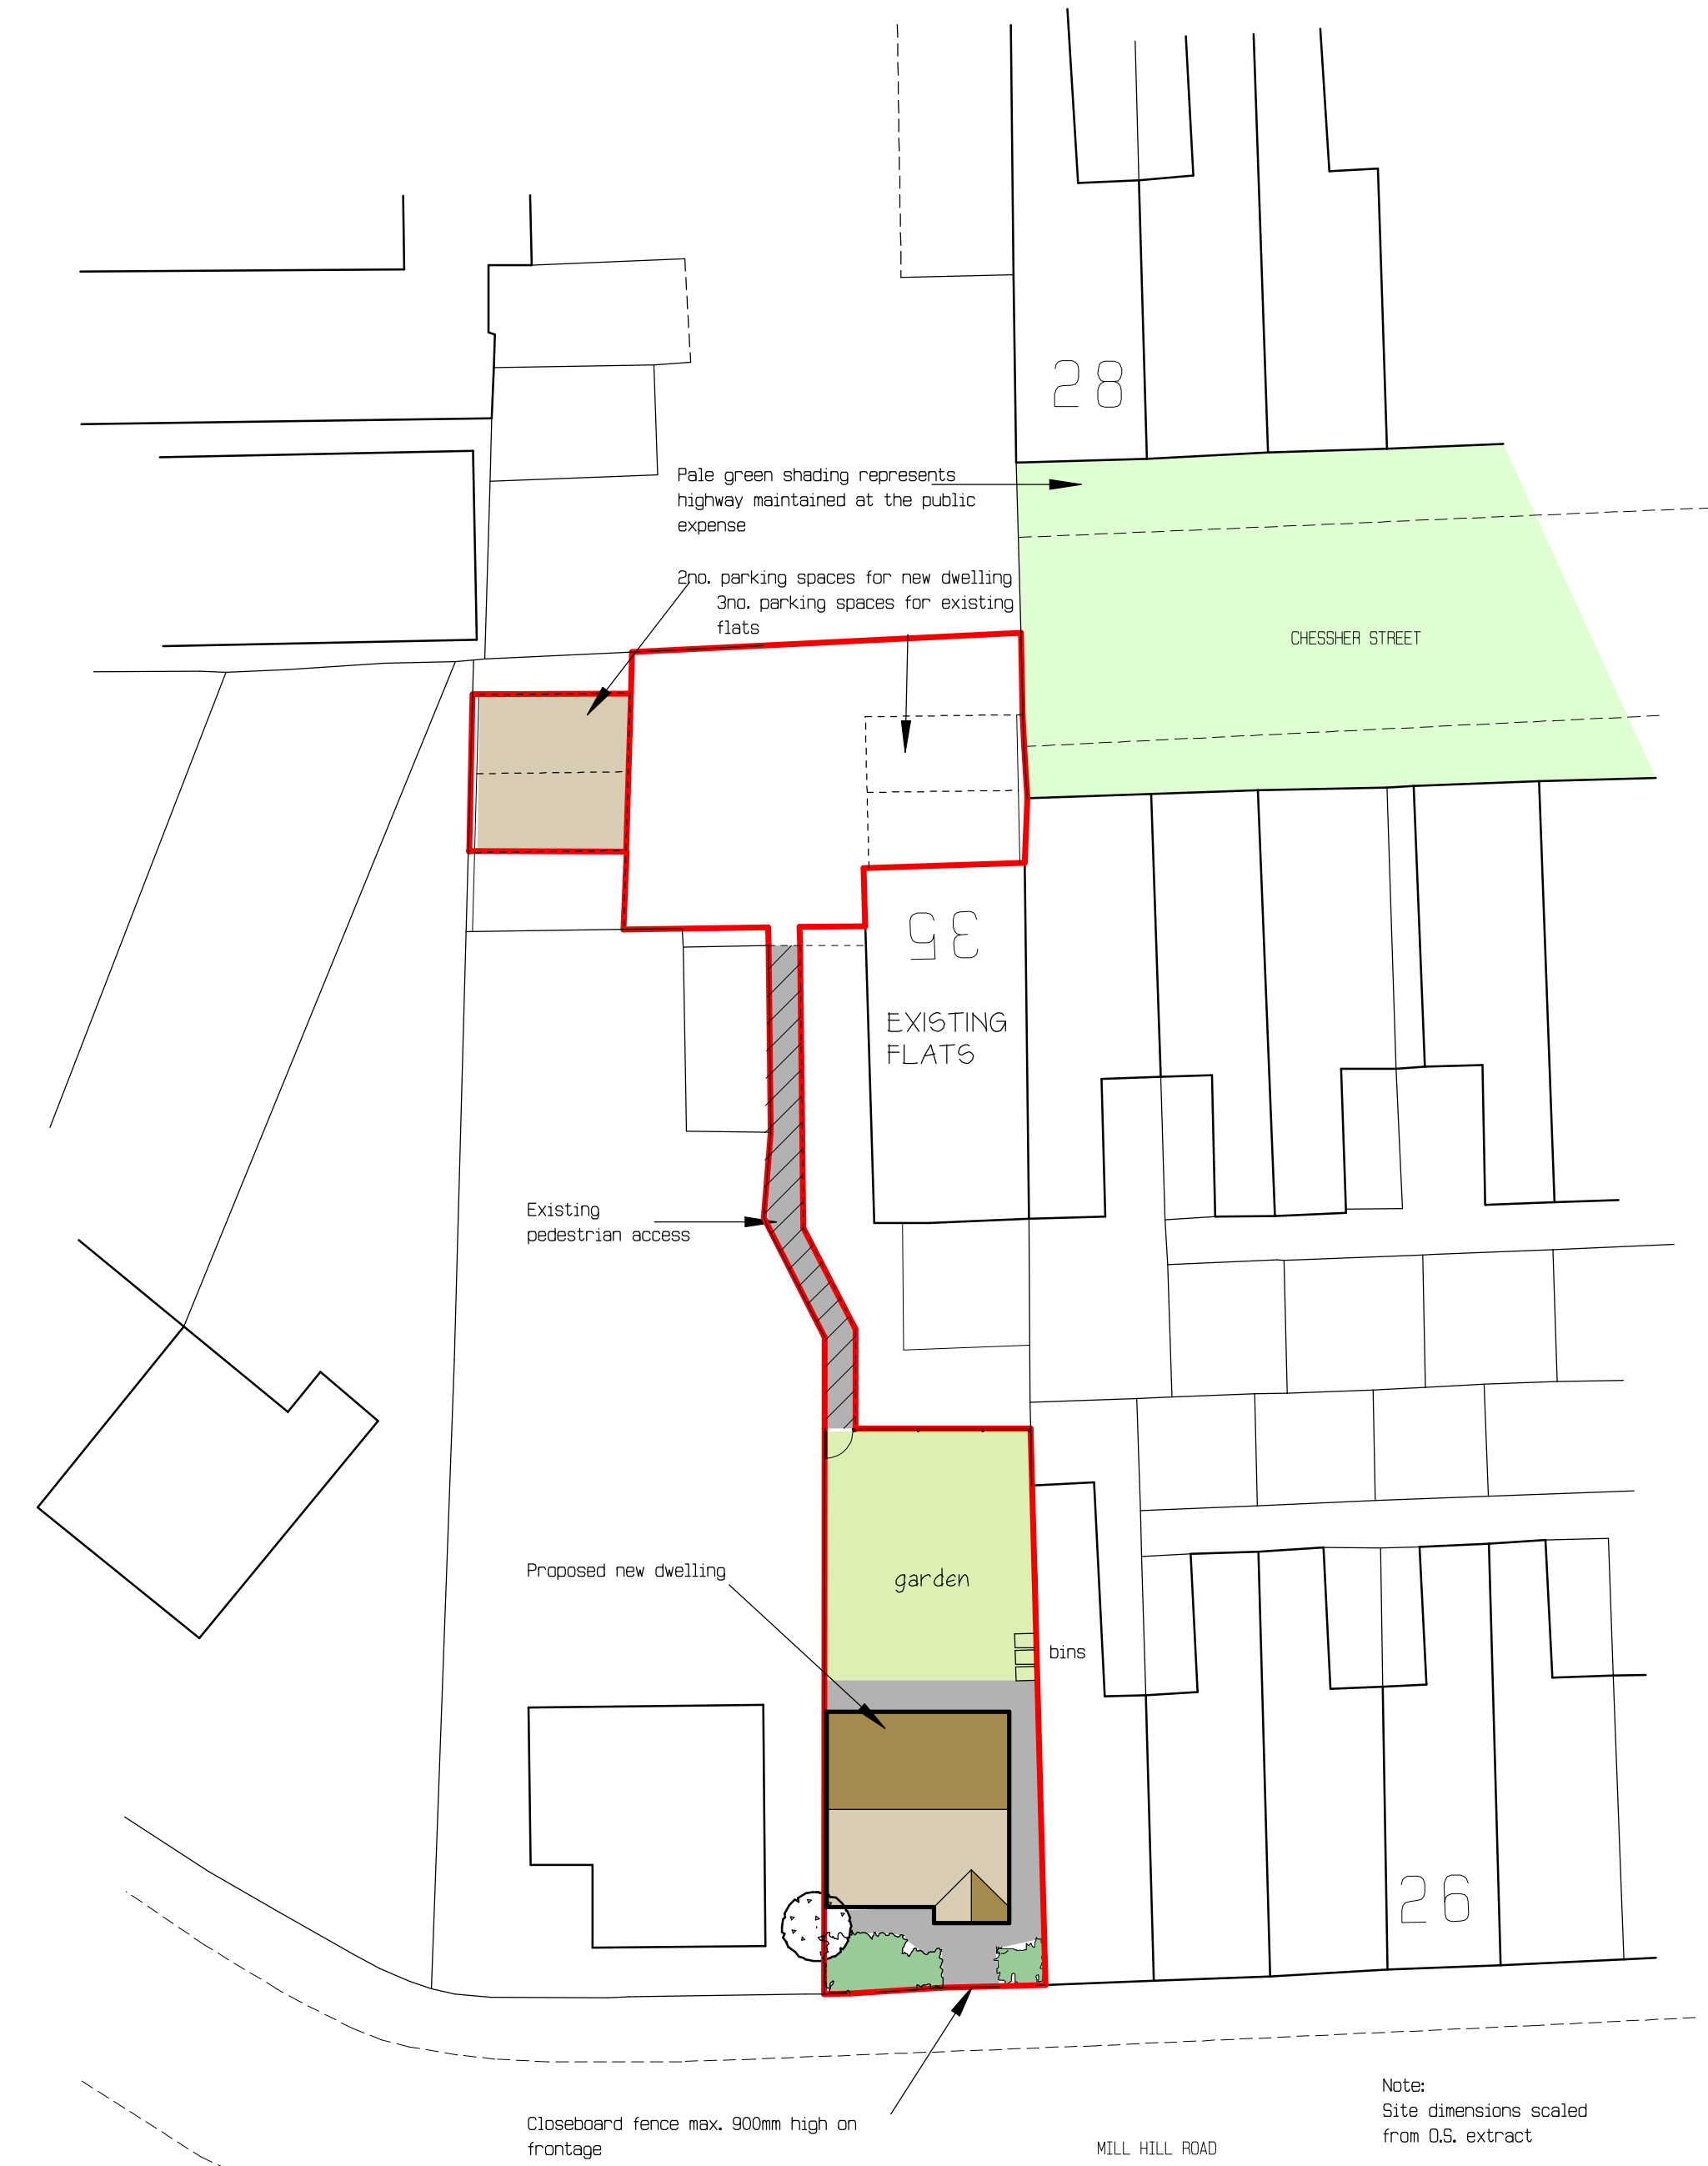

BLOCK PLAN • as proposed

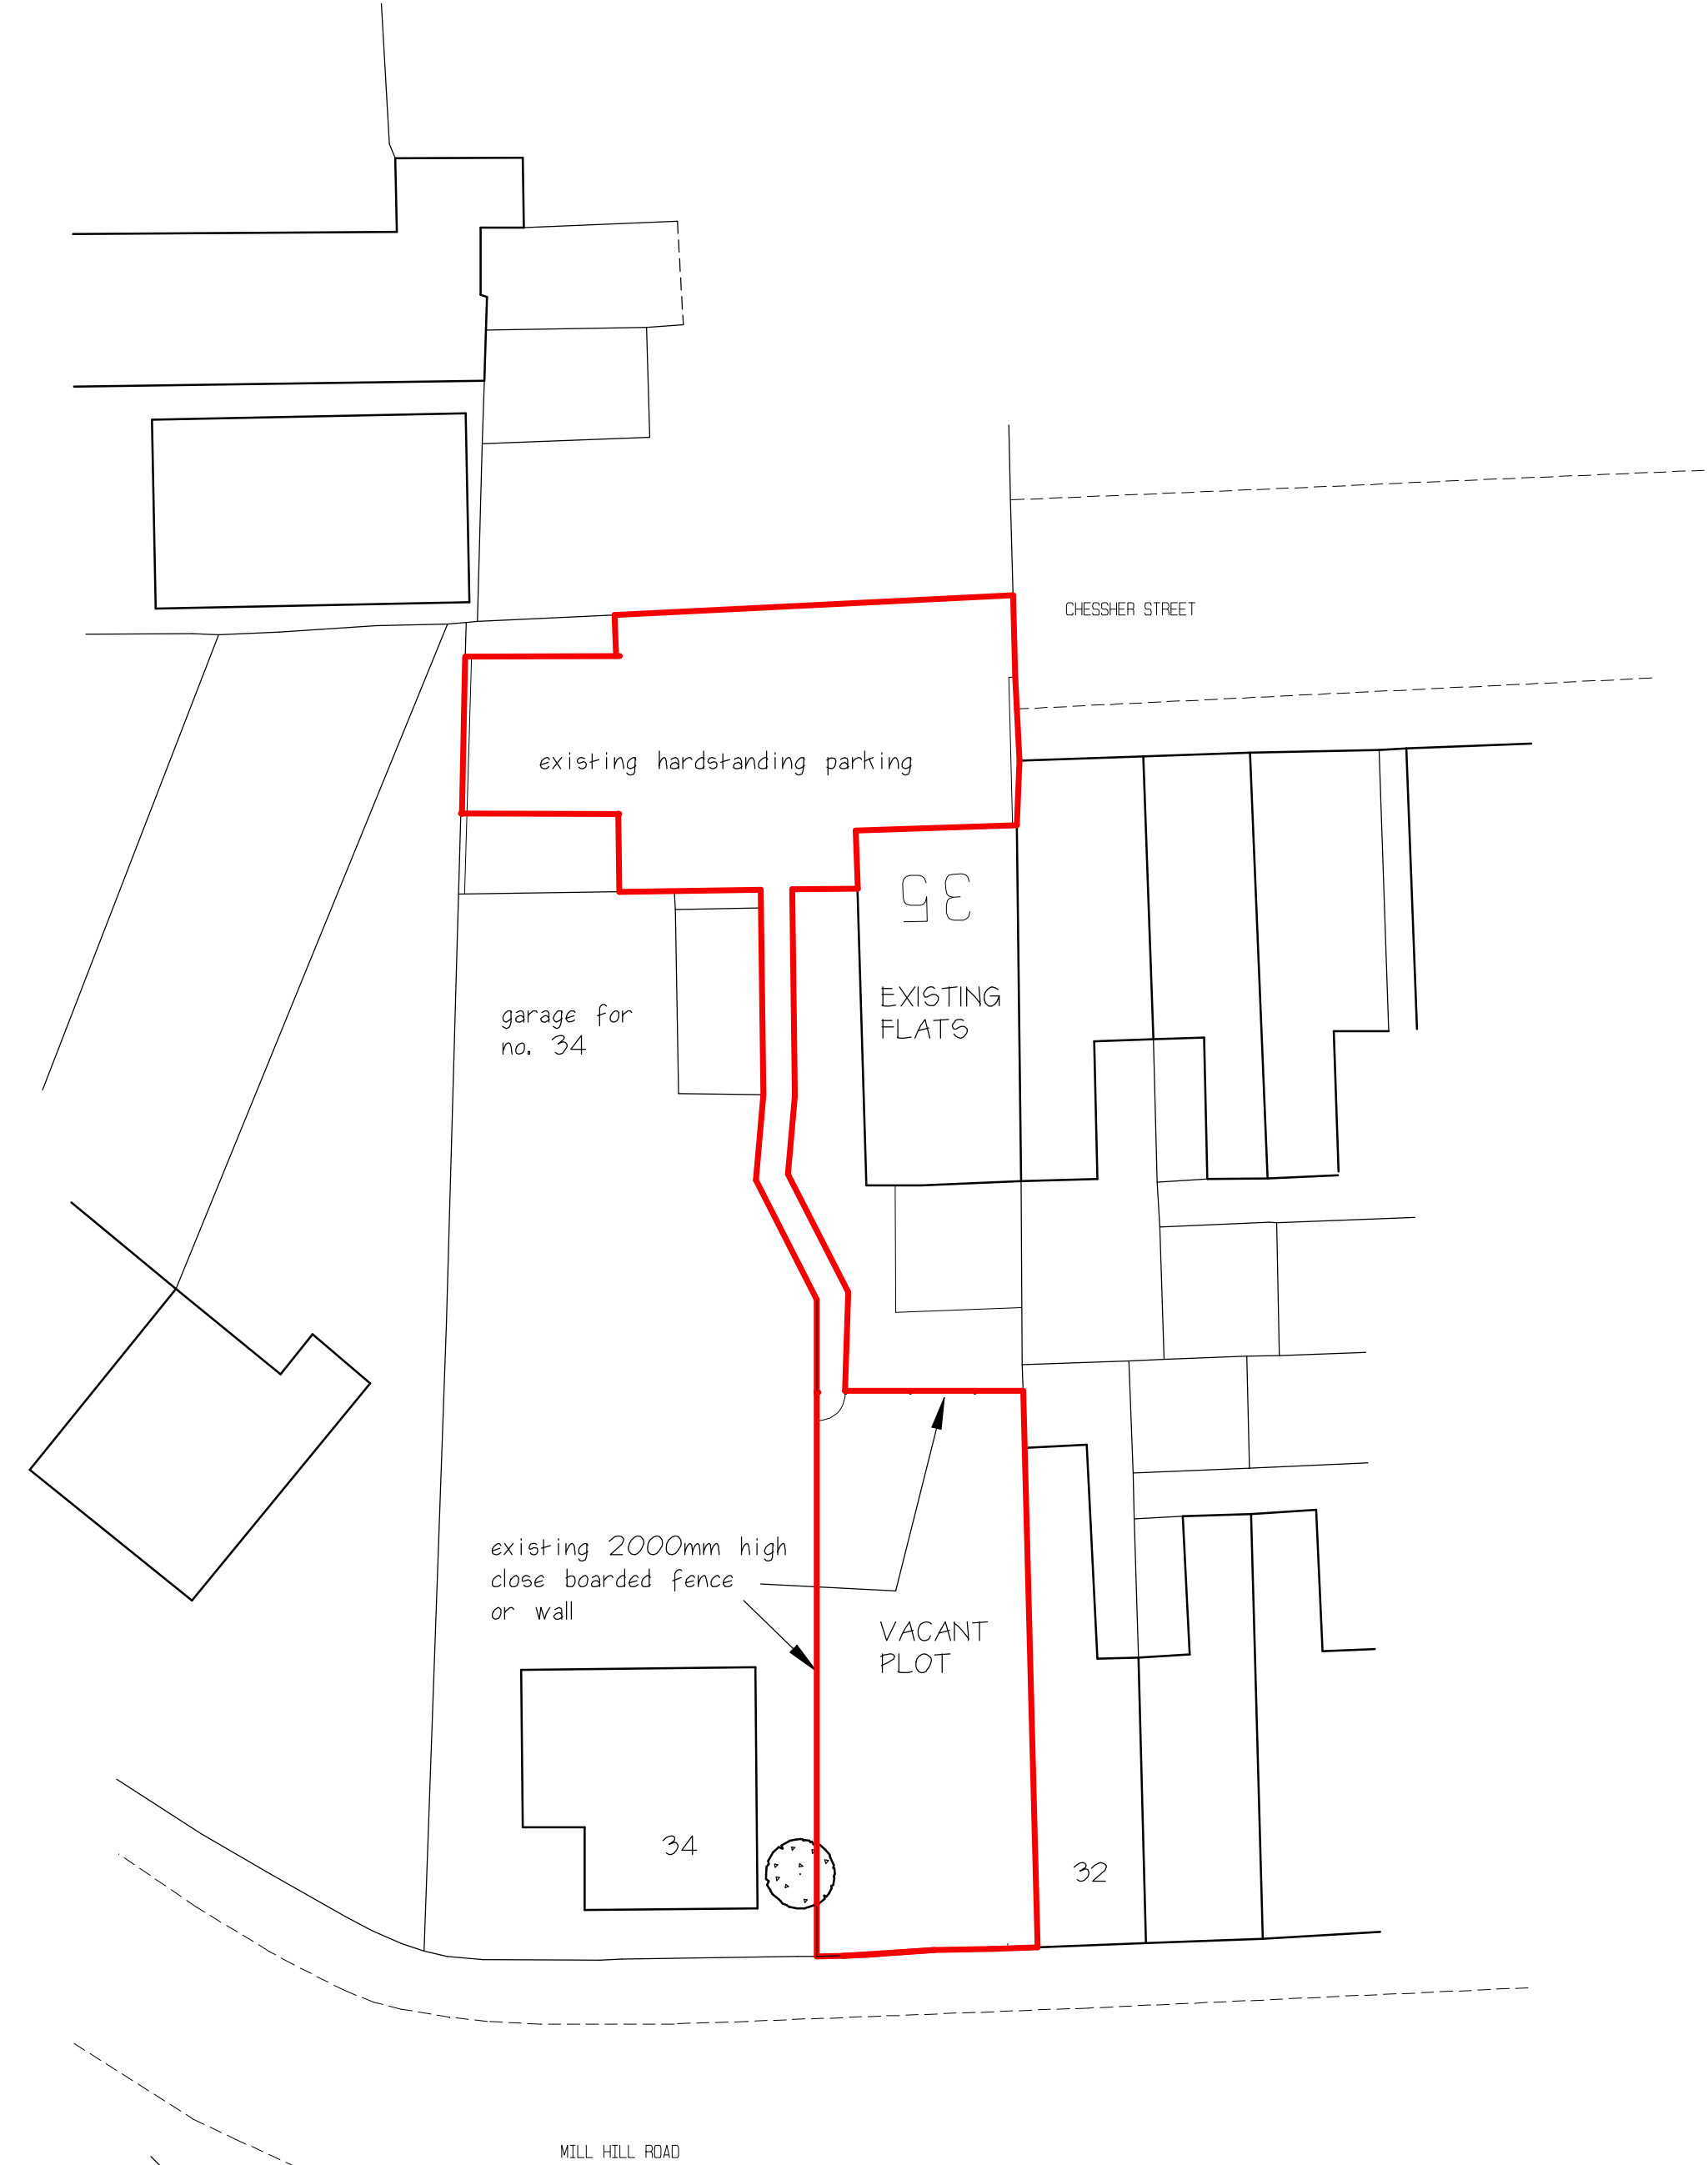

BLOCK PLAN • as existing

SCALE BARS

