DIMENSIONS ARE NOT TO BE SCALED FROM THIS DRAWING
THIS DRAWING IS COPYRIGHT
COMPUTERISED INFORMATION IS NOT TO BE ADDED TO OR ALTERED WITHOUT THE EXPRESS PERMISSION OF JS+P ARCHITECTURE

Rev A - 02.05.07 - CS - Revised to planners comments

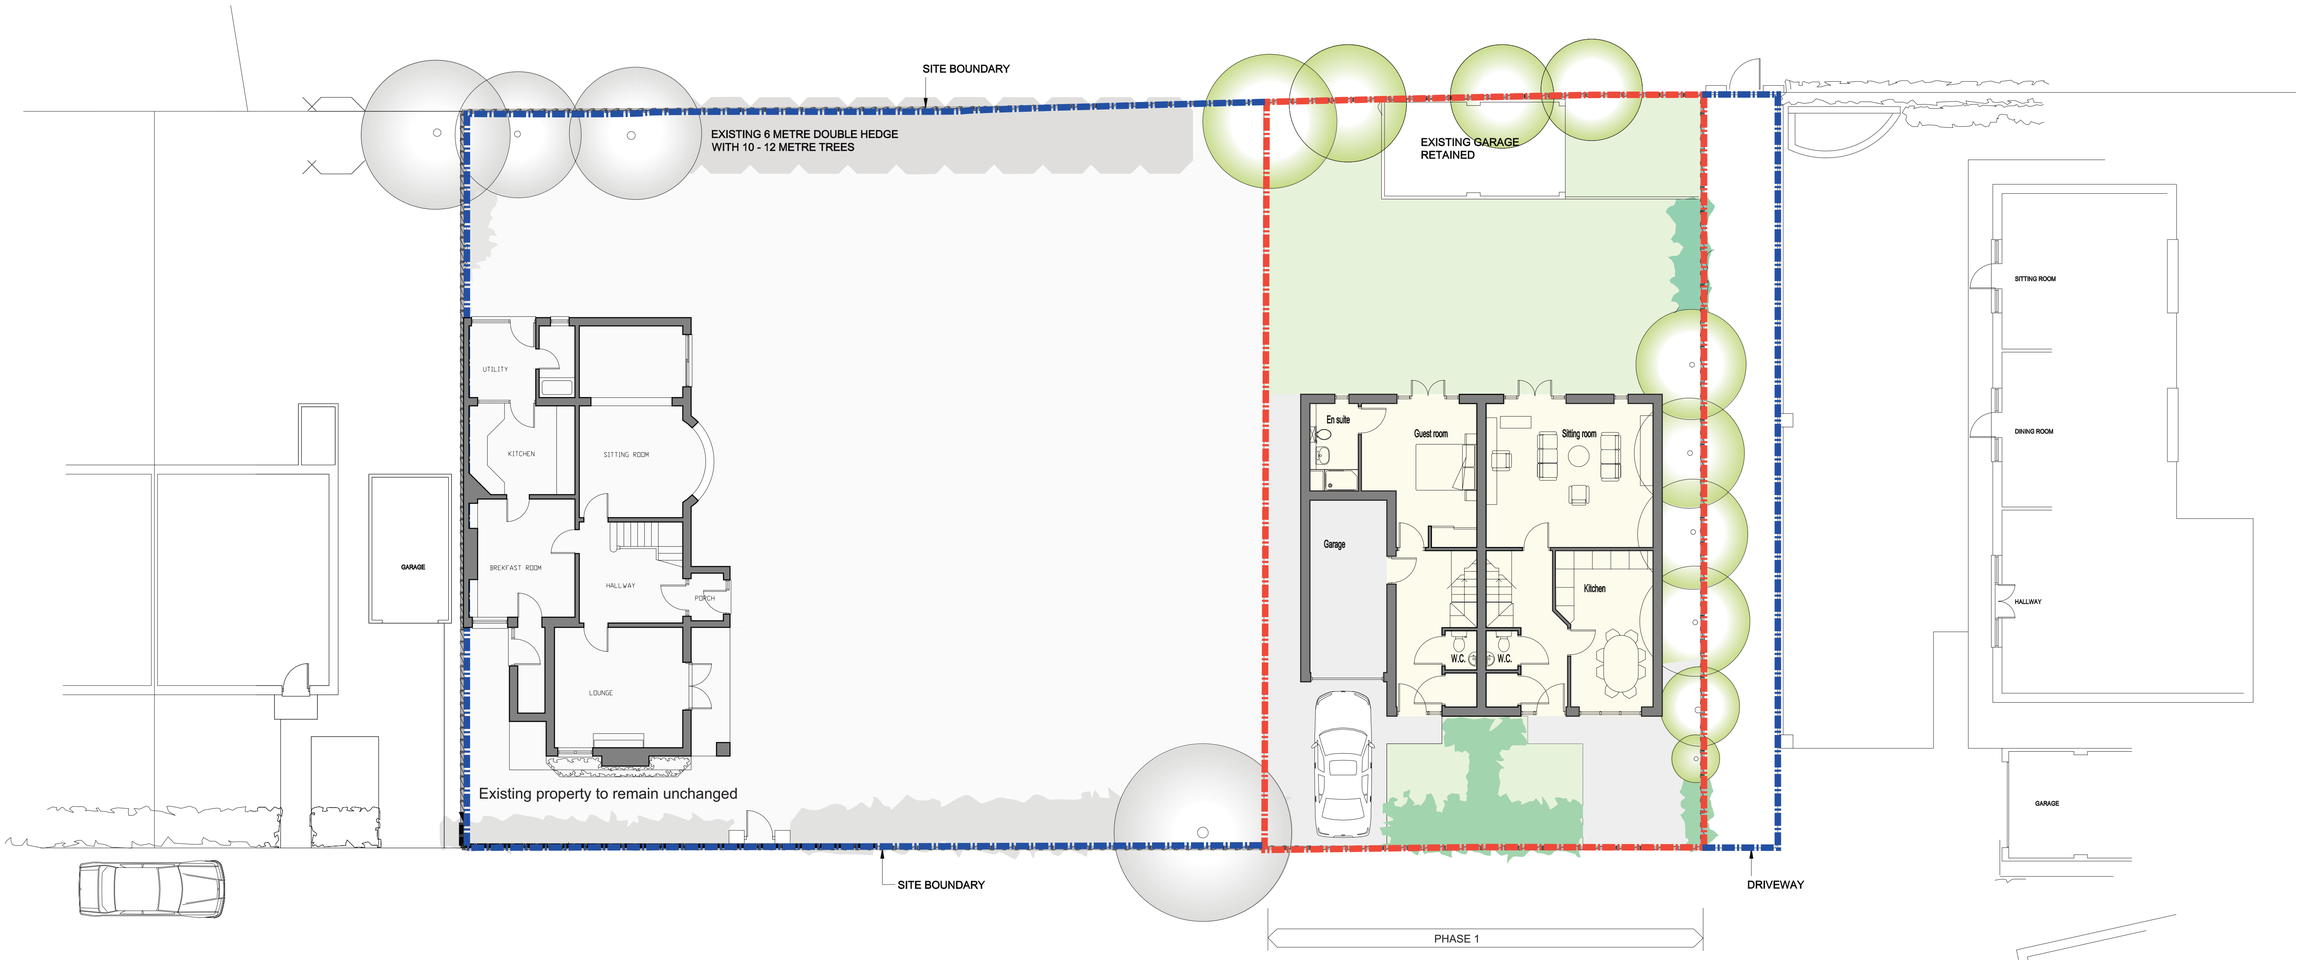

BUTT LANE CLOSE

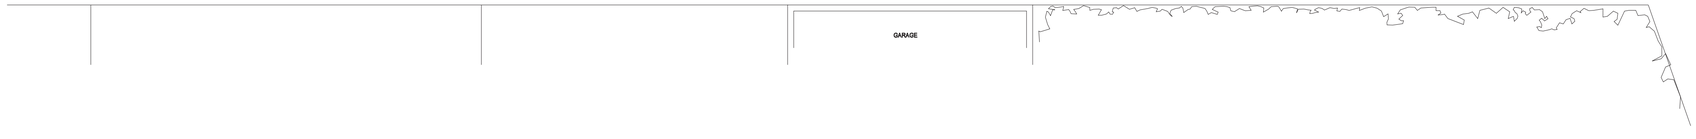

HALBORG LTD

Proposed new houses

PROJECT AND DRAWING TITLE

Proposed Residential Development
Butt Lane Close
Hinckley

Site Layout

SCALE	DRAWN	DATE
1:100@A1 1:200@A3	CS	16.04.2007
PROJECT No.	**DRAWING No.**	**REVISION**
H009	00-102	A

J S + P
ARCHITECTURE

31 Lower Brown Street Leicester LE1 5TH T +44 (0)116 247 0101 F +44 (0)116 247 0051
E beinspired@jsparchitecture.com W www.jsparchitecture.com