


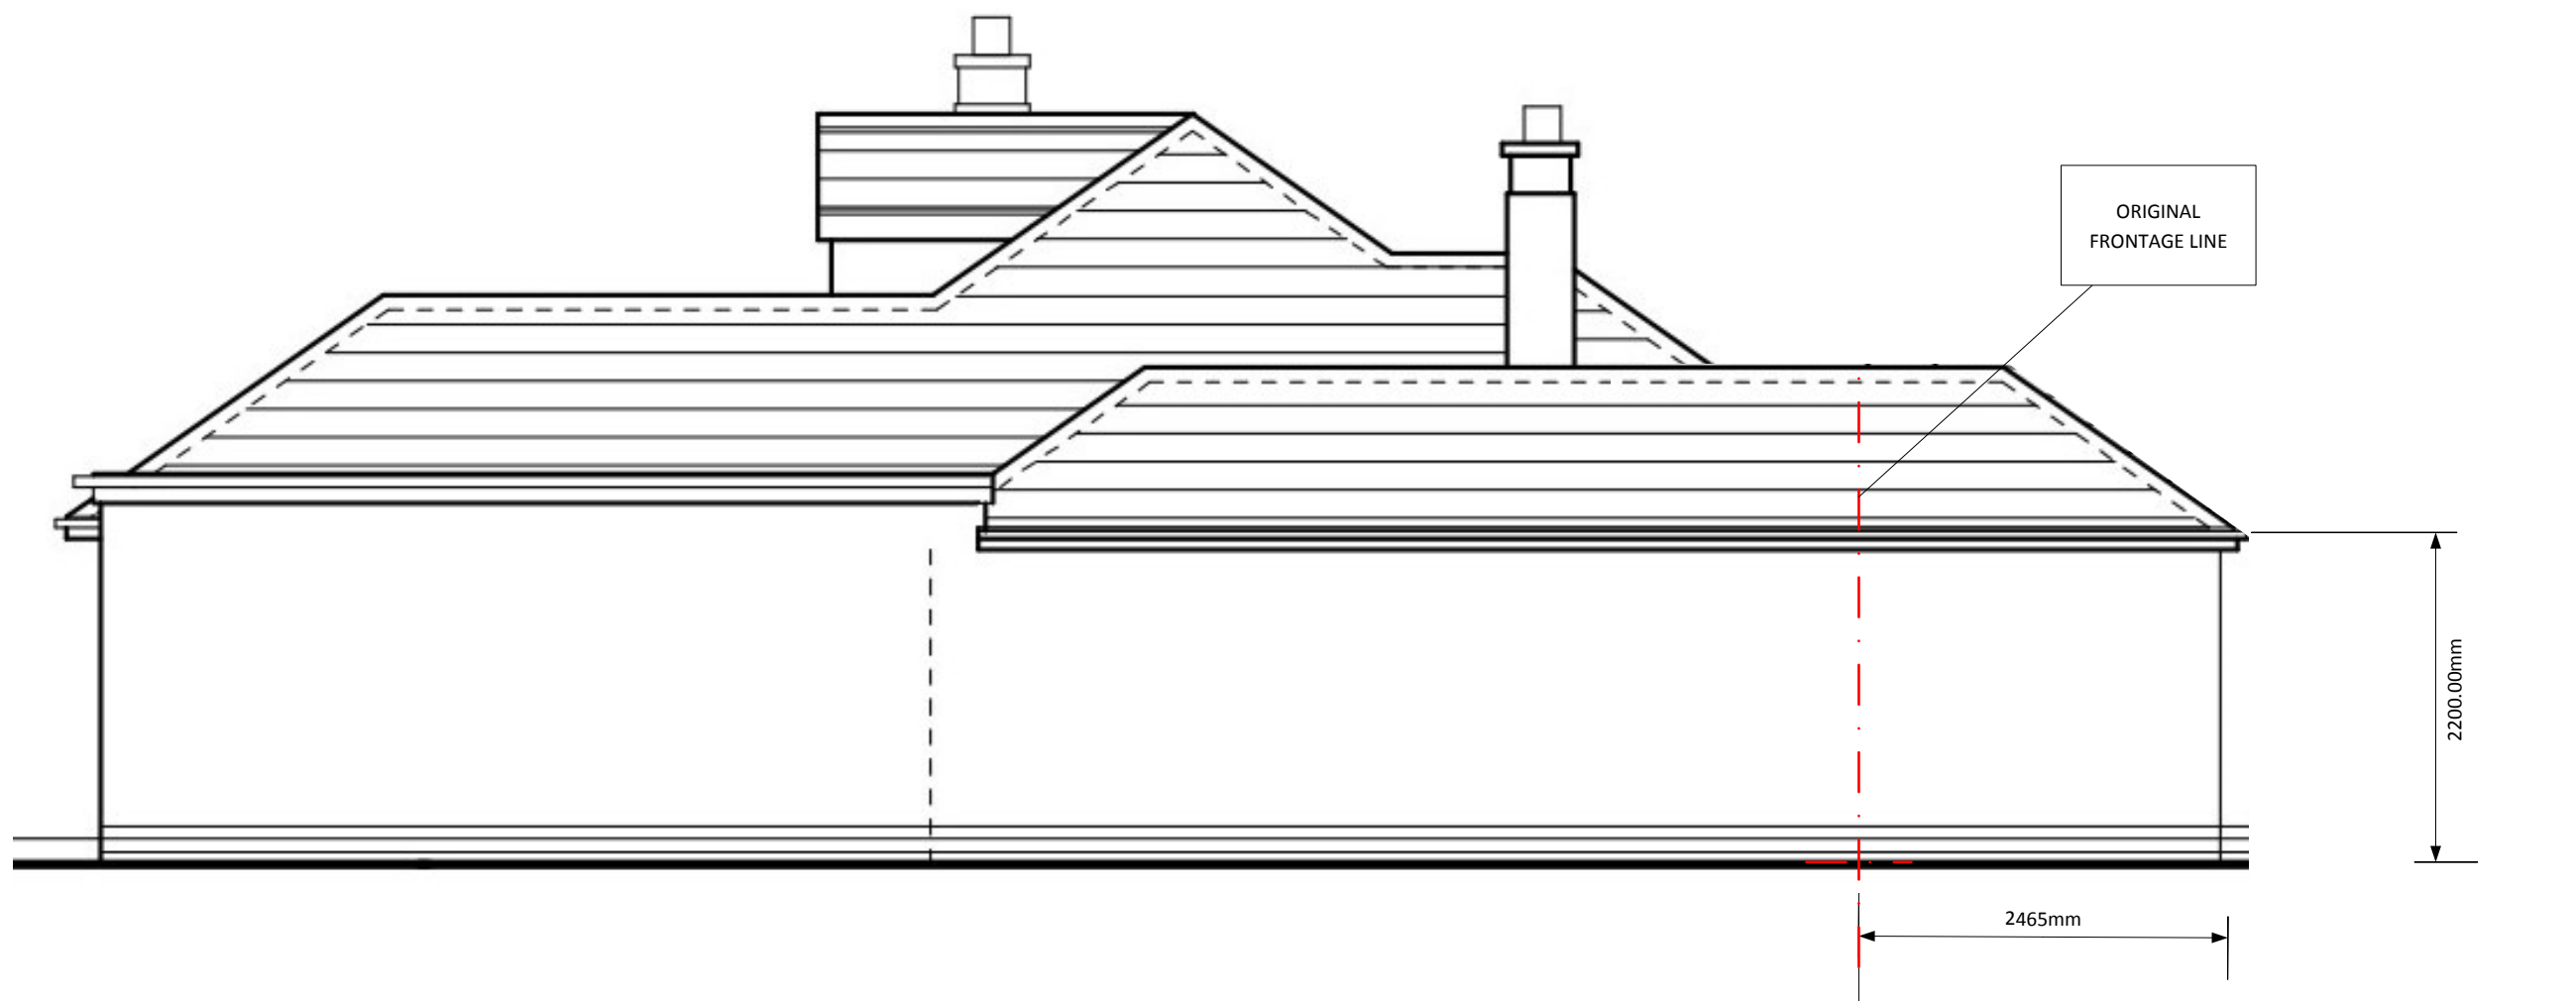

108 HEATH LANE
PROPOSED SIDE ELEVATION VIEW