




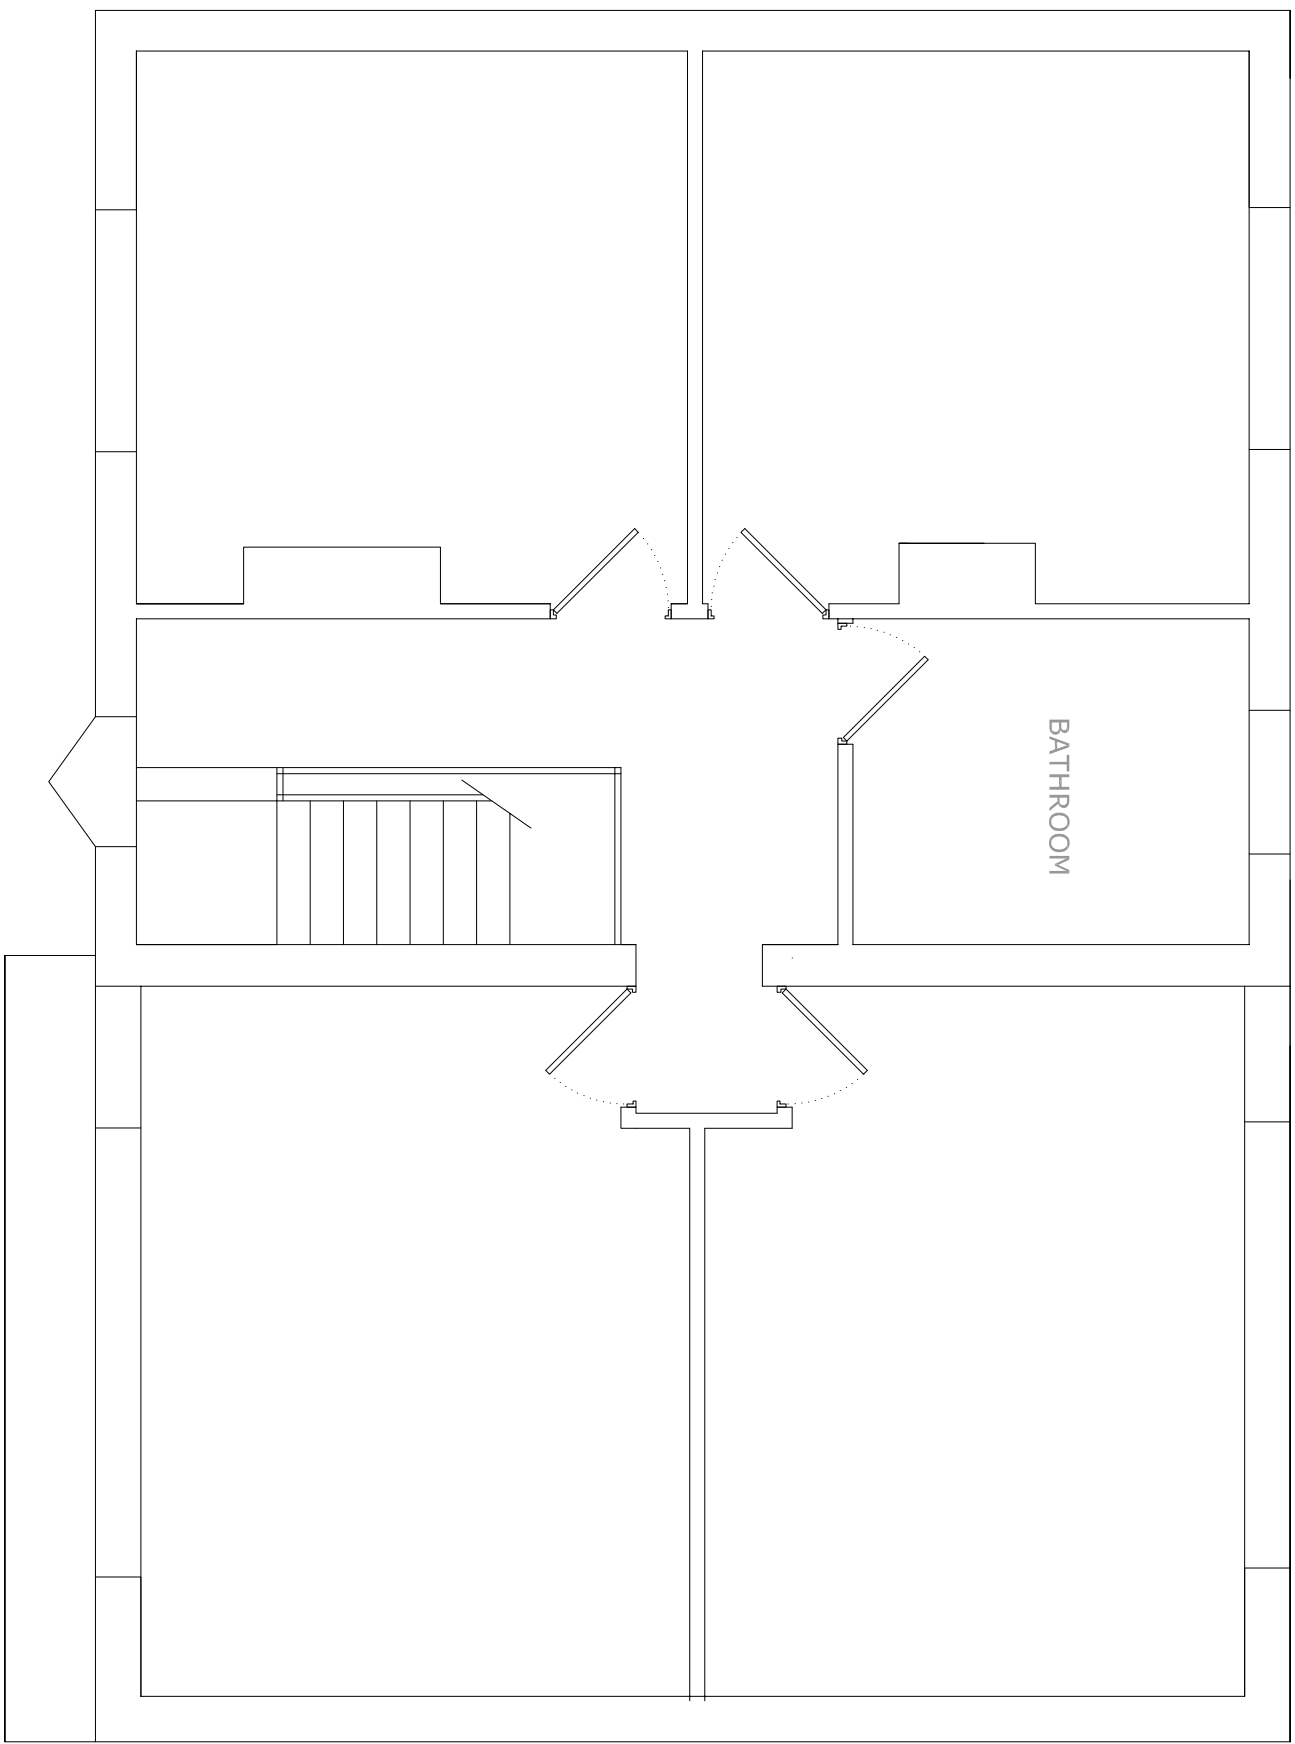


FIRST

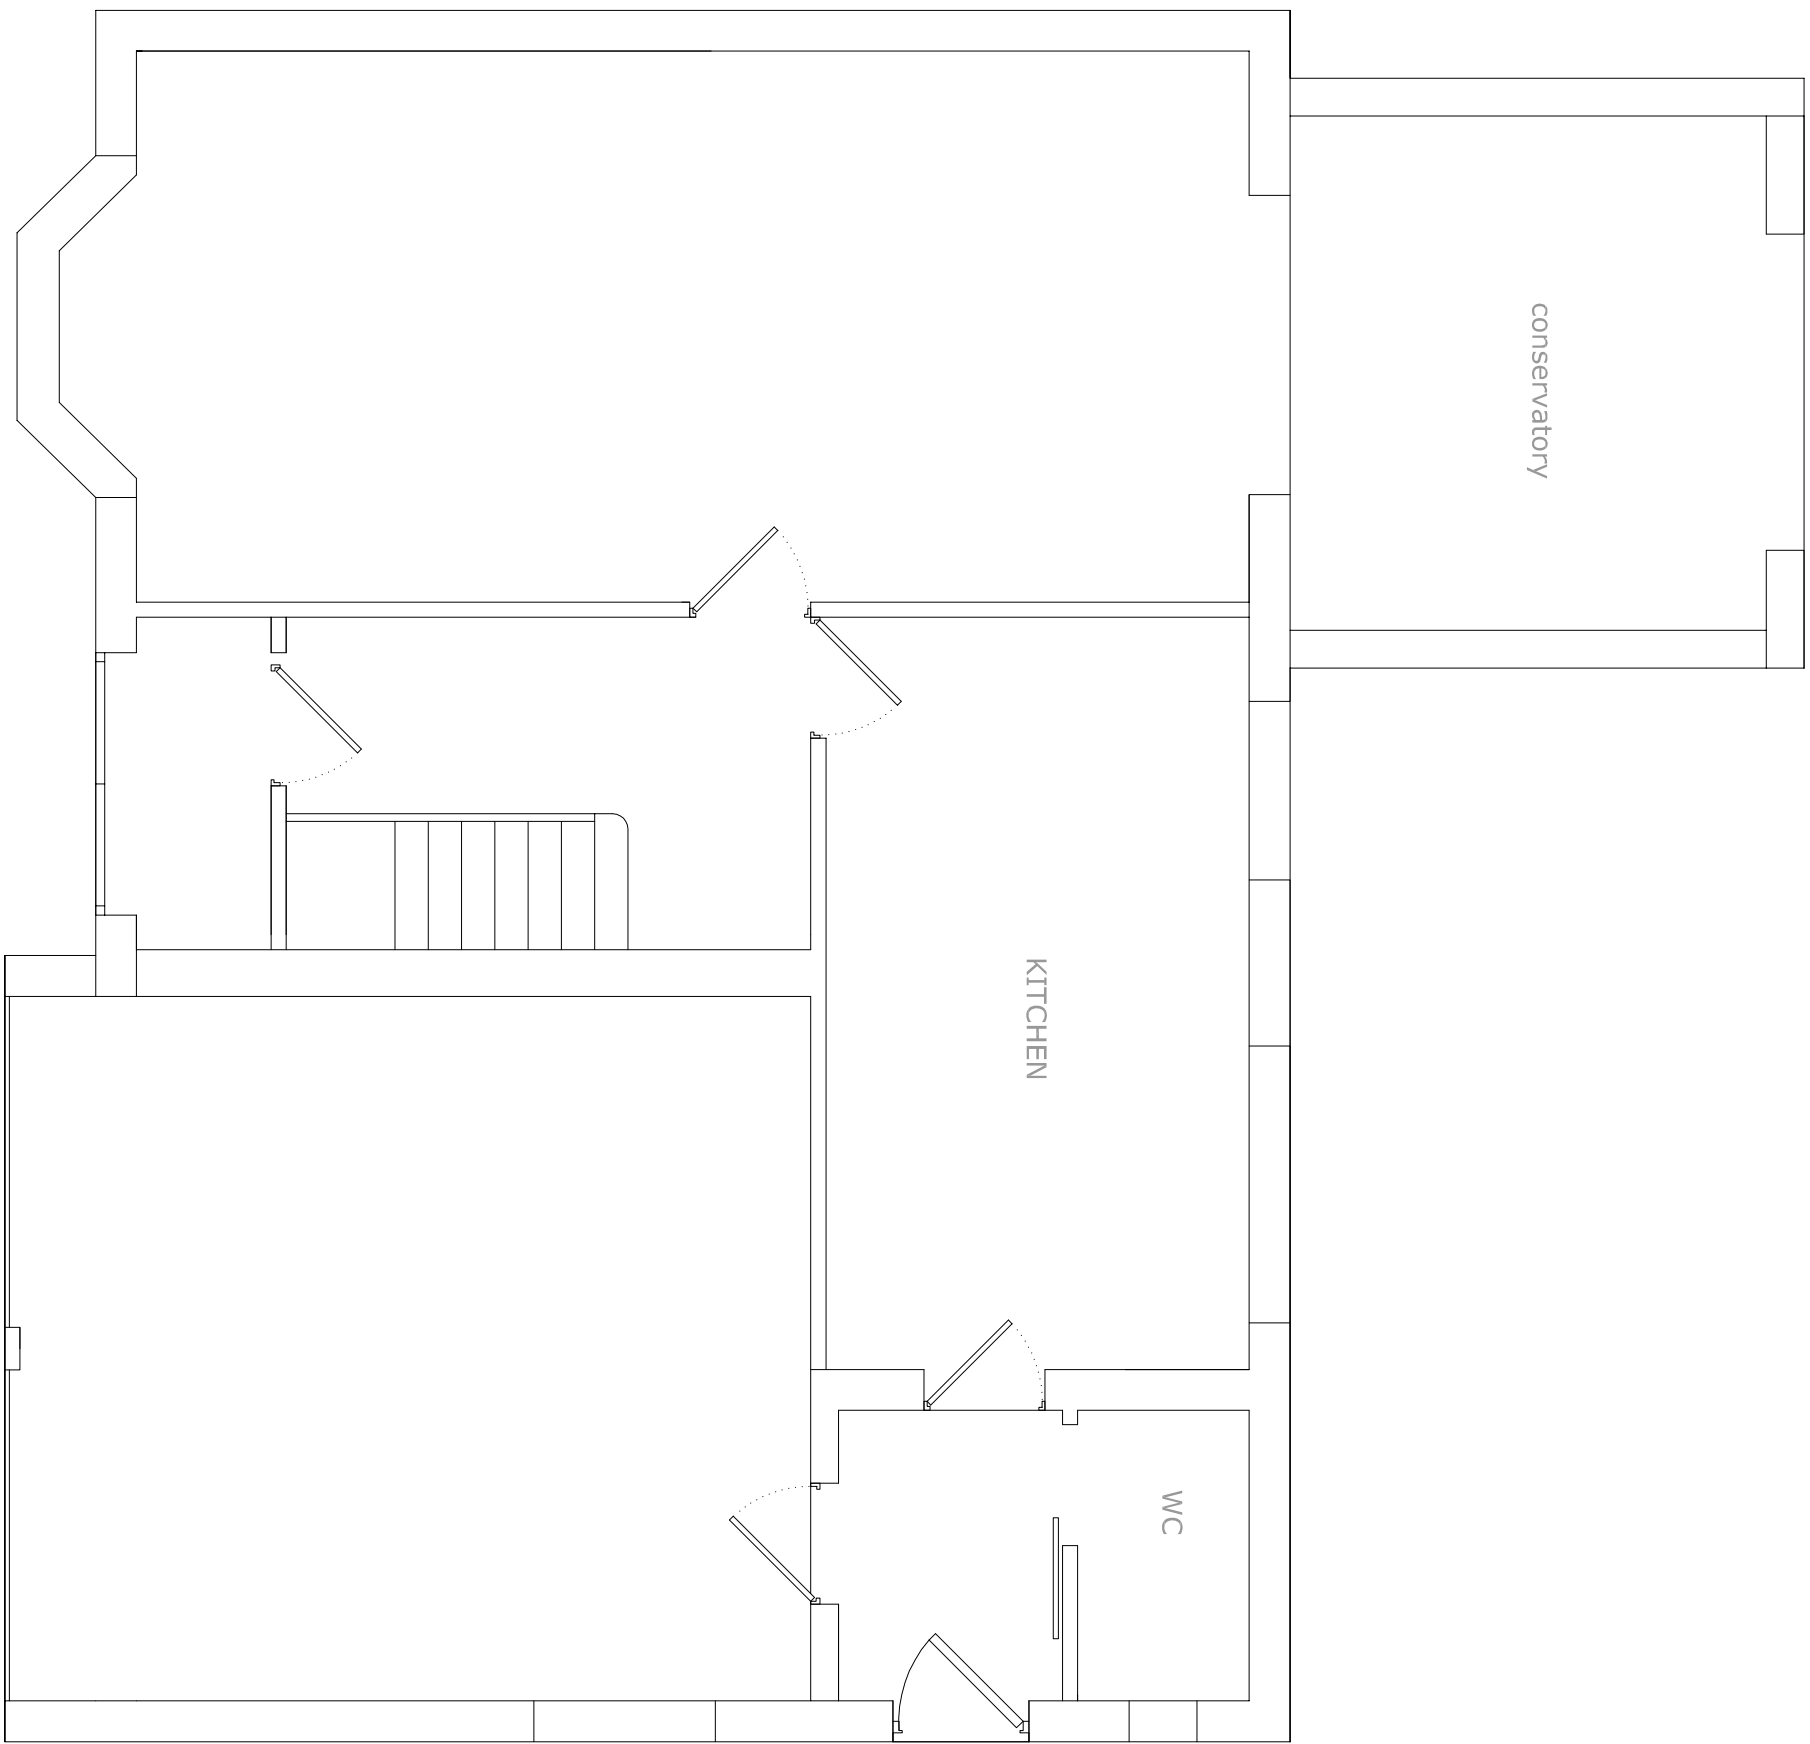


GROUND

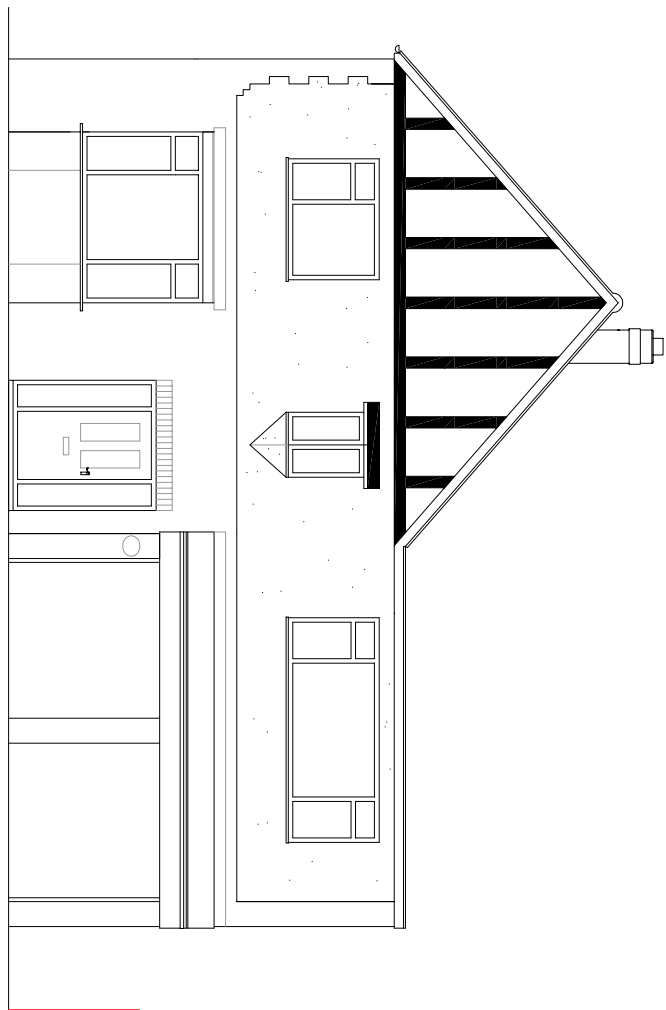


FRONT ELEVATION

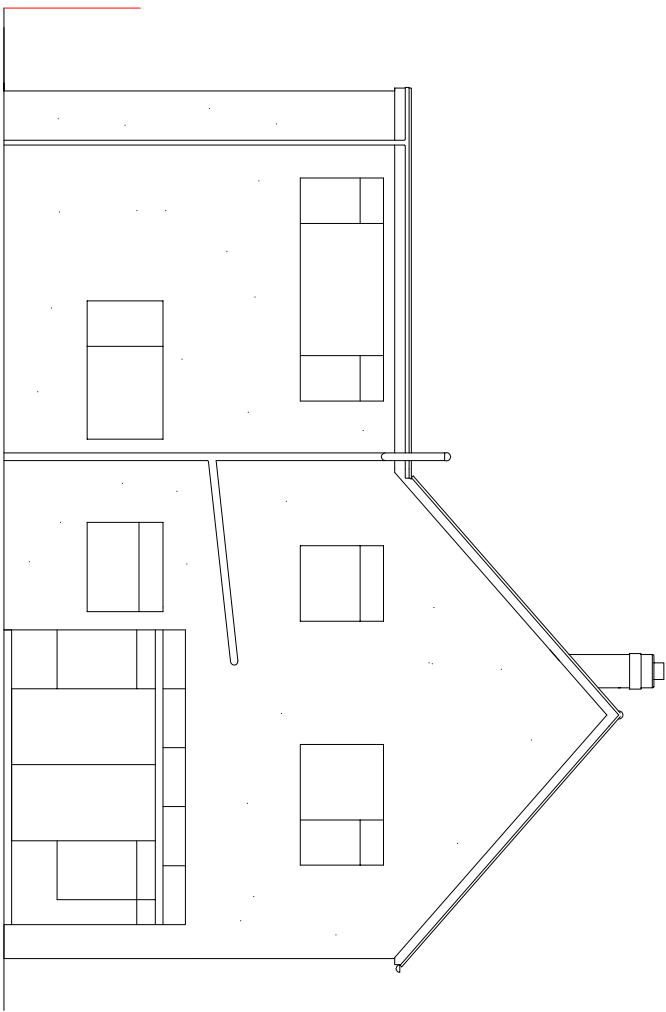


REAR ELEVATION

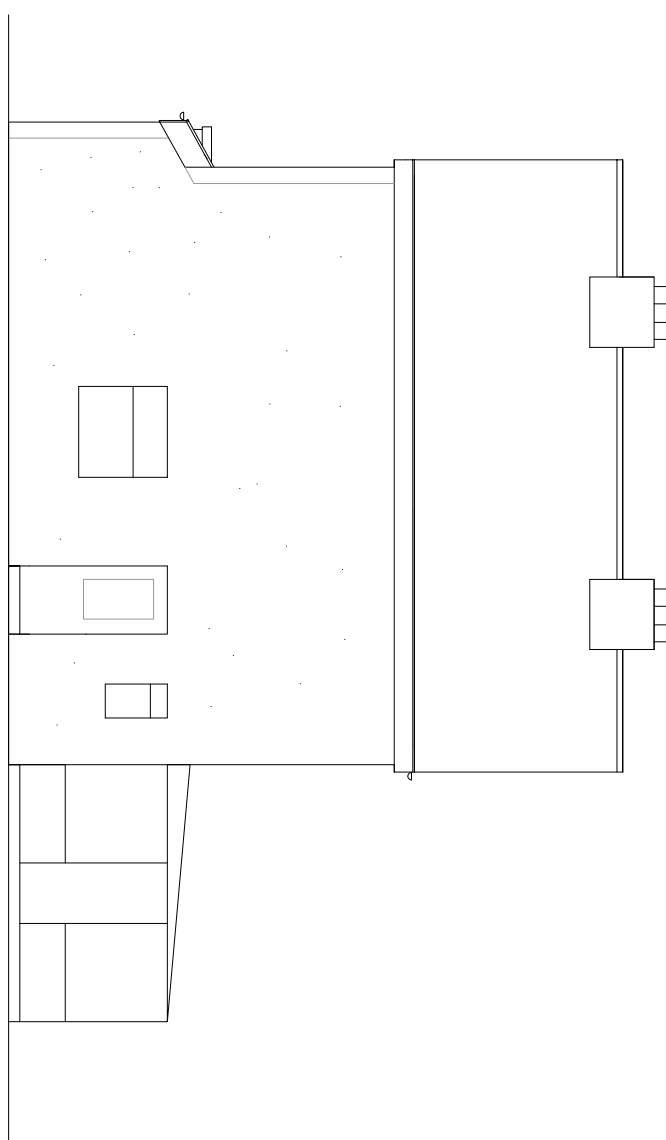


SIDE ELEVATION (SOUTH)

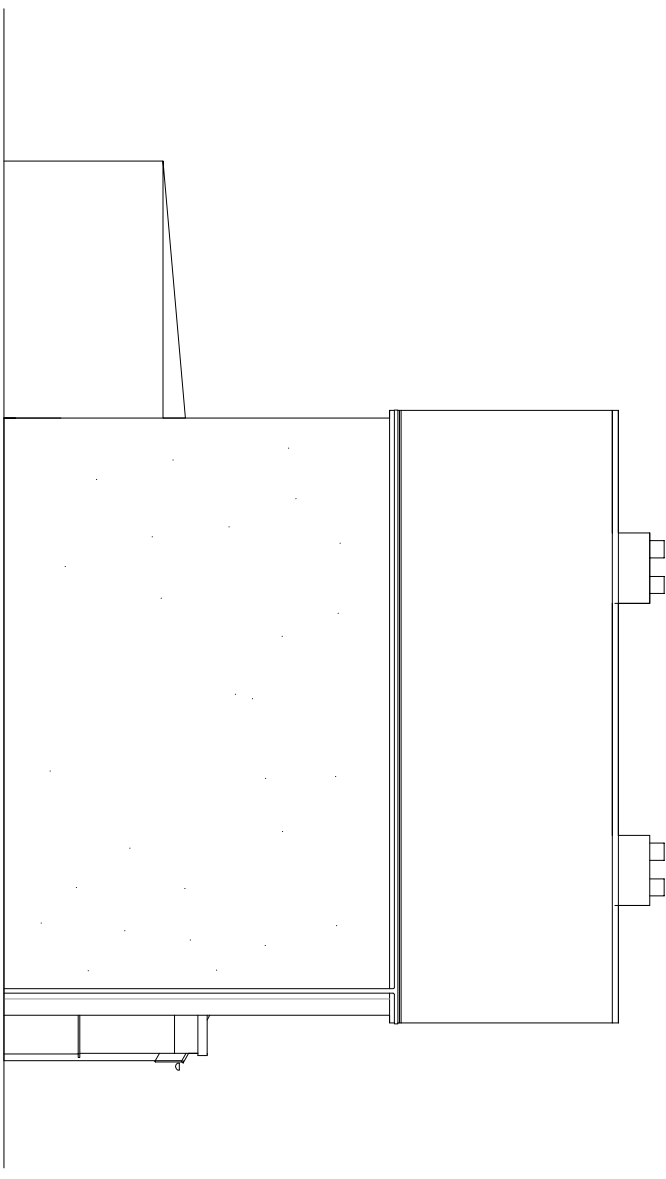

SIDE ELEVATION (NORTH)

 

ROOF PLAN

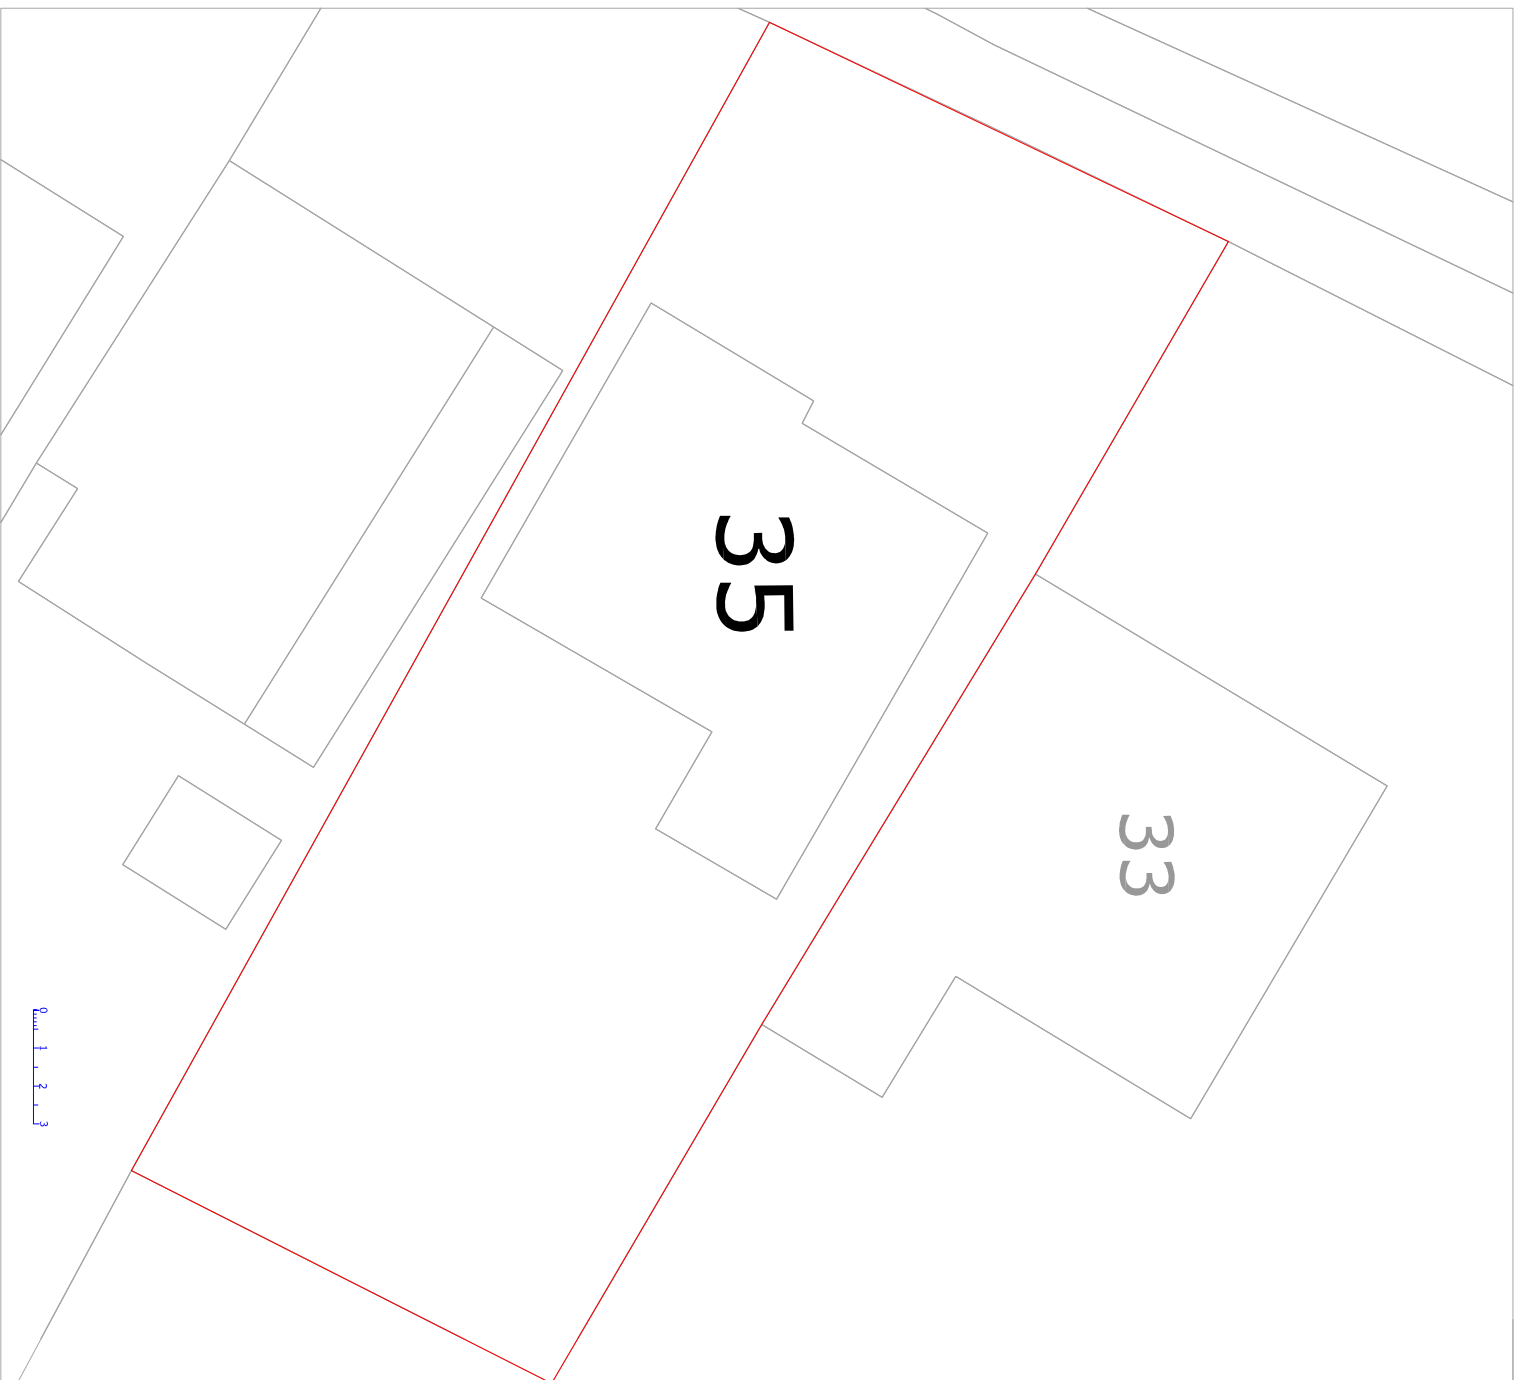

Request: Plan 1:200  
Map number: TORQM24047221604611

Map number: TORQM24047221604611  
© Crown copyright and database right 2024. OS 100021716  
1:2000 scale plan. May 18-20-2024. By 1:2000 scale.

PROPOSED LOFT CONVERSION WITH REAR  
DORMER, FLAT TO PITCHED HIPPED ROOF  
AND SINGLE STOREY REAR EXTENSION  
35 RATBY LANE, MARKFIELD

Drawing RLM/001 EXISTING

Scale : Plan 1:50 @A1 (1:100 @A3), Elevations/roof 1:100@A1

CEDEARWOOD DESIGN

078 153 153 53 0116 220 9377  
cedarwood.design@ntlworld.com

May 2024