


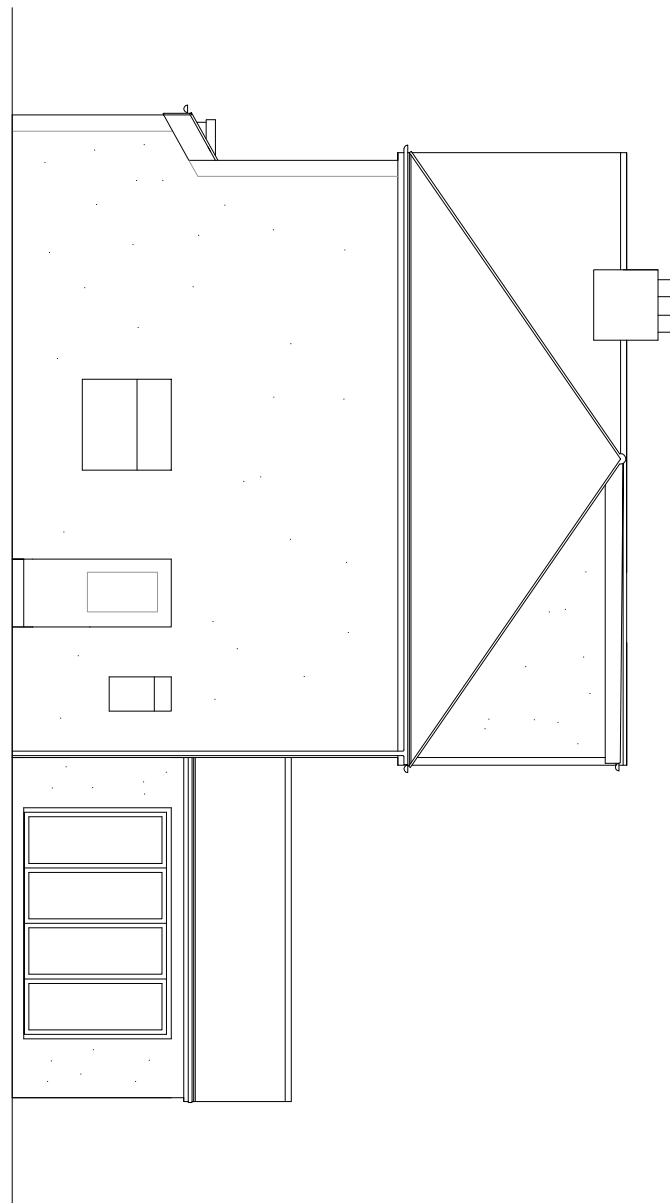
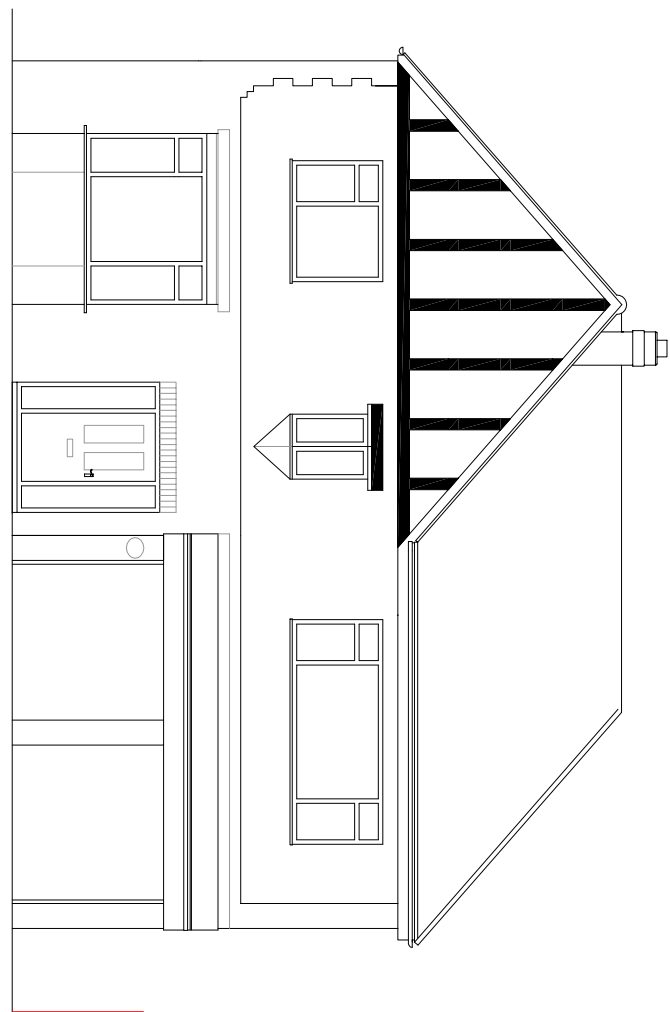
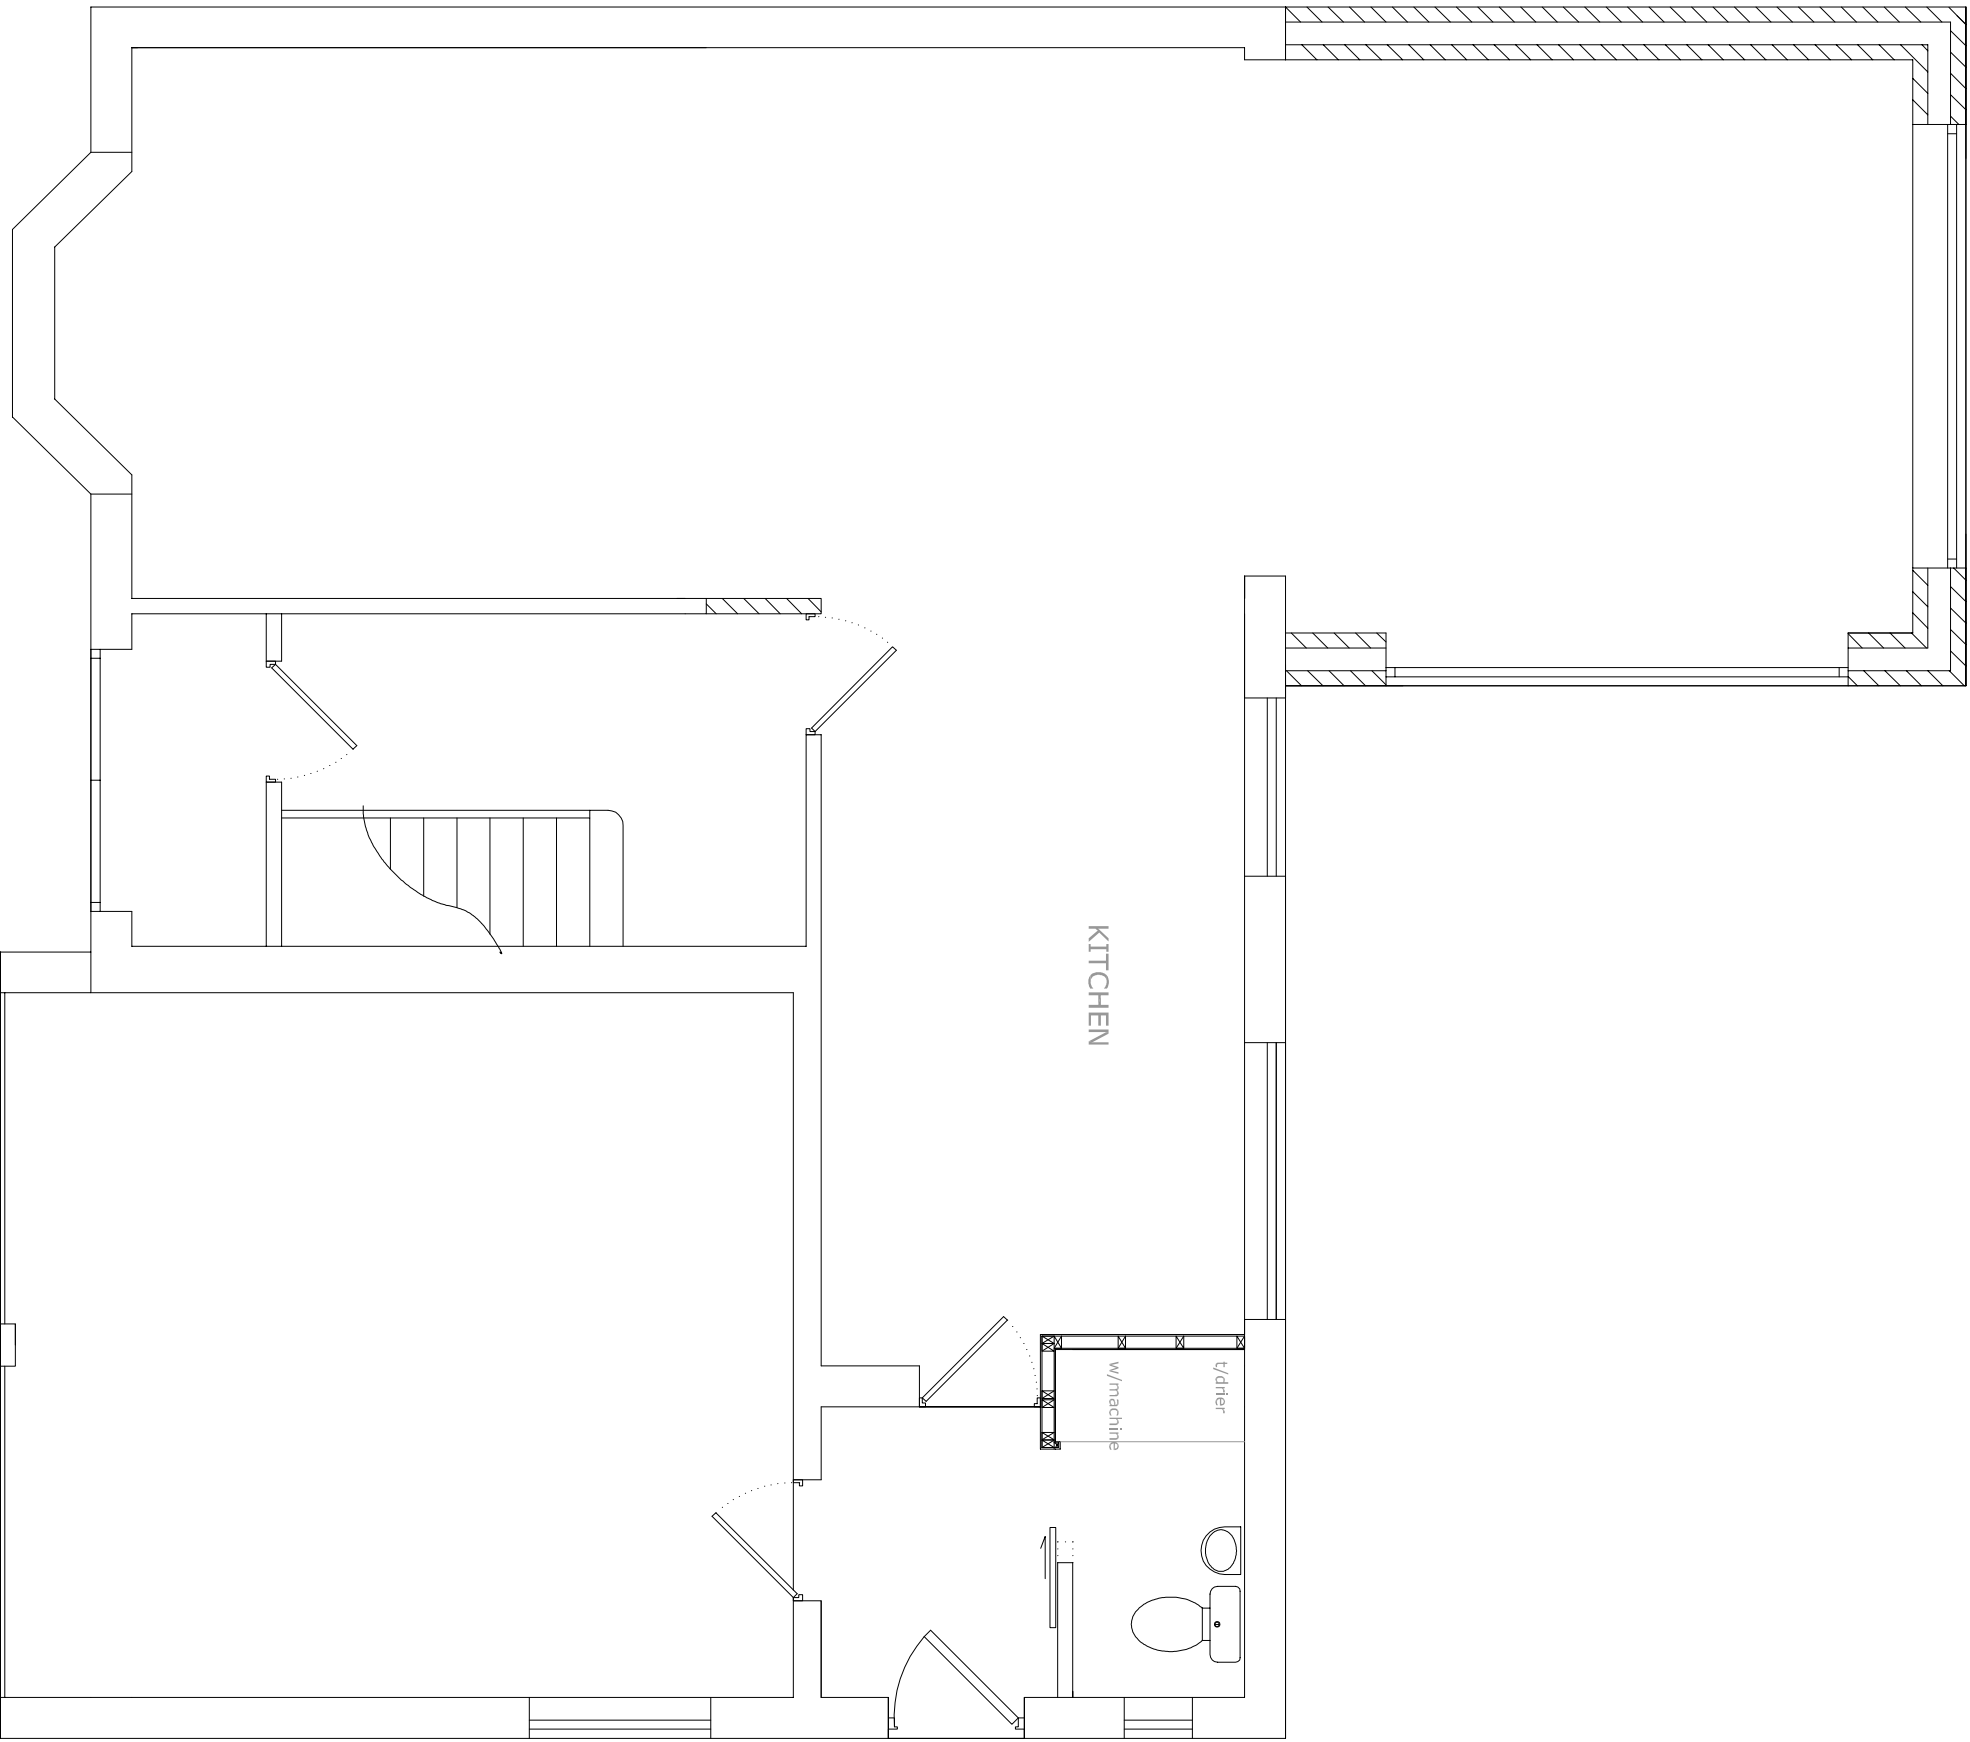


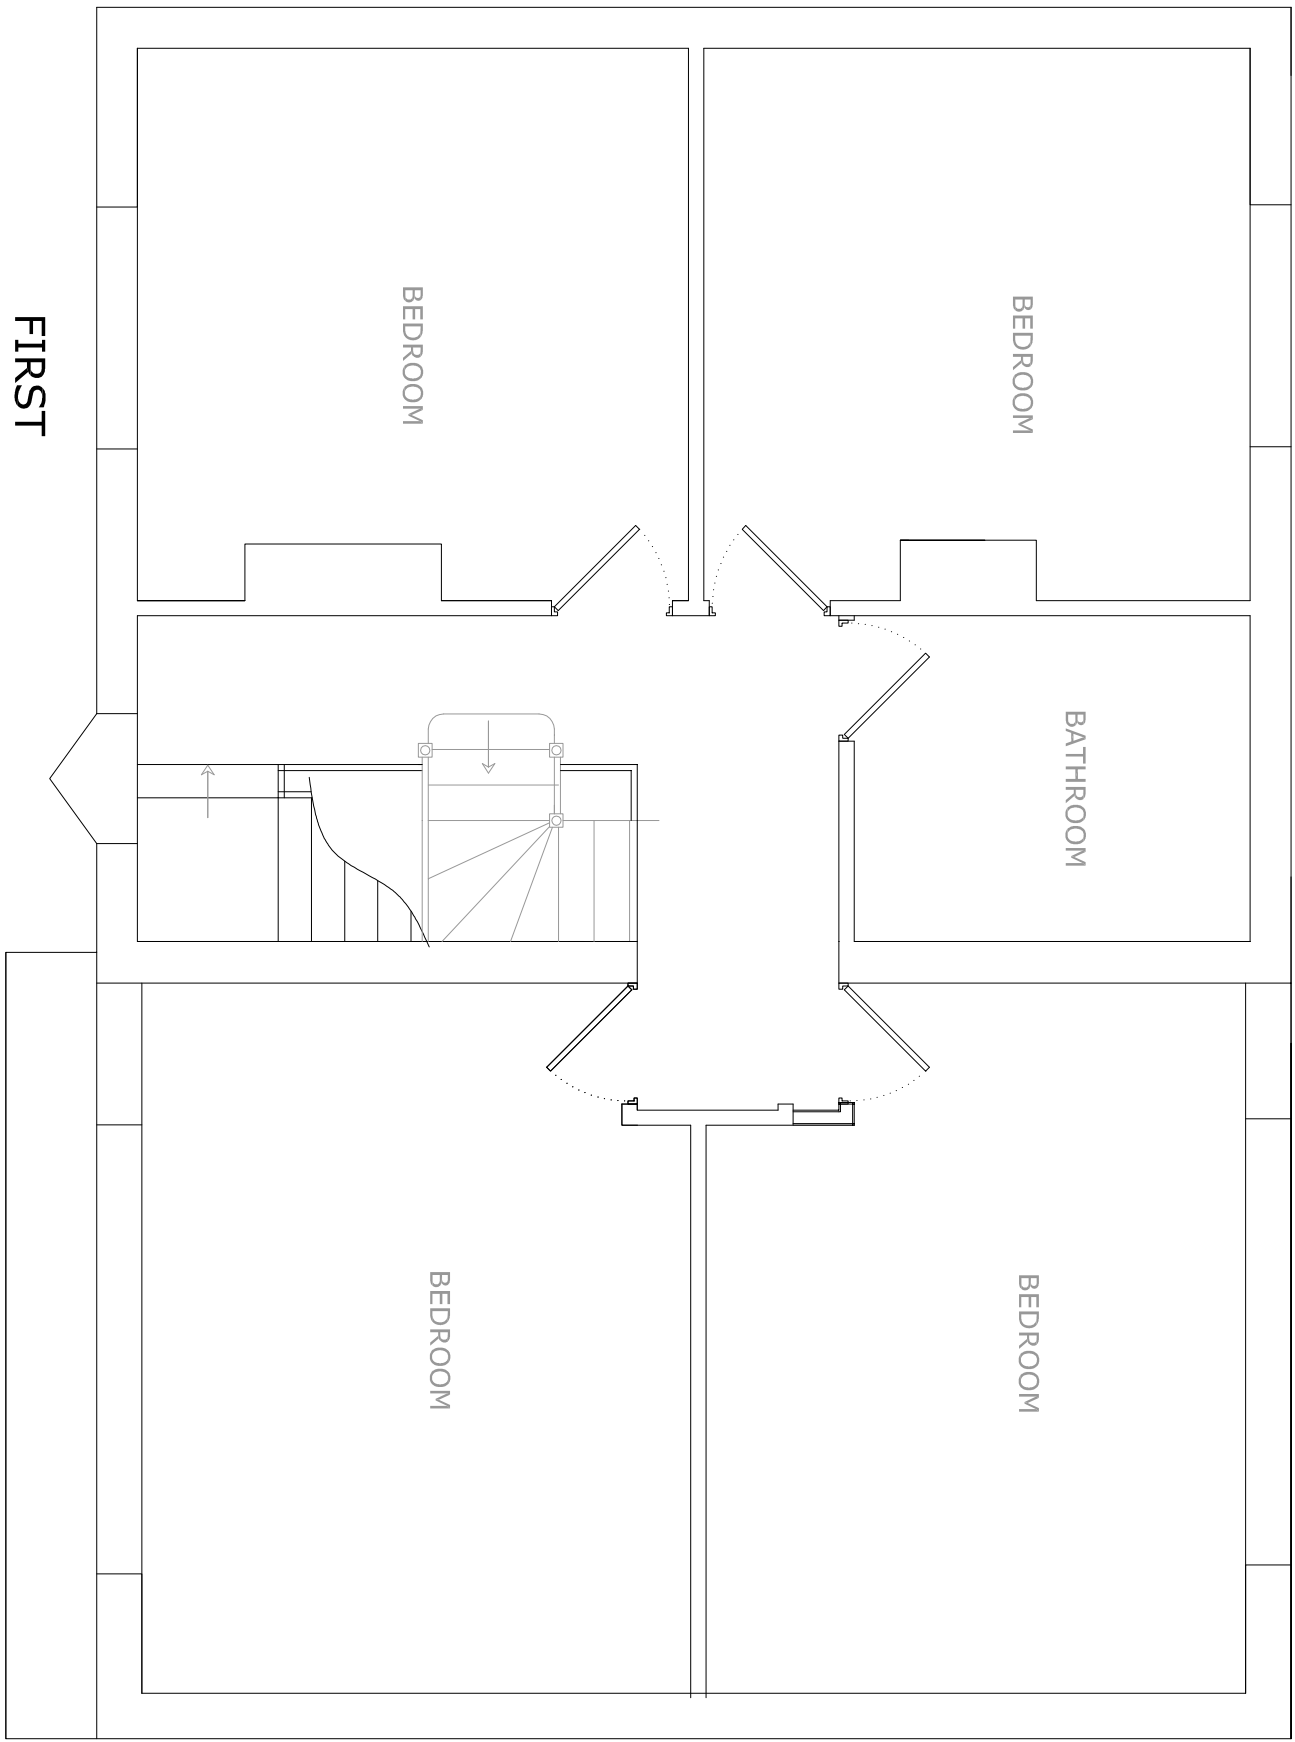


SIDE ELEVATION (SOUTH)

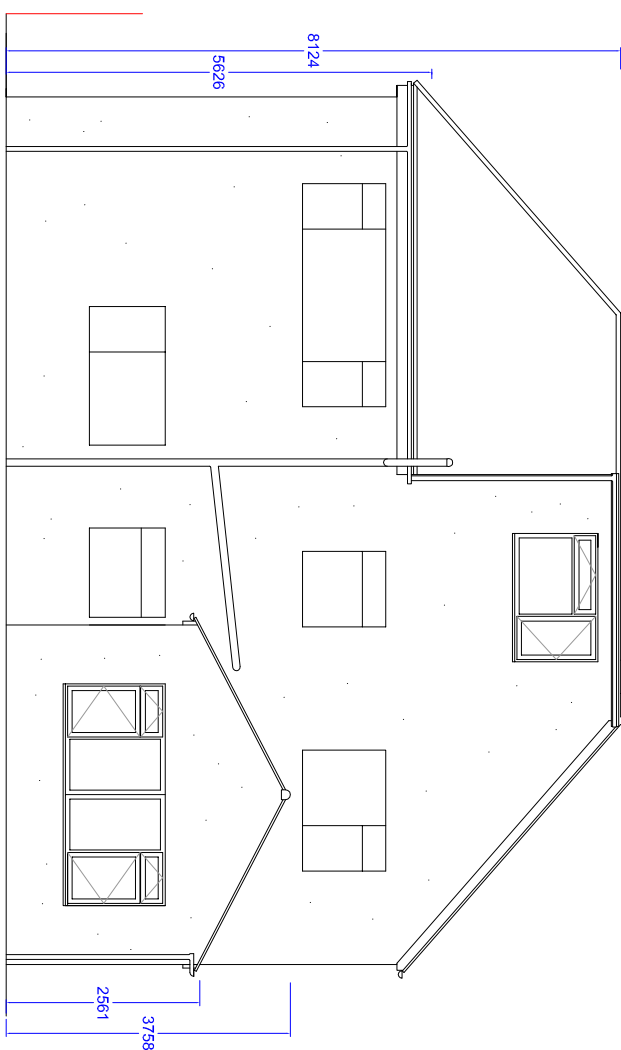


REAR ELEVATION

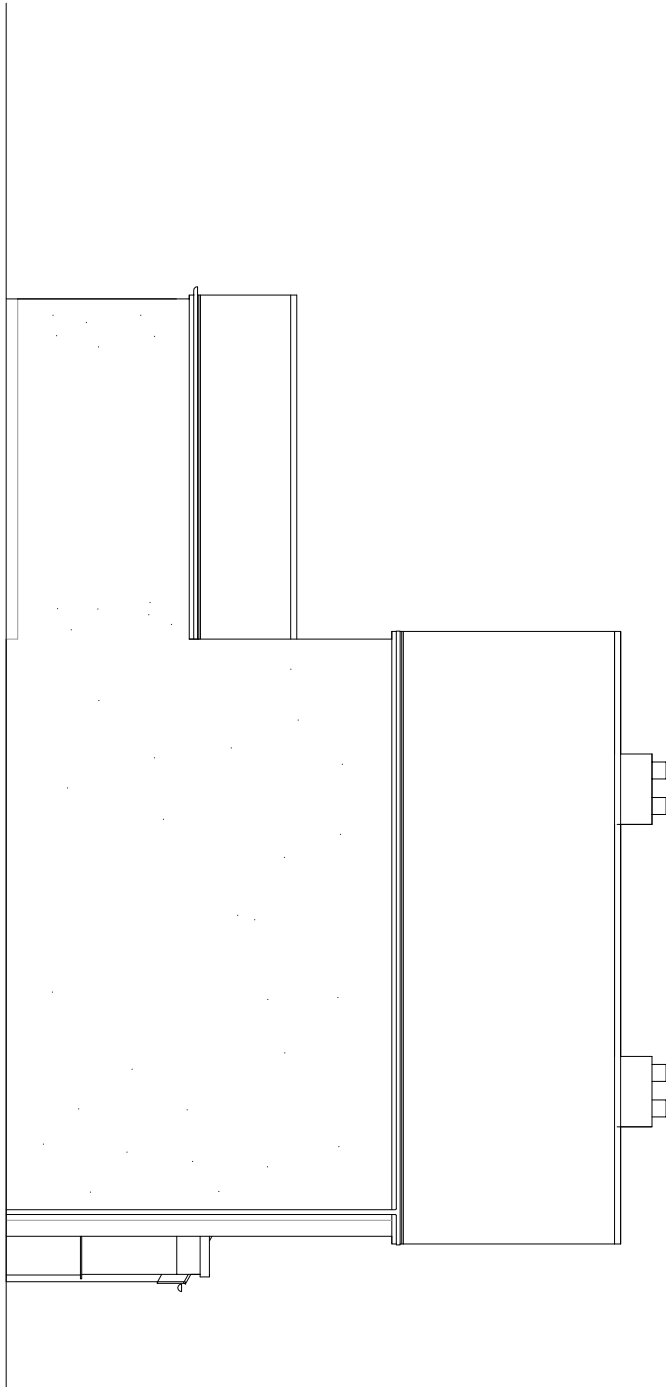


SIDE ELEVATION (NORTH)

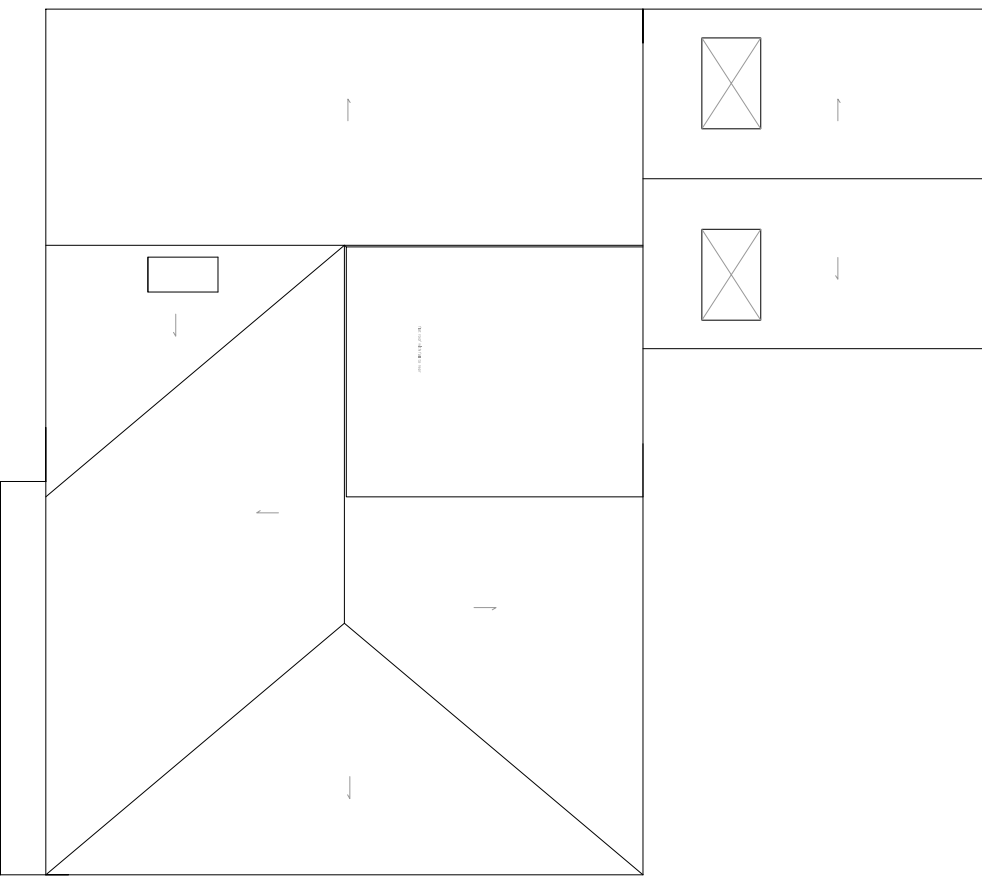

ROOF PLAN

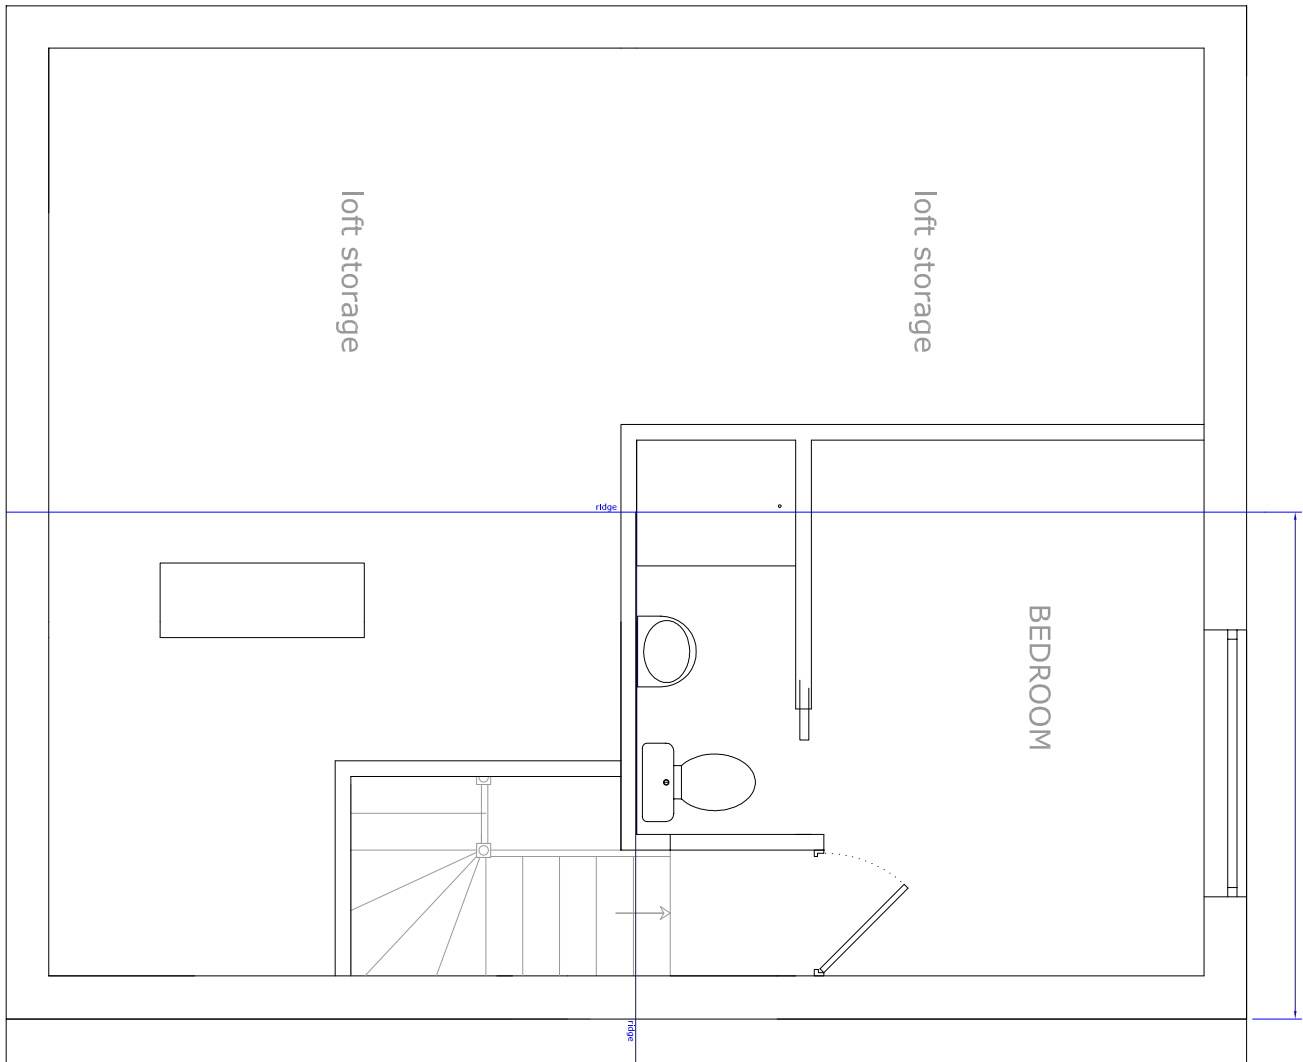

LOFT / 2nd

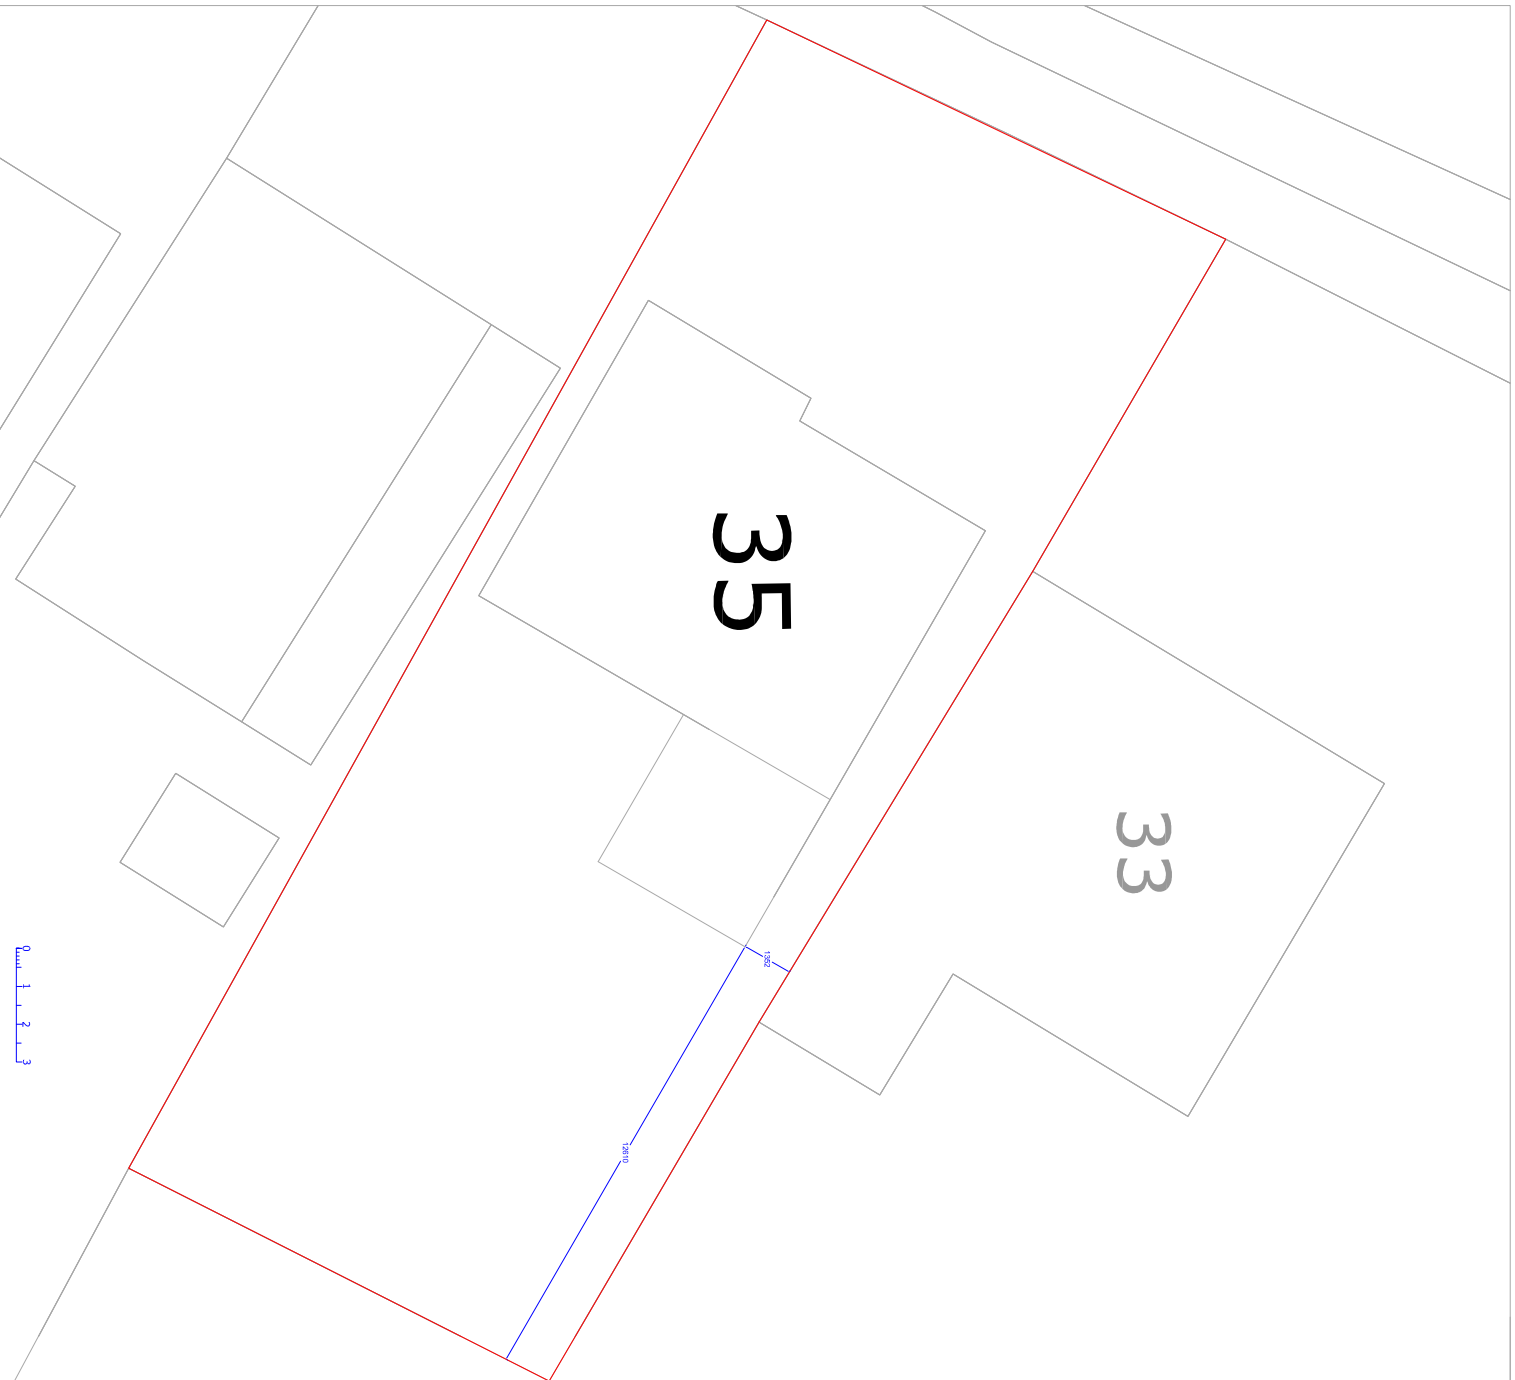

Request a Plan 1 : 200
Map number: TORQM24047221604611
This is a preliminary plan and should not be used for construction purposes.
© Crown Copyright and Database Rights 2020 OS 100032163
Date of Revision: 15-10-2024
1. Name: 35 Ratby Lane, Markfield, Leics. LE15 8QJ

PROPOSED LOFT CONVERSION WITH REAR DORMER, FLAT TO PITCHED HIPPED ROOF AND SINGLE STOREY REAR EXTENSION
35 RATBY LANE, MARKFIELD

Drawing RLM/002 PLANNING

Scale : Plan 1:50 @A1 (1:100 @A3), Elevations/roof 1:100@A1

CEADARWOOD DESIGN

078 153 153 53 0116 220 9377
cedarwood.design@ntlworld.com

June 2024