
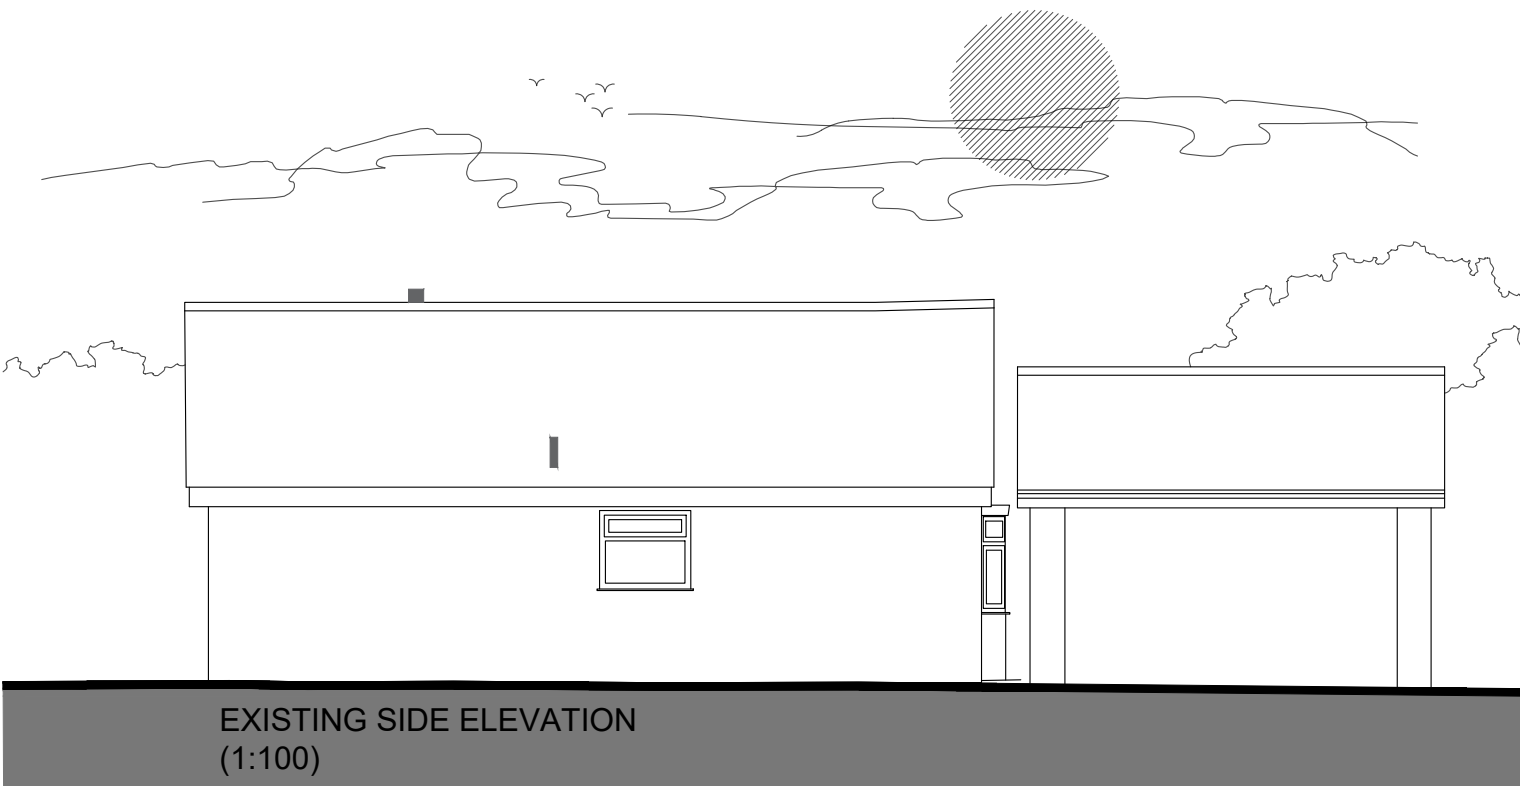


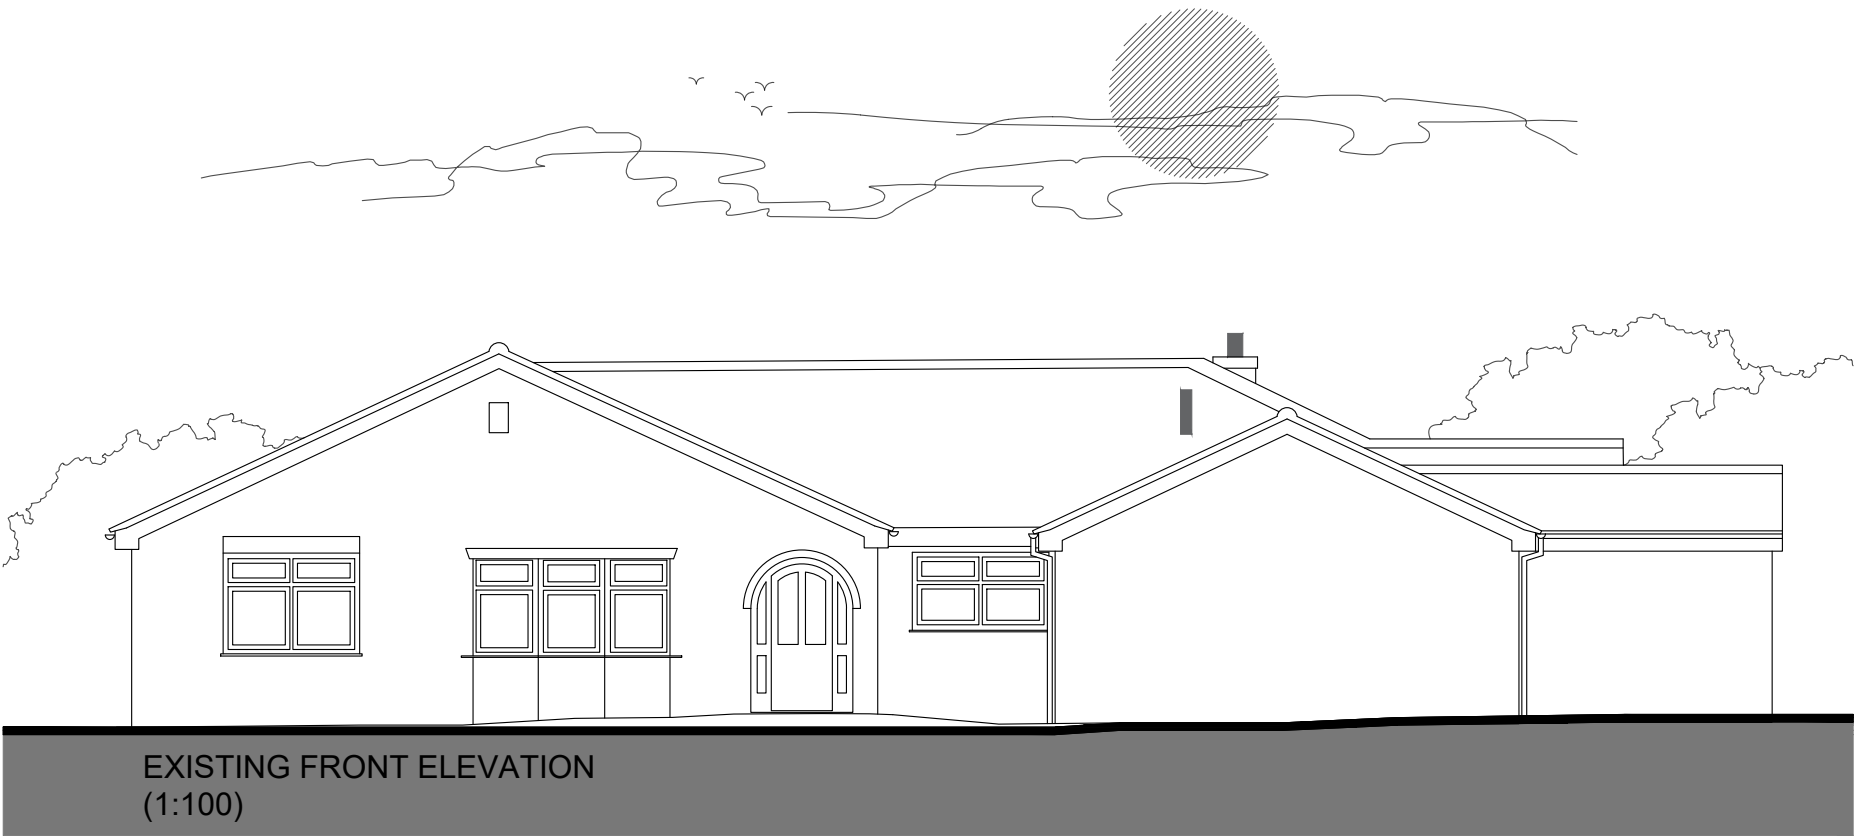

4 Carters Row, Hatfield Park, Hatfield, Herts,
AL9 5NB

www.adaptationdesign.co.uk
office@adaptationdesign.co.uk
020 8492 1617

Site: 19 Pennant Road, Burbage					
Client: Ms Emily Stone			Drawing Type: Planning		
Employer: Field Fisher			Drawing Title: Existing Elevations		
Project Number: 6069	Drawing Number: 02		Scale: 1:100	Date: 05/06/2024	Revision: Drawn By: MWC

Rev:	Description:	Date:
Paper Size: A3		