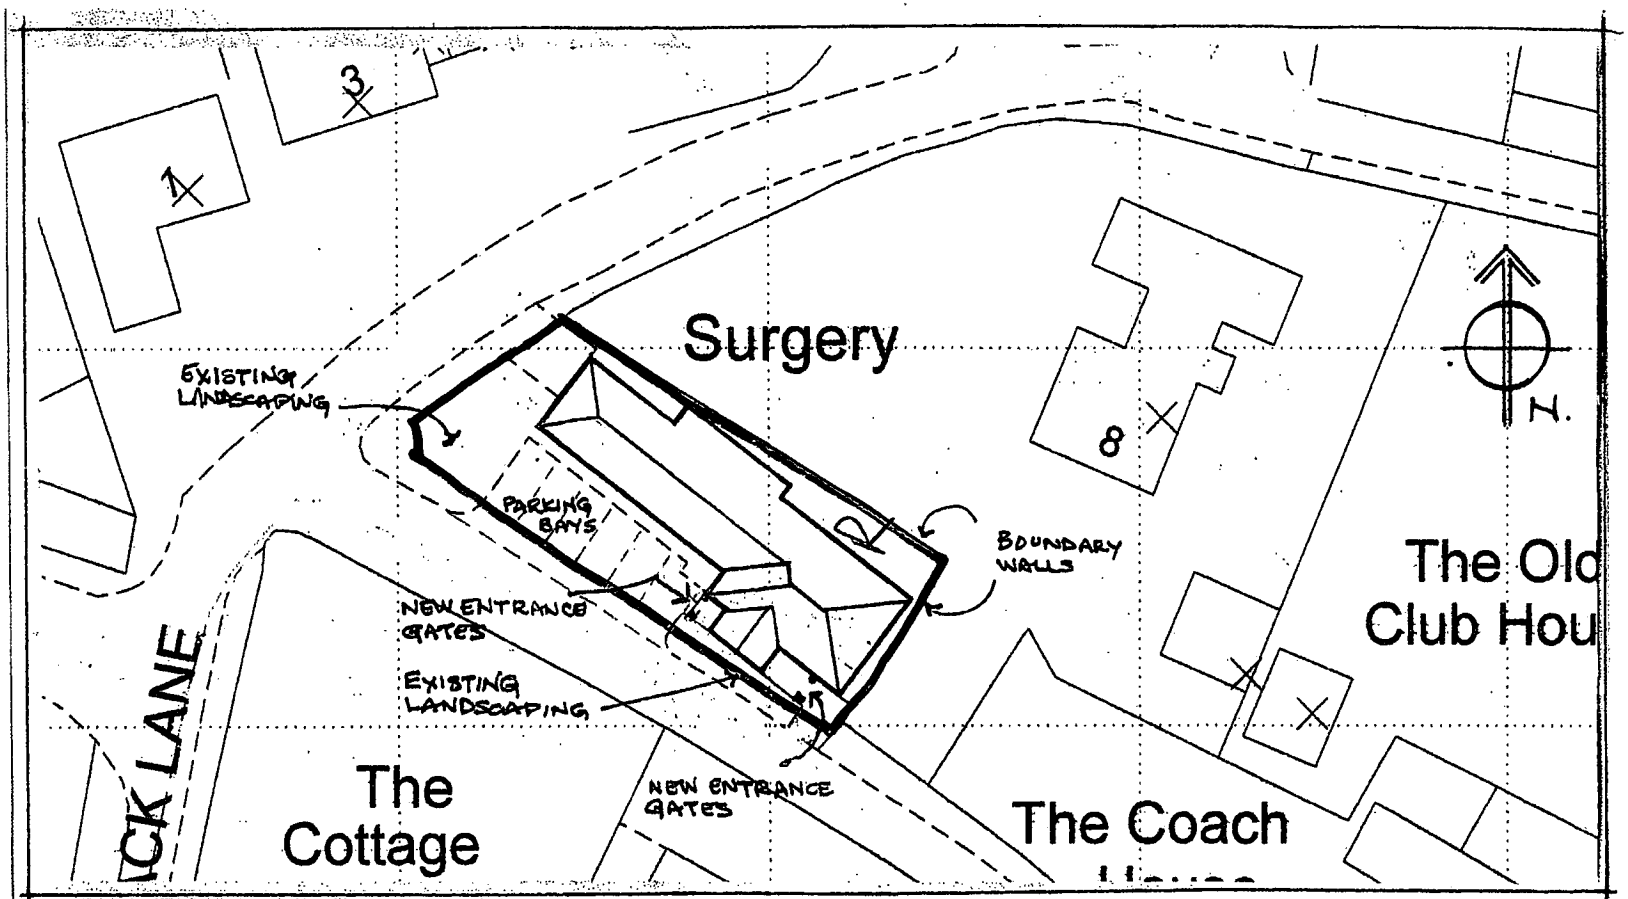

BLOCK PLAN 1:500

PROPOSED ALTERATIONS TO ACCESS & SECURITY FENCING.	PROPOSED BLOCK PLAN.	
MARKET BOSWORTH SURGERY BACK LANE · MARKET BOSWORTH · CV13 · OLD	SCALE 1:500	DWG NO. M.B.03

RECEIVED
29 MAY 2008
DEVELOPMENT SERVICES